
NOTE
ALL DIMENSIONS TO BE CHECKED ON SITE
NO DIMENSIONS TO BE SCALED FROM THIS DRAWING
THIS DRAWING IS TO BE READ IN CONJUNCTION WITH RELEVANT CONSULTANTS DRAWINGS

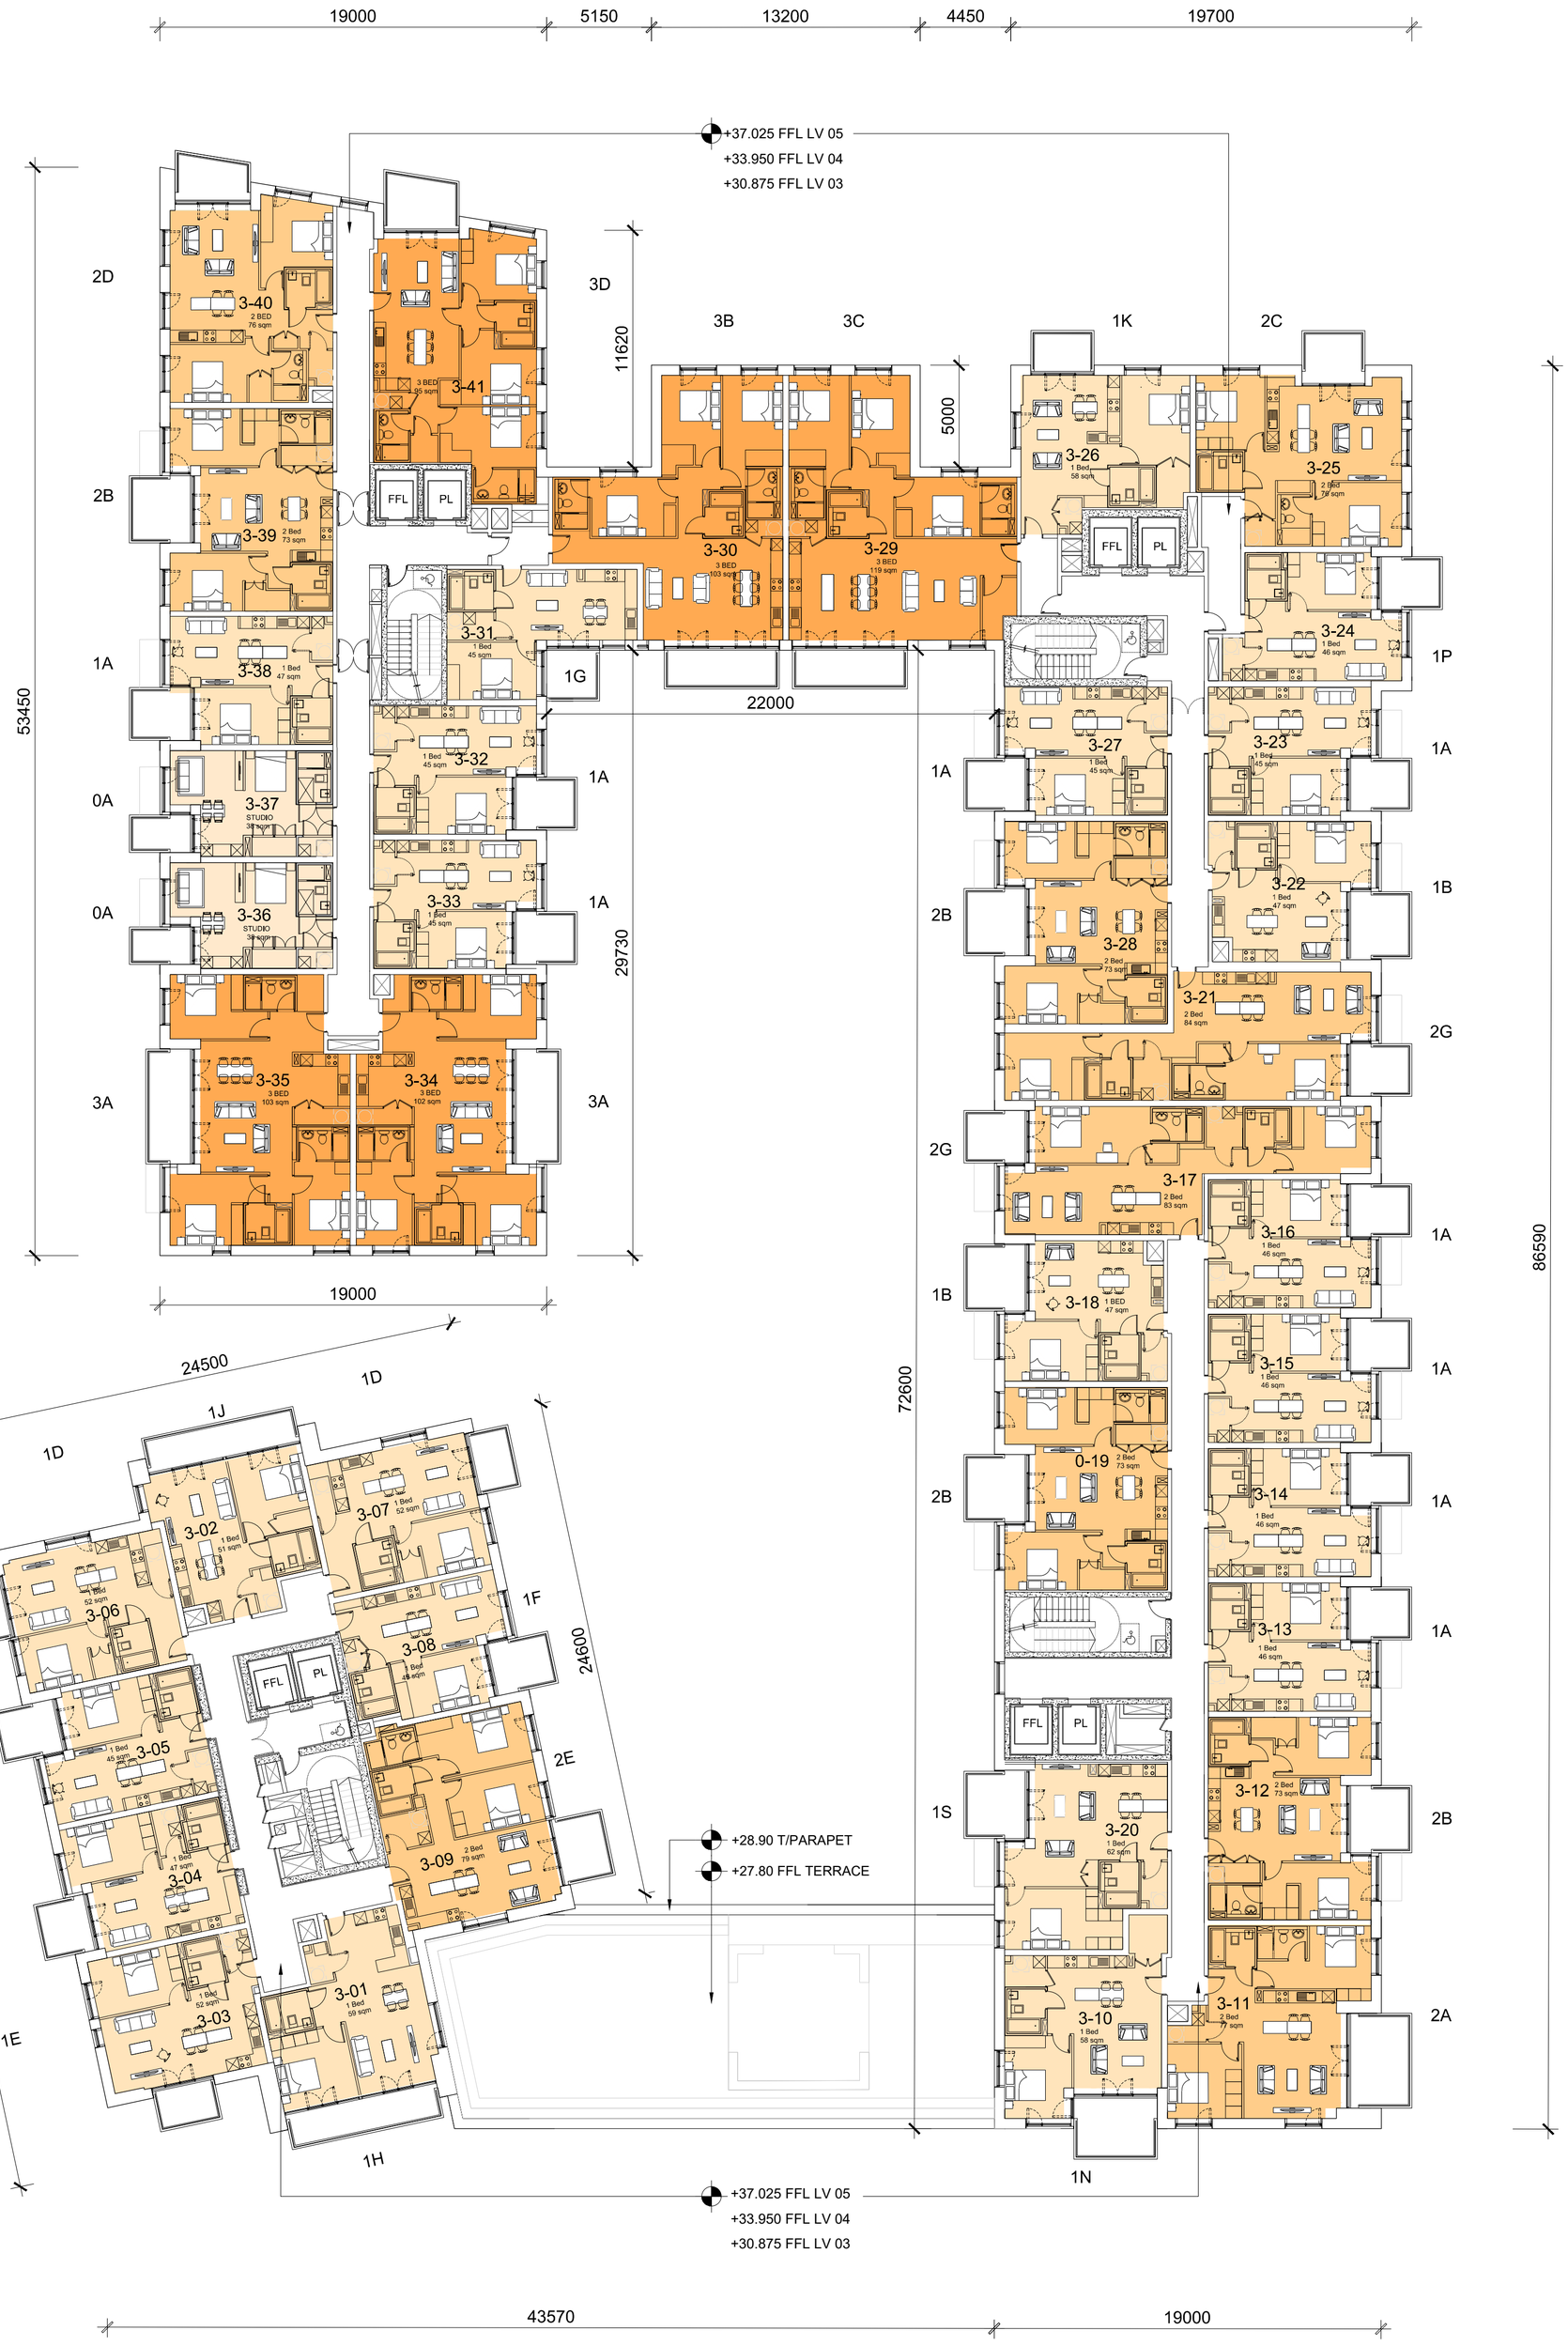

Cultural Space
Shared Living Unit
Shared Living Amenity
Shared Living Facilities
BTL Amenity Area
BTL Facility Area
Commercial Space
Creche
Studio
1 Bed
2 Bed
3 Bed
Services

REV	DATE	DESCRIPTION	CHKD	DRN
A	SEP 2026	ISSUED FOR PLANNING	EW	BM

PLANNING

Henry J Lyons

Architecture + Interiors
henryjlyons.com
+353 1 888 3333
info@henryjlyons.com
51-54 Pearse Street
Dublin D02 KA66

mahony pike

architecture|urban design
email: info@omahonypike.com
tel: +353 1 202 7400
fax: +353 1 283 0822
www.omahonypike.com

Dublin
The Chapel
Mount St. Anne's
Milltown, Dublin 6
D06 XN52 Ireland

Cork
One South Mall
Cork City
Co. Cork
T12 CCN3 Ireland

CLIENT
CWTC Multi Family ICAV

PROJECT
Player Wills
South Circular Road, Dublin 8

JOB NUMBER:	951435
DATE	AUGUST 2026
SCALE:	1:200 @A1
DRAWN	BM
CHECKED	EW
FILE NAME	PL1203

DRAWING
PW2 GENERAL
ARRANGEMENT PLAN
LEVEL 03-05 - PERMITTED

BLOCK	DRAWING NUMBER	ZONE	REVISION
PW2	PL1203		A

01 PL1203 PW2 LEVEL 03-05 PLAN
SCALE 1:200

© Henry J Lyons