




Elevation North

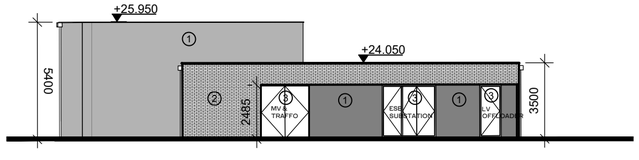

Elevation East

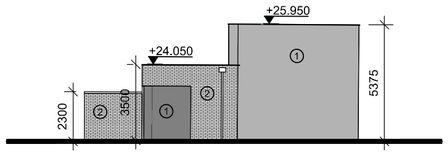

Elevation South

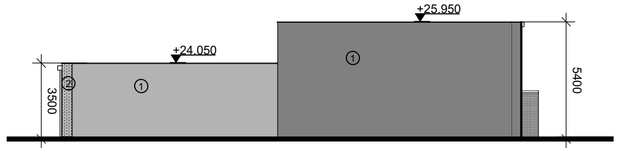

Elevation West

01
PL02005


Elevations - Bin & Water Storage Building

SCALE 1:200

NOTE
ALL DIMENSIONS TO BE CHECKED ON SITE
NO DIMENSIONS TO BE SCALED FROM THIS DRAWING
THIS DRAWING IS TO BE READ IN CONJUNCTION WITH
RELEVANT CONSULTANTS DRAWINGS

MATERIAL LEGEND:

1 RENDERED FINISH
2 BRICK CLADDING - SELECTED COLOUR
3 ALUMINIUM CLADDING/PANEL/SPANDREL/DOOR

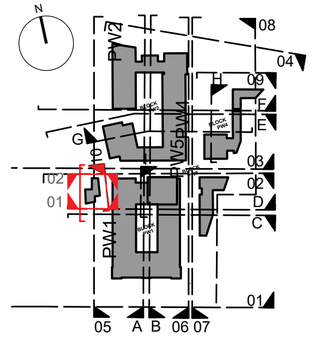

REV	DATE	DESCRIPTION	CHKD	DRN
A	SEP 2026	ISSUED FOR PLANNING	EW	BM

PLANNING

Henry J Lyons

Architecture + Interiors
henryjlyons.com
+353 1 888 3333
info@henryjlyons.com
51-54 Pearse Street
Dublin D02 KA66

mahony pike

architecture | urban design
email: info@omahonypike.com
tel: +353 1 202 7400
fax: +353 1 283 0822
www.omahonypike.com

Dublin
The Chapel
Mount St. Anne's
Milltown, Dublin 6
D06 XN52 Ireland

Cork
One South Mall
Cork City
Co. Cork
T12 CCN3 Ireland

CLIENT
CWTC Multi Family ICAV

PROJECT
Player Wills
South Circular Road, Dublin 8

JOB NUMBER:	951435
DATE	AUGUST 2026
SCALE:	1:200 @A1
DRAWN	BM
CHECKED	EW
FILE NAME	951435 X 2001 Elevation PW 1 Water building

DRAWING

PW1
BIN & WATER STORAGE BUILDING
ELEVATIONS - PROPOSED

BLOCK	DRAWING NUMBER	ZONE	REVISION
PW1	PL02005		A

© Henry J Lyons