


01 3001 Section C Player Wills Site
SCALE 1:200

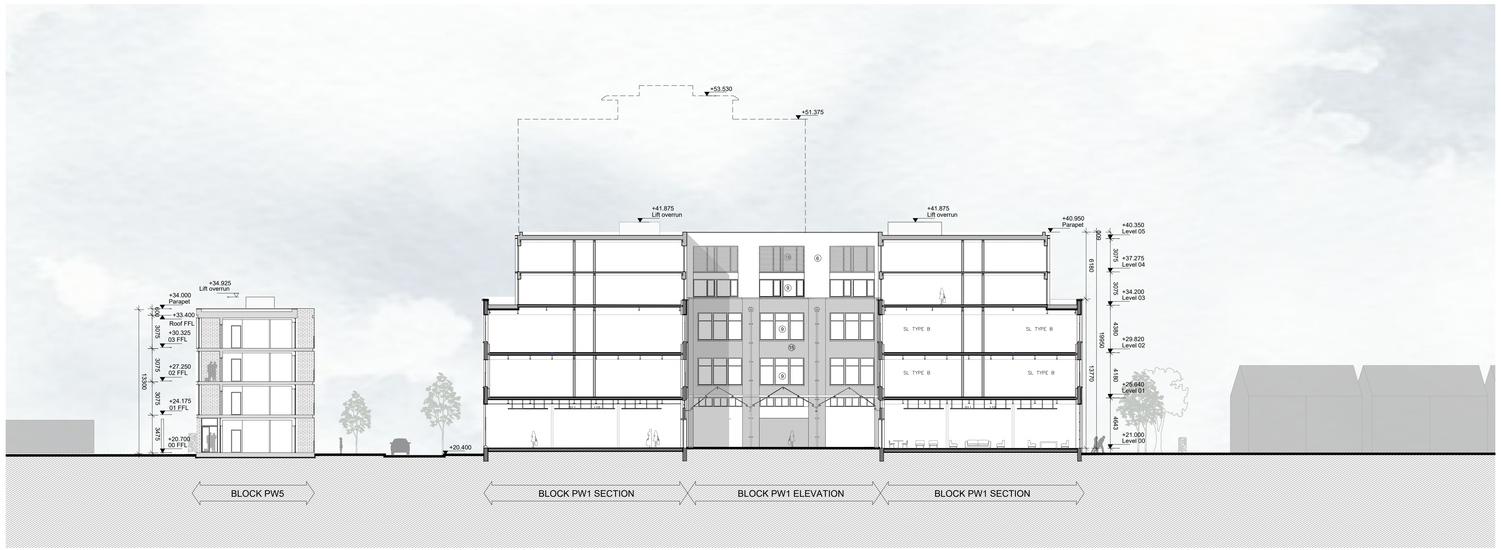


02 3001 Section I Player Wills Site
SCALE 1:200



03 3001 Section D Player Wills Site
SCALE 1:200

NOTE
ALL DIMENSIONS TO BE CHECKED ON SITE
NO DIMENSIONS TO BE SCALED FROM THIS DRAWING
THIS DRAWING IS TO BE READ IN CONJUNCTION WITH
RELEVANT CONSULTANTS DRAWINGS

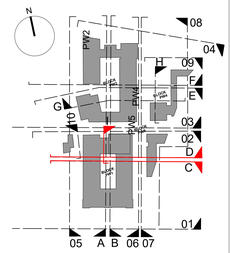

MATERIAL LEGEND:

1	BRICK CLADDING - RED COLOURED
2	BRICK CLADDING - BUFF COLOURED
3	BRICK CLADDING - GREY COLOURED
4	BRICK CLADDING - DARK GREY COLOURED
5	ALUMINIUM CLADDING/PANEL/SPANDREL/DOOR
6	INSULATED, SELF COLOURED RENDER CLADDING
7	PRECAST CONCRETE/RECONSTITUTED STONE/ NATURAL STONE OR SIMILAR APPROVED
8	CURTAIN WALL GLAZING
9	DOUBLE GLAZED WINDOW/DOOR WITH INTEGRATED VENT
10	GLAZED BALUSTRADE
11	MILD STEEL PAINTED BALUSTRADE
12	GREEN WALL
13	ARCHITECTURAL METALWORK DETAILING
14	DARK COLOURED THIN PROFILE STEEL FRAMED GLAZING
15	EXISTING FABRIC CLEANED AND RESTORED
16	PERFORATED BRICK
17	SELECTED RAINSCREEN CLADDING
18	POWERCOATED PLANT SCREEN
19	ALUMINIUM WINDOW/DOOR WITH ALUMINIUM SURROUND
20	BACKPAINTED GLASS
21	REPLACEMENT STEEL CASEMENT WINDOW

REV	DATE	DESCRIPTION	CHKD	DRN
A	SEP 2026	ISSUED FOR PLANNING	EW	BM

PLANNING

Henry J Lyons

Architecture + Interiors
henryjlyons.com
+353 1 888 3333
info@henryjlyons.com
51-54 Pearse Street
Dublin D02 KA66

mahony pike
architecture|urban design
email: info@mahonypike.com
tel: +353 1 202 7400
fax: +353 1 202 0822
www.mahonypike.com
Dublin
The Chapel
Mount St. Anne's
Milltown, Dublin 6
D06 RX52 Ireland
Cork
Dno South Mall
Cork City
Co. Cork
T12 CCN3 Ireland

CLIENT
CWTC Multi Family ICAV

PROJECT
Player Wills
South Circular Road, Dublin 8

JOB NUMBER:	951435
DATE:	AUGUST 2026
SCALE:	1:200 @A0
DRAWN:	BM
CHECKED:	EW
FILE NAME:	951435 PL3000 Sections_PW

DRAWING
SECTIONS C-C, D-D & I-I
PERMITTED

BLOCK	DRAWING NUMBER:	ZONE	REVISION
	PL3001		A

© Henry J Lyons