

NOTE
ALL DIMENSIONS TO BE CHECKED ON SITE
NO DIMENSIONS TO BE SCALED FROM THIS DRAWING
THIS DRAWING IS TO BE READ IN CONJUNCTION WITH
RELEVANT CONSULTANTS DRAWINGS

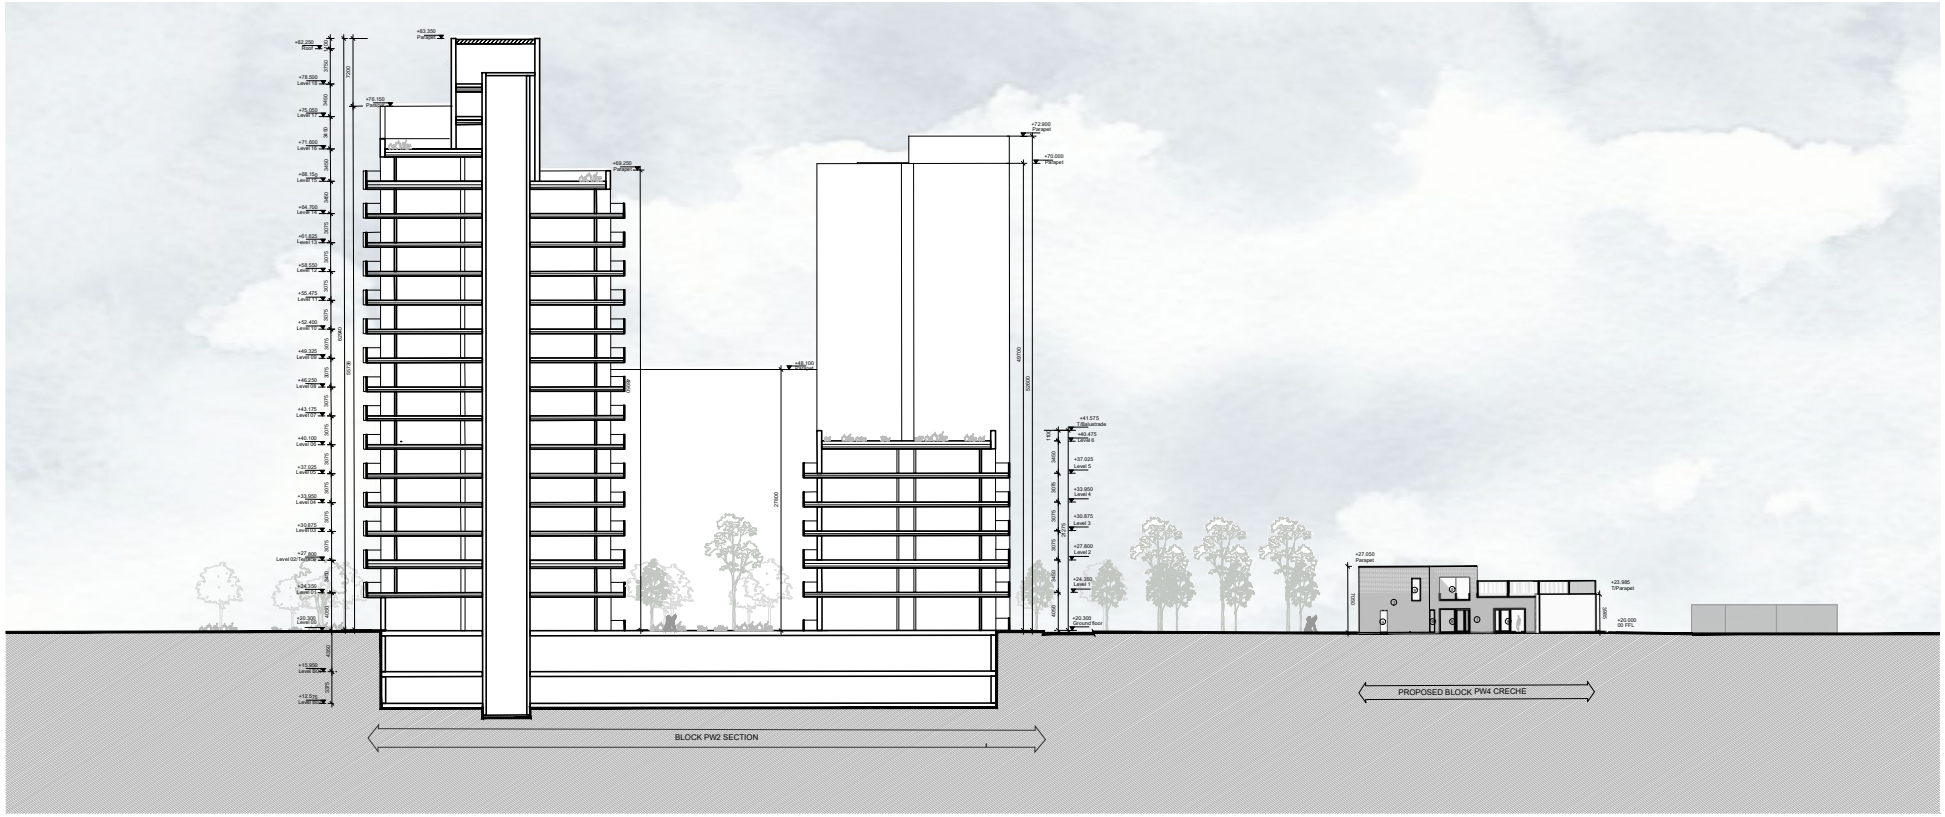

01/3004 Section G Player Wills Site
SCALE 1:200



02/3004 Section H and elevations Player Wills Site
SCALE 1:200

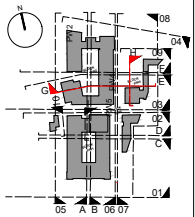

MATERIAL LEGEND:

1 BRICK CLADDING - RED COLOURED
2 BRICK CLADDING - BUFF COLOURED
3 BRICK CLADDING - GREY COLOURED
4 BRICK CLADDING - DARK GREY COLOURED
5 ALUMINIUM CLADDING/PANELS/SPANDREL/DOOR
6 INSULATED, SELF COLOURED RENDER CLADDING
7 PRECAST CONCRETE/RECONSTITUTED STONE/ NATURAL STONE OR SIMILAR APPROVED
8 CURTAIN WALL GLAZING
9 DOUBLE GLAZED WINDOW/DOOR WITH INTEGRATED VENT
10 GLAZED BALUSTRADE
11 MILD STEEL PAINTED BALUSTRADE
12 GREEN WALL
13 ARCHITECTURAL METALWORK DETAILING
14 DARK COLOURED THIN PROFILE STEEL FRAMED GLAZING
15 EXISTING FABRIC CLEANED AND RESTORED
16 PERFORATED BRICK
17 SELECTED RAINSCREEN CLADDING
18 POWERCOATED PLANT SCREEN
19 ALUMINIUM WINDOW/DOOR WITH ALUMINIUM SURROUND
20 BACKPAINTED GLASS
21 REPLACEMENT STEEL CASEMENT WINDOW

REV	DATE	DESCRIPTION	CHK	DRN
A	SEP 2020	ISSUED FOR PLANNING	PW	BD

PLANNING

Henry J Lyons
Architecture + Interiors
henryjlyons.com
+353 1 888 3333
info@henryjlyons.com
51-54 Pearse Street
Dublin D02 KA66

mahony pike
architecture | urban design
www.mahonypike.com
tel: +353 1 202 1466
fax: +353 1 283 9822
www.mahonypike.com
Dublin
Ireland
Pavilla Bureau
Millbrook, Dublin 6
D06 W923 Ireland
Cork
The Bank Mall
Cork City
Co. Cork
T12 CW74 Ireland

CLIENT
CWTC Multi Family ICAV

PROJECT
Player Wills
South Circular Road, Dublin 8

JOB NUMBER:	951430
DATE:	AUGUST 2020
SCALE:	1:200 @A0
DRAWN	BM
CHECKED	EW
FILE NAME:	951430 PL3000 Sections_P06

DRAWING
SECTIONS G-G & H-H
PERMITTED

BLOCK	DRAWING NUMBER	ZONE	REVISION
	PL3003		A

©Henry J Lyons