
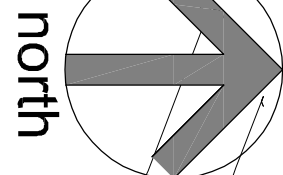


The copyright of this drawing is vested with CWOBrien Architects and must not be copied or reproduced without the consent of the company.
Figured dimensions only to be taken from this drawing. DO NOT SCALE.
All contractors must visit the site and be responsible for checking all setting out dimensions and notifying the architect of any discrepancies prior to any manufacture or construction work.

NOTES:

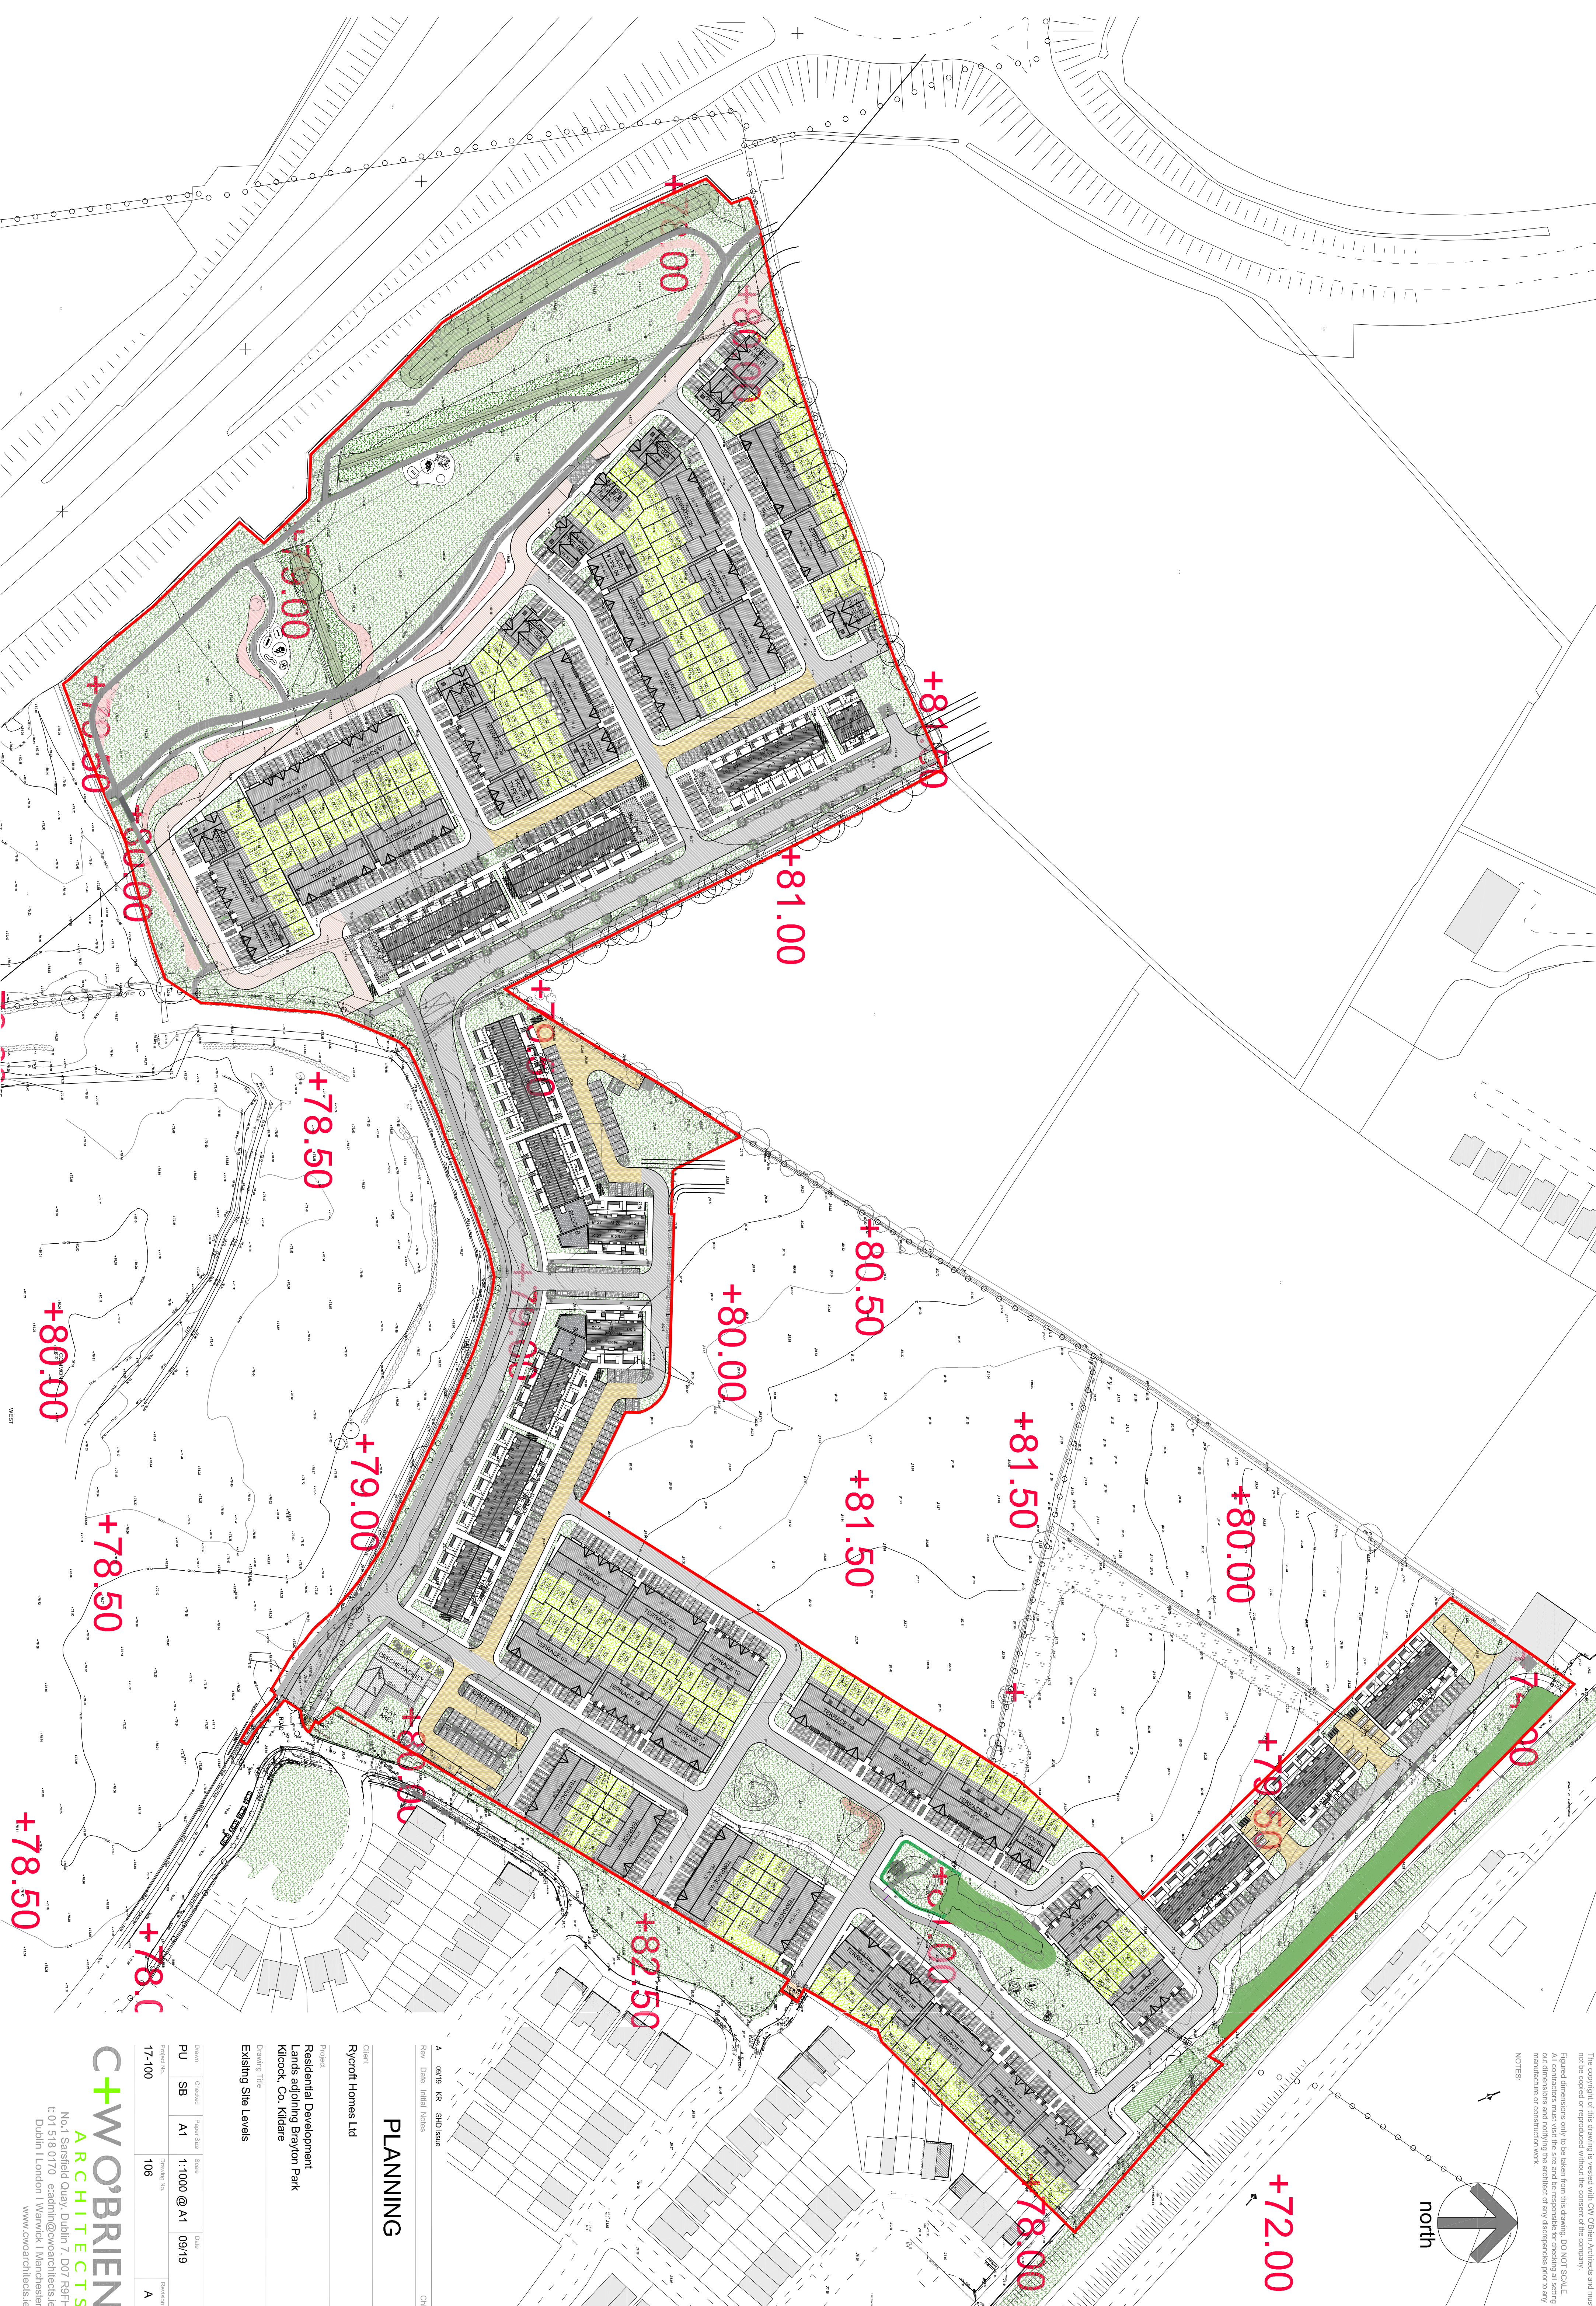

A 09/19 KR SHD Issue
Rev Date Initial Notes
OK

PLANNING

Client: Rycott Homes Ltd
Project: Residential Development
Lands adjoining Brayton Park
Kilcock, Co. Kildare
Drawing Title: Existing Site Levels

Drawn	Checked	Project No.	Scale	Date
PU	SB	A1	1:1000 @ A1	09/19
17-100			106	

CWOBRIEN
ARCHITECTS
No.1 Sarsfield Quay, Dublin 7, D07 R9FH
t: 01 518 0170 e: admin@cwobrien.ie
Dublin | London | Warwick | Manchester
www.cwobrien.ie