


 


525 Motorbike Parking Schedule		
Count	Type	Dimensions
66	Car Parking	4800x2400mm
4	Disabled Car Parking	3600x4800mm
4	Motorbike Parking	1200x2500mm
Grand total: 74		

525 Car Parking Schedule		
Count	Type	Dimensions
66	Car Parking	4800x2400mm
4	Disabled Car Parking	3600x4800mm
4	Motorbike Parking	1200x2500mm
Grand total: 74		

525 Bike Parking Schedule		
Level	Type	No. of Bikes
Basement	2 Tier Bikes	164
Basement	Cargo Bike Rack Large Size-1no Bike	2
Basement	Sheffield Bike Rack-2no Bikes	44
Ground Floor	"Mole"2no Bikes Rack	26
Ground Floor	Cargo Bike Rack Regular Size -1no Bike	2
Grand total		238

REV	DATE	DETAILS	INITIALS	NOTES
01	24/09/2024	Planning Application		
02				
03				
04				
05				
06				
07				
08				
09				
10				
11				
12				

- NOTES:
- Basement Line
 - Applicants overall land ownership
 - Podium Landscaped Areas - Sun planting Mix
 - Podium Landscaped Areas - Shade ground cover Mix
 - Green Roof - Sedum blanket

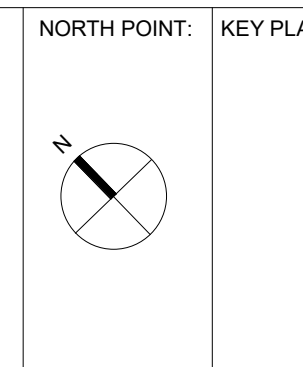

PLUSARCHITECTURE
Charney Lane, Dublin 8, D08 C8K8, Ireland
W: www.plusarchitecture.ie T: 353 (0) 1 521 3378

Client: Royalton Developments Dublin 4 Ltd.

Project: Beach Road Apartments
Title: "Proposed" Ground Floor Landscape Plan
Issue Type: Planning

Status: A2
Rev. No.: C1
Date: 24/09/2024

Code: BRA
Page No: 525
Drawn/Checked By: FG/DT
Scale: 1:100
Size: A0L

Project No: BRA-PLA-EW-Z0-DR-L-02001P