



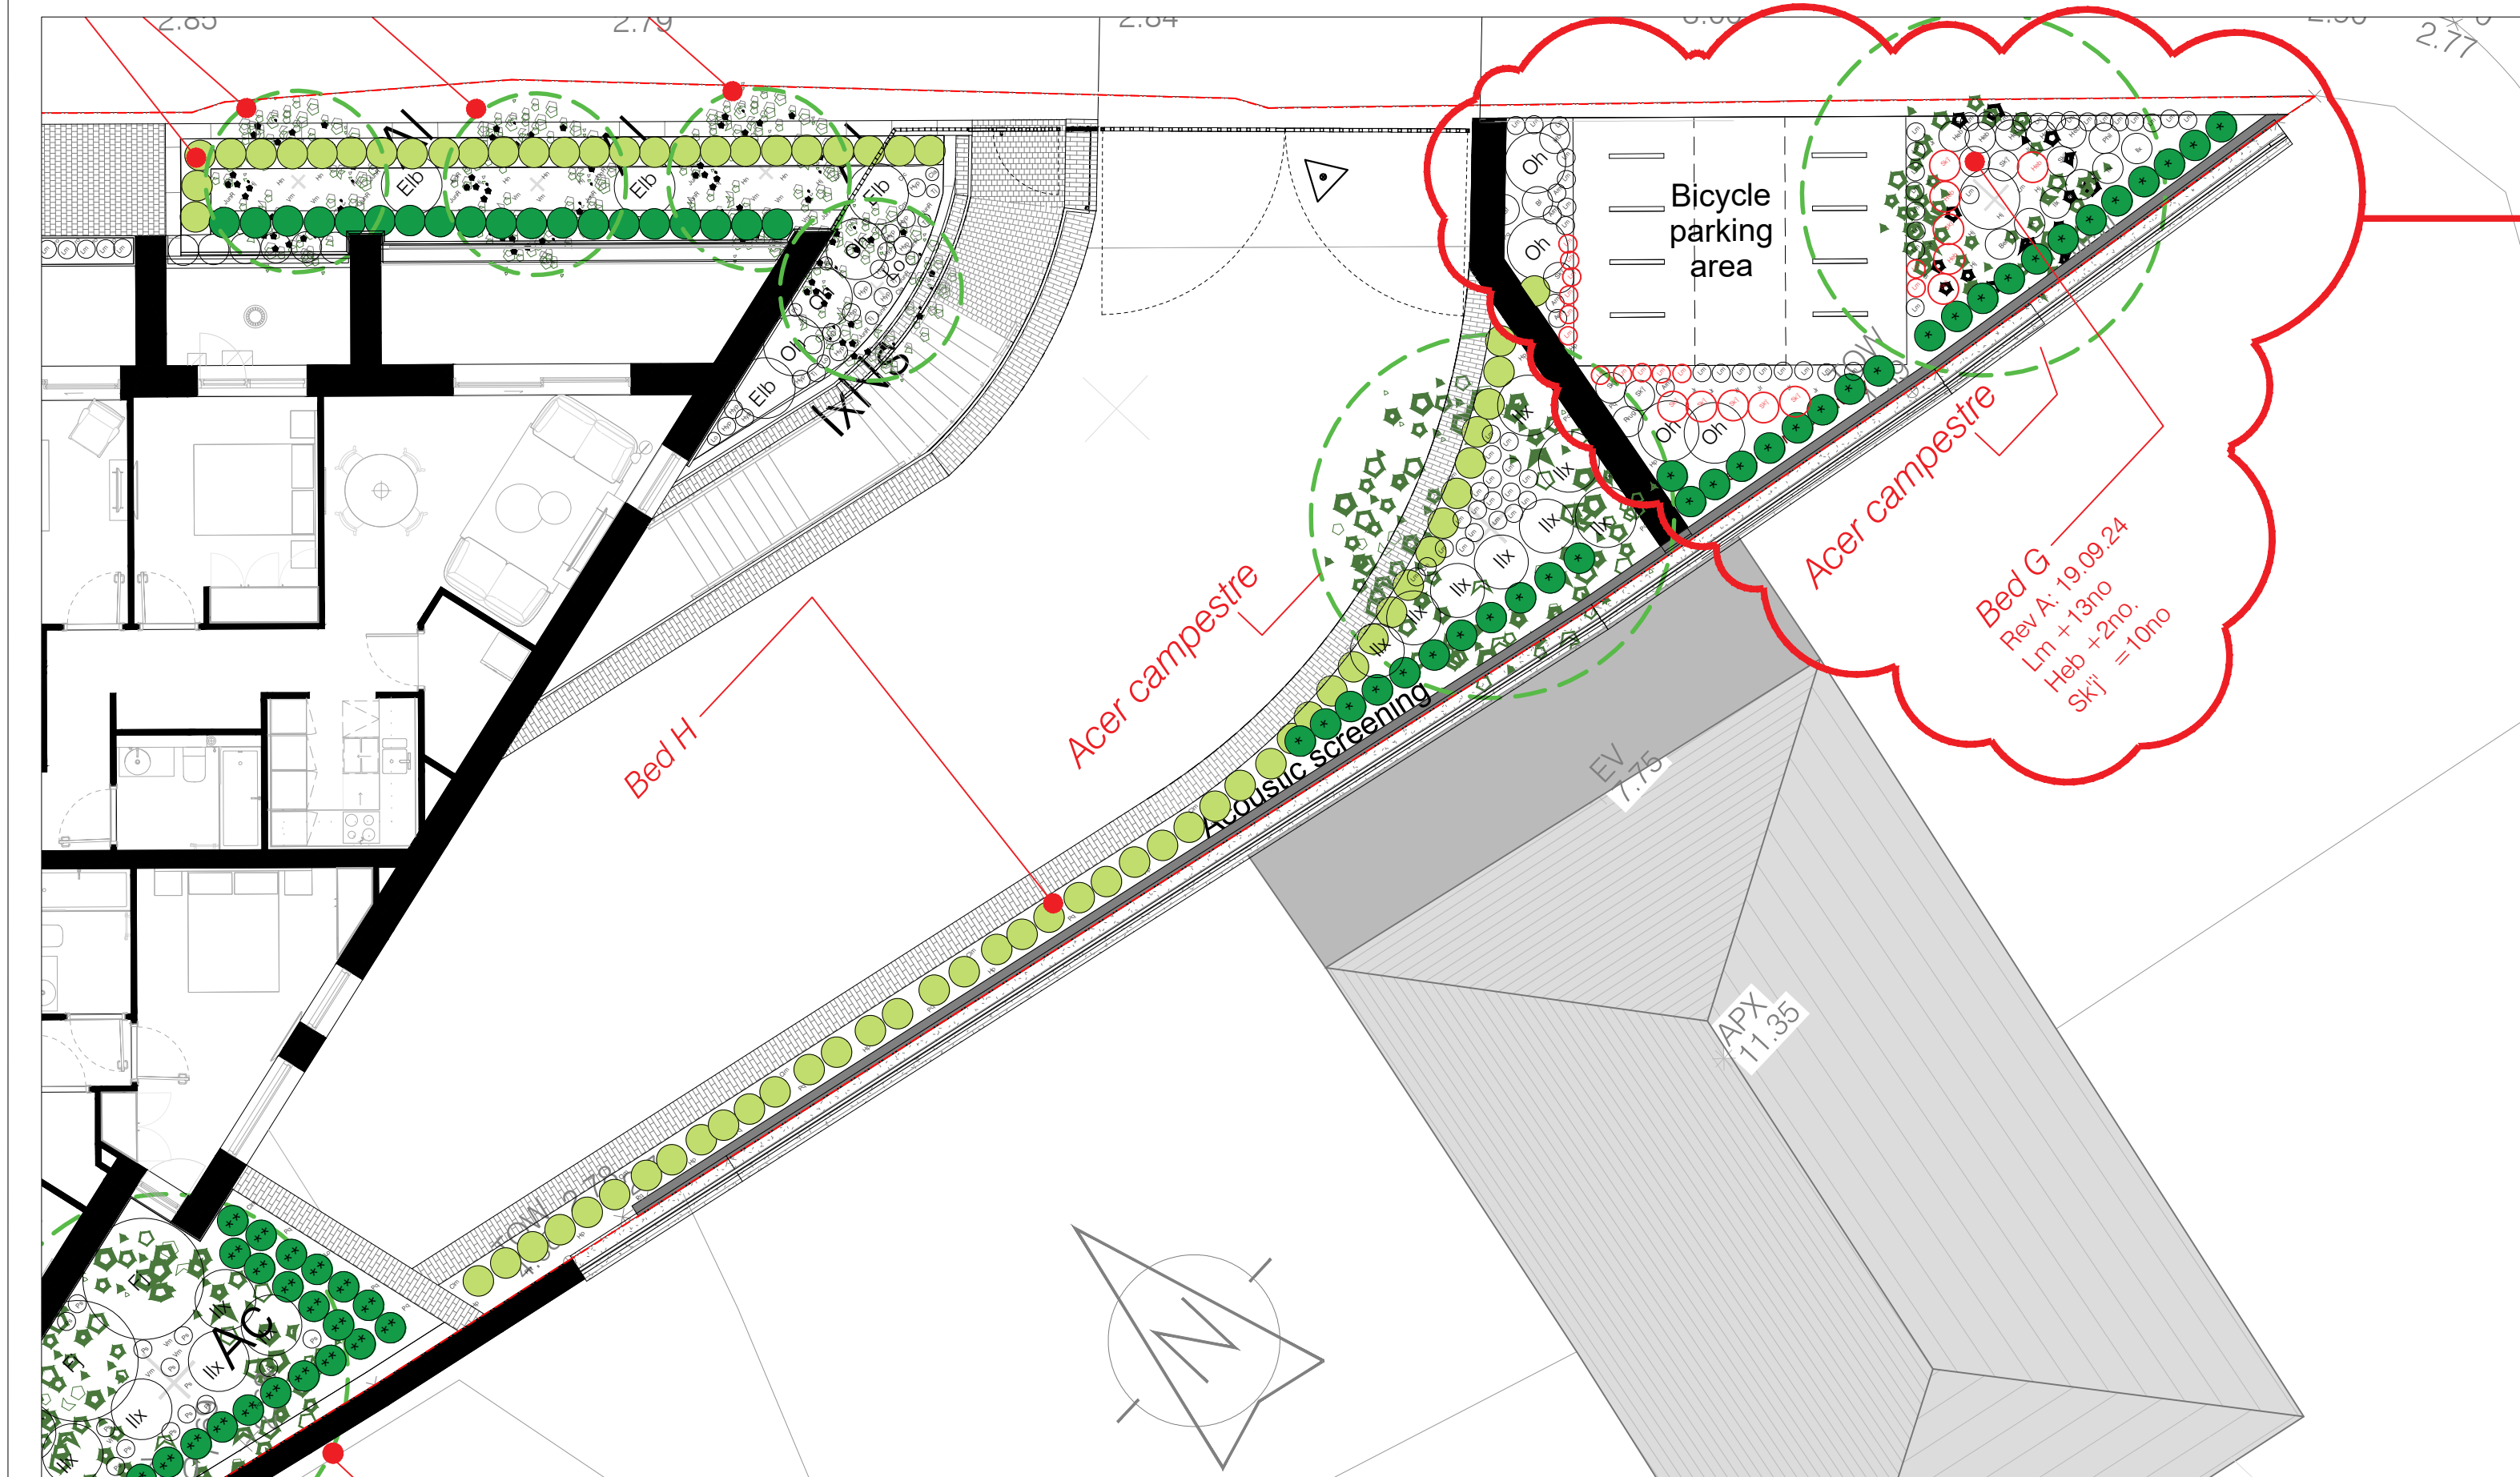

Rev A
Any planting additions
in red. Soil volume
remains the same but
reconfigured around
bicycle bays. Cell set out
remains the same as
previous drawing issued.

NB this drawing is to be read in conjunction with planting schedule / planting specification. Soil volume, rootbarrier and cellular drawing on drawing no.BRA-PLA-Z0-00-DR-L-02101 soil specification, landscape maintenance specification, tree pit details on drawing BRA-PLA-Z1-XX-DR-L-08001-S2 and tree support detail BRA-PLA-Z0-00-DR-L-02102

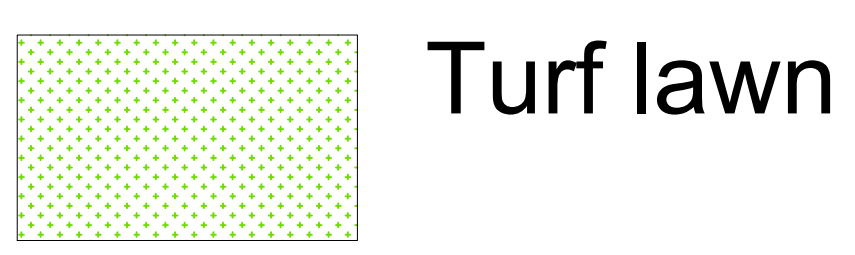

NOTES:

Copyright of this drawing is vested in the Architect and it must not be copied or reproduced without consent. Figured dimensions only are to be taken from this drawing. All contractors must visit site and be responsible for taking and checking all dimensions relative their work. PLUS Architecture are to be advised of any variation between drawings and site conditions. DO NOT SCALE OFF THIS DRAWING IF IN DOUBT ASK

NORTH POINT: See drawing	Revision:		PROJECT: Beach Road Apartments CLINT: Royalty Developments Dublin 4 Ltd. TITLE: "Proposed" Planting Plan ISSUE TYPE: Planning	DRAWN BY: RB CHECKED BY: DT PROJECT: S25 DRAWING NO.: BRA-PLA-Z0-00-DR-L-02100	DATE: 25/11/2022 REVISION NO.: A SCALE AT A0: 1:100
	A	Adjustment of tree area to bicycle stand area. Planter bed adjusted			

PLUSARCHITECTURE
Chancery Lane, Dublin 8, D08 C8K8, Ireland. W: www.plusarchitecture.ie T: 353 (0) 1 521 3378