





Contiguous site elevation AA. 1/400 @ A0

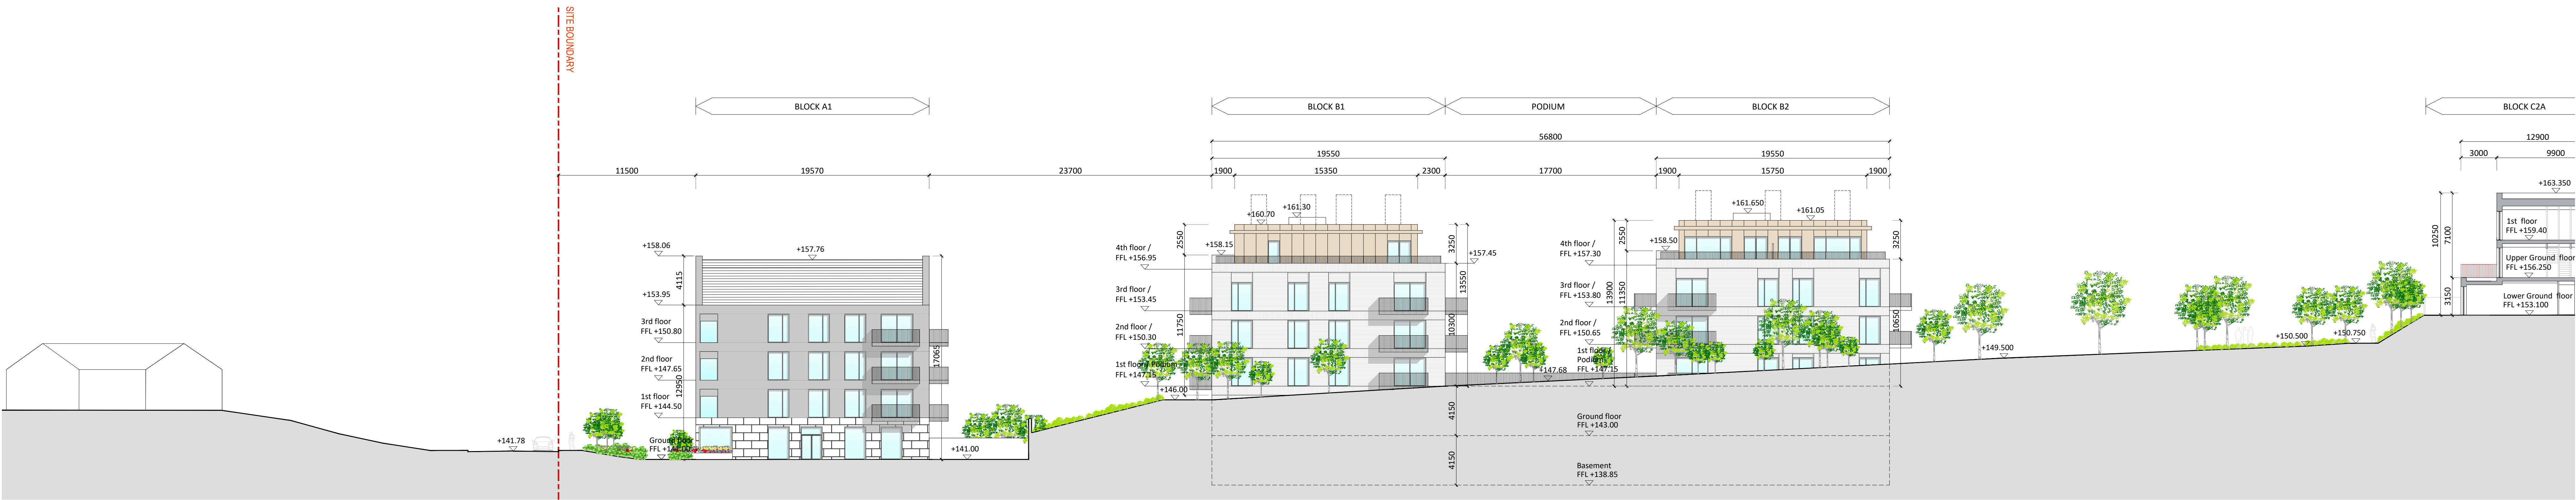


Contiguous site elevation AA. 1/200 @ A0

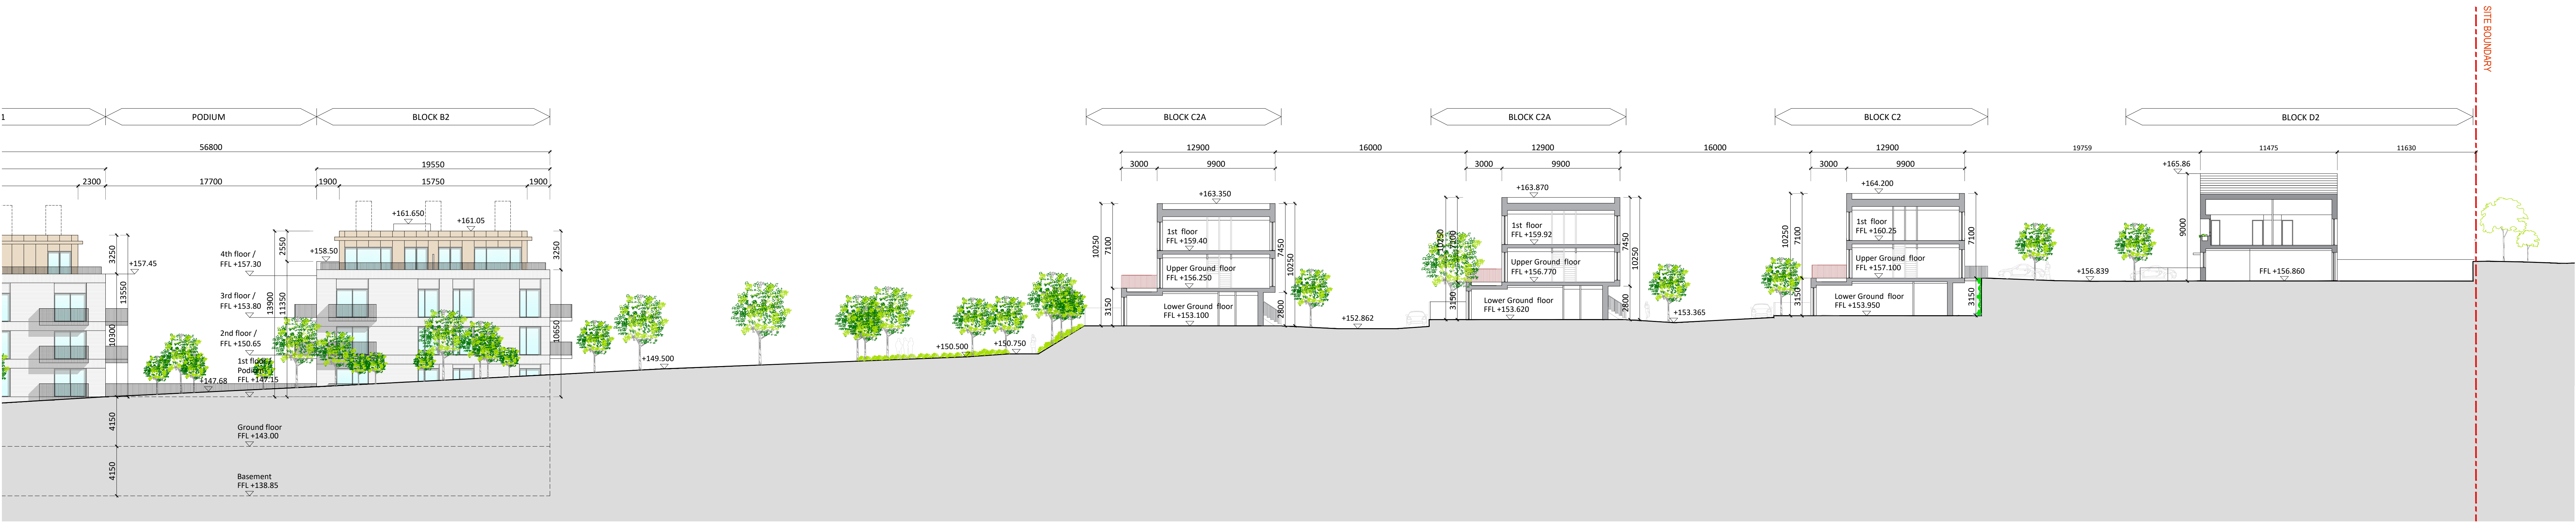

Contiguous site elevation AA. 1/200 @ A0

CONTIGUOUS SITE SECTION AND ELEVATION AA_1/200 @ A0

KEY PLAN A1.5

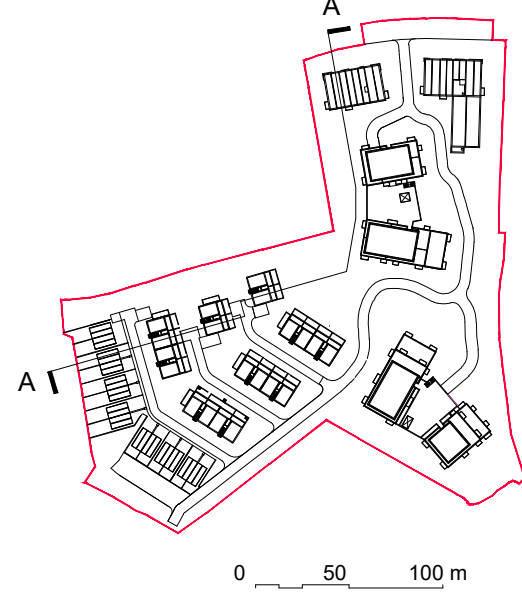

Revision Description	Date	Rev. No.	Issued by
Stage 3 - Planning Application	13/12/2024	1B	

architecture urban design	Dublin	Cork
email: info@mahonypike.com	The Chapel	One South Mall
tel: +353 1 202 7400	Mount St Anne's	Cork City
fax: +353 1 283 0822	Miltown, Dublin 6	Co. Cork
www.mahonypike.com	D06 XN52 Ireland	T12 CCN3 Ireland

Project Code: 20006A	Scale @ A0: 1/200
Project Lead: DM	Date Printed: 13-12-2024

Drawn By: RO/CPI	Current Rev.:
Job No.: 20006A	Status:
Purpose: STAGE 3 - PLANNING APPLICATION	

Project: Blackglen Road
Location: Blackglen Road, Sandyford, Dublin 18
Client: Zolbury Ltd

Drawing Title: Contiguous site section and elevation AA
Drawing No.: 20006A-OMP-00-ZZ-DR-A-3000

Any reference to fire safety design or performance is presented for coordination purposes only. Refer only to the granted Fire Safety Certificate, and fire consultant's information for fire safety design, specification and performance.

Figured dimensions only to be used. This drawing is copyright of O'Mahony Pike Architects Ltd. All information is shared as per approved use in accordance with ISO19650-2:2018, Table 5; Standard Codes for Suitability of Models and Documents and the BEP. If the 'Status' field is empty, this information has been shared at 50 - WIP.

Small text at the bottom right corner of the page.