


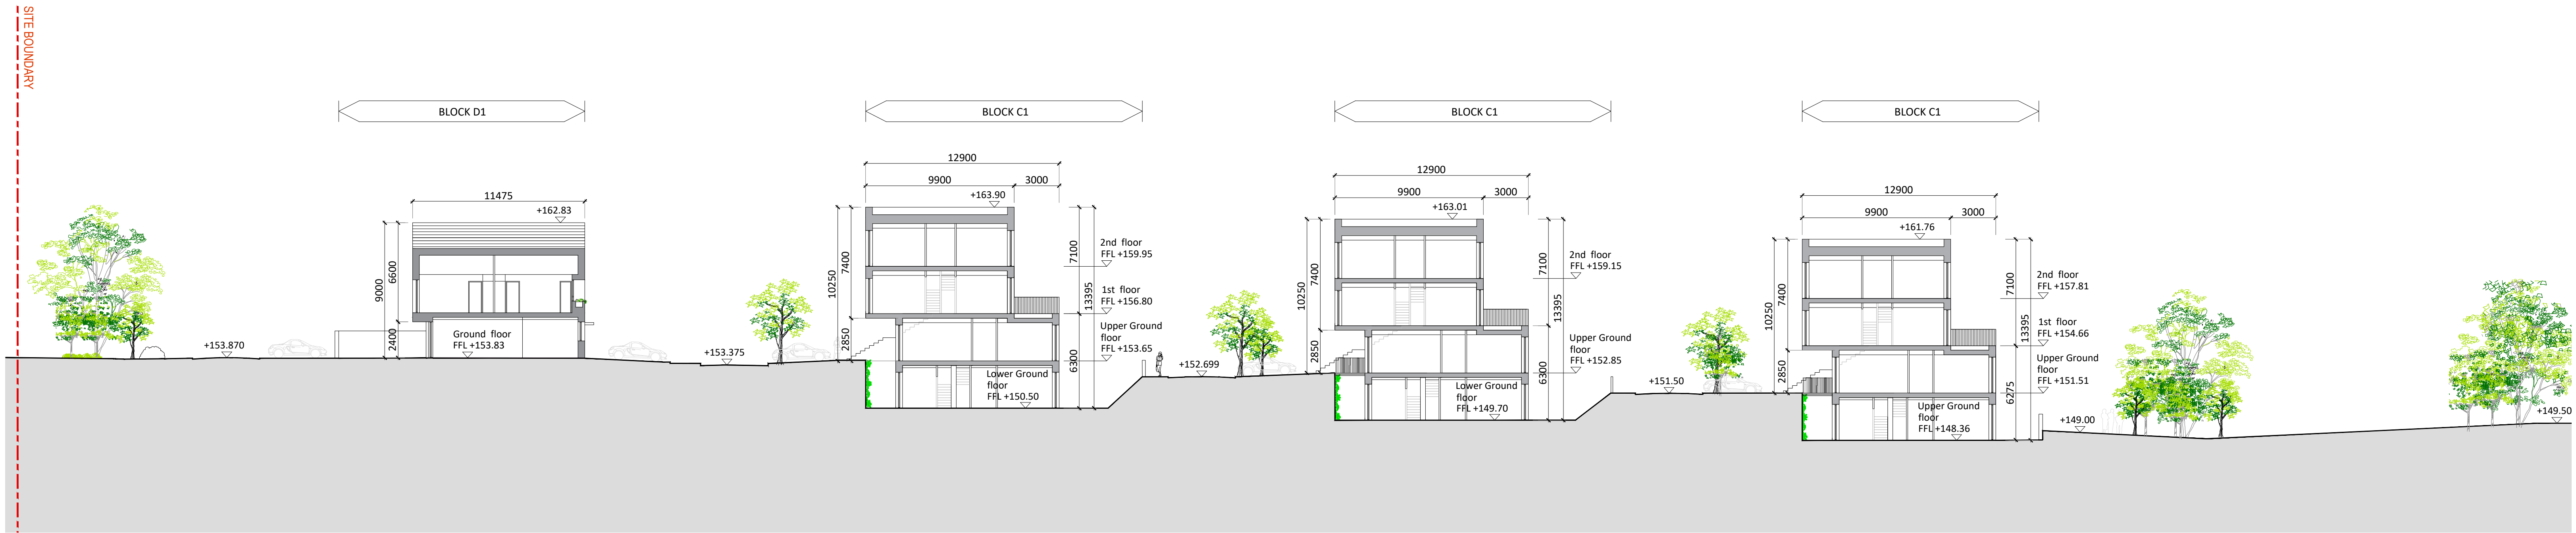


Contiguous site elevation BB. 1/200 @ A0



Contiguous site elevation CC. 1/200 @ A0

CONTIGUOUS SITE SECTION AND ELEVATION BB + CC_1/200 @ A0

KEY PLAN N.T.S

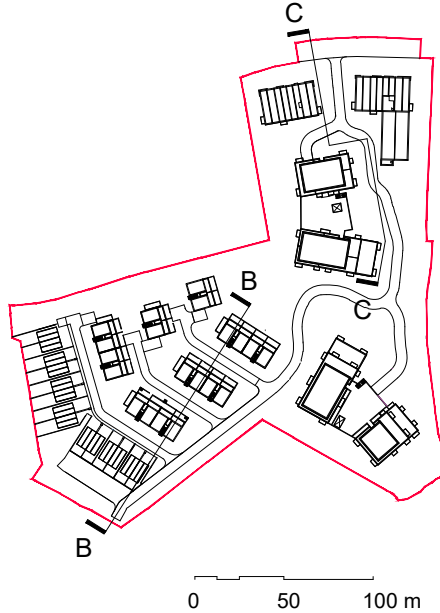

Revision Description	Date	Rev. No.	Issued by
Stage 3 - Planning Application	13/12/2024	1B	LB

architecture urban design	Dublin	Cork
email: info@omahonypike.com	The Chapel	One South Mall
tel: +353 1 202 7400	Mount St Anne's	Cork City
fax: +353 1 283 0822	Miltown, Dublin 6	Co. Cork
www.omahonypike.com	D06 XN52 Ireland	T12 CCN3 Ireland

Project:	Blackglen Road
Location:	Blackglen Road, Sandyford, Dublin 18
Client:	Zolbury Ltd

Any reference to fire safety design or performance is presented for coordination purposes only. Refer only to the granted Fire Safety Certificate, and fire consultant's information for fire safety design, specification and performance.

Figured dimensions only to be used. This drawing is copyright of O'Mahony Pike Architects Ltd. All information is shared as per approved use in accordance with ISO19650-2:2018, Table 5; Standard Codes for Suitability of Models and Documents and the BEP. If the 'Status' field is empty, this information has been shared at 50 - WIP.

o'mahony pike

Project Code: 20006A
Project Lead: DM
Scale @ A0: 1/200
Date Printed: 13-12-2024

Drawn By: RO/CPI
Job No.: 20006A
Current Rev.:
Status:
Purpose: STAGE 3 - PLANNING APPLICATION

Client: Zolbury Ltd

Drawing Title: Contiguous site section and elevation BB + CC
Drawing No.: 20006A-OMP-00-ZZ-DR-A-3001