


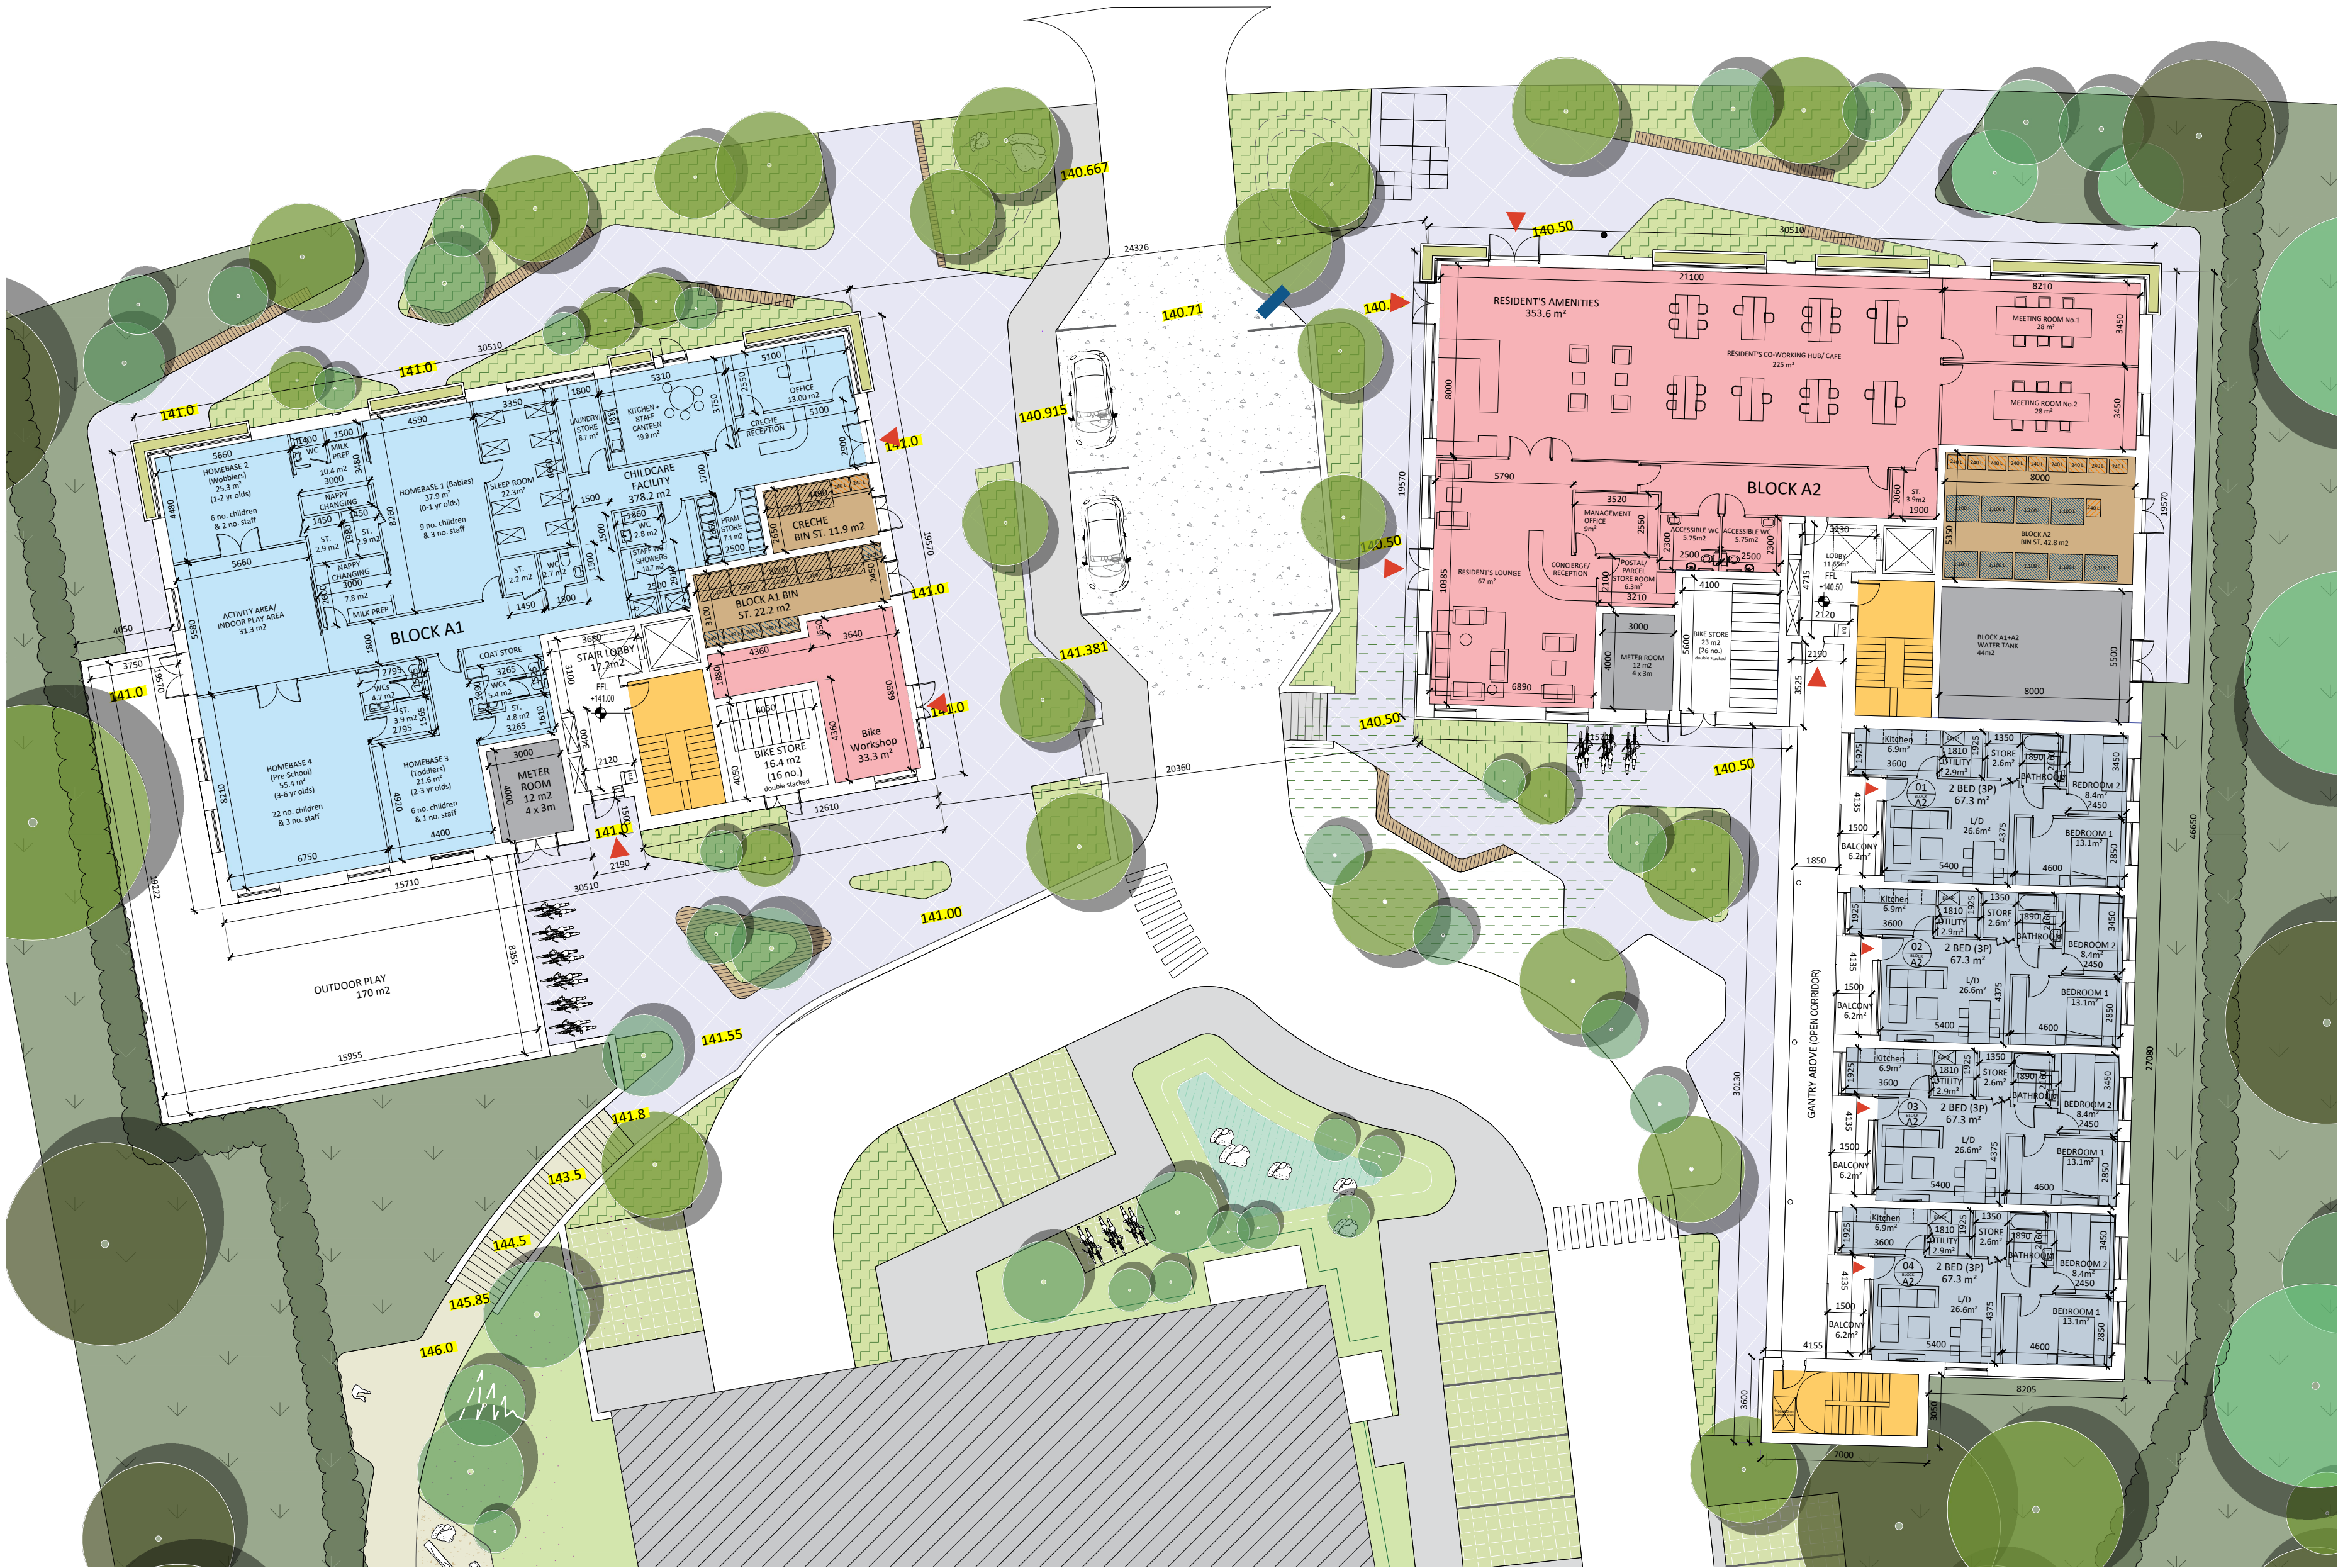


BLOCKS A1 + A2 _ PLANS LEVEL 00

Blocks A1 + A2_PLANS LEVEL 00 _ 1/200 @ A1

- Legend
- Resident's Amenities
 - Childcare Facility
 - Plant
 - Bin Stores
 - Studio Apartment
 - 1 Bed Apartments
 - 2 Bed Apartments
 - 3 Bed Apartments

KEY PLAN N.T.S.

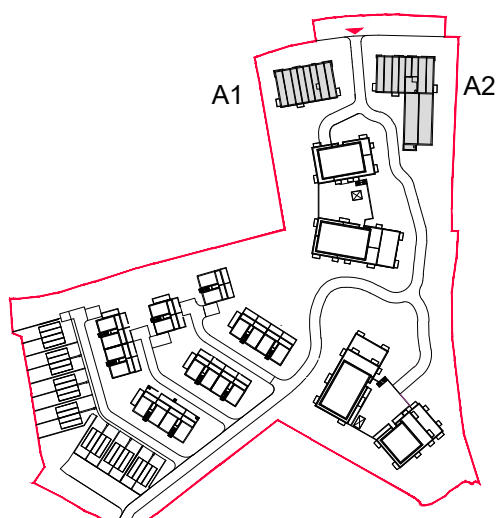

Revision Description	Date	Rev. No.	Issued by
Stage 3_Planning Application	13/12/2024		LB

Any reference to fire safety design or performance is presented for coordination purposes only. Refer only to the granted Fire Safety Certificate, and fire consultant's information for fire safety design, specification and performance.

Figured dimensions only to be used. This drawing is copyright of O'Mahony Pike Architects Ltd. All information is shared as per approved use in accordance with BS1192(2007) + A2(2016), Table 5; Standard Codes for Suitability of Models and Documents. If 'Information Approval Check' is empty, this information has been shared at S0 - WIP.

architecture|urban design
email: info@omahonypike.com
tel: +353 1 202 7400
fax: +353 1 283 0822
www.omahonypike.com

Dublin
The Chapel
Mount St. Anne's
Milltown, Dublin 6
D06 XN52 Ireland

Cork
One South Mall
Cork City
Co. Cork
T12 CCN3 Ireland

Project No.: 20006A

Project Lead: DM

Drawn By: FON

Model No.: 20006A-OMP-A1A2-ZZ-DR-A-1000

Purpose: STAGE 3 - PLANNING APPLICATION

Scale @ A1: 1:200

Date Printed: 13/12/24

Current Rev.: -

Project: Blackglan Road

Location: Blackglan Road, Sandyford, Dublin 18

Client: Zolbury Ltd

Drawing Title: GA PLANS - Blocks A1 + A2 - Level 00

Drawing No.: 20006A-OMP-A1A2-00-DR-A-1000

Suitability - Checked By - Date