



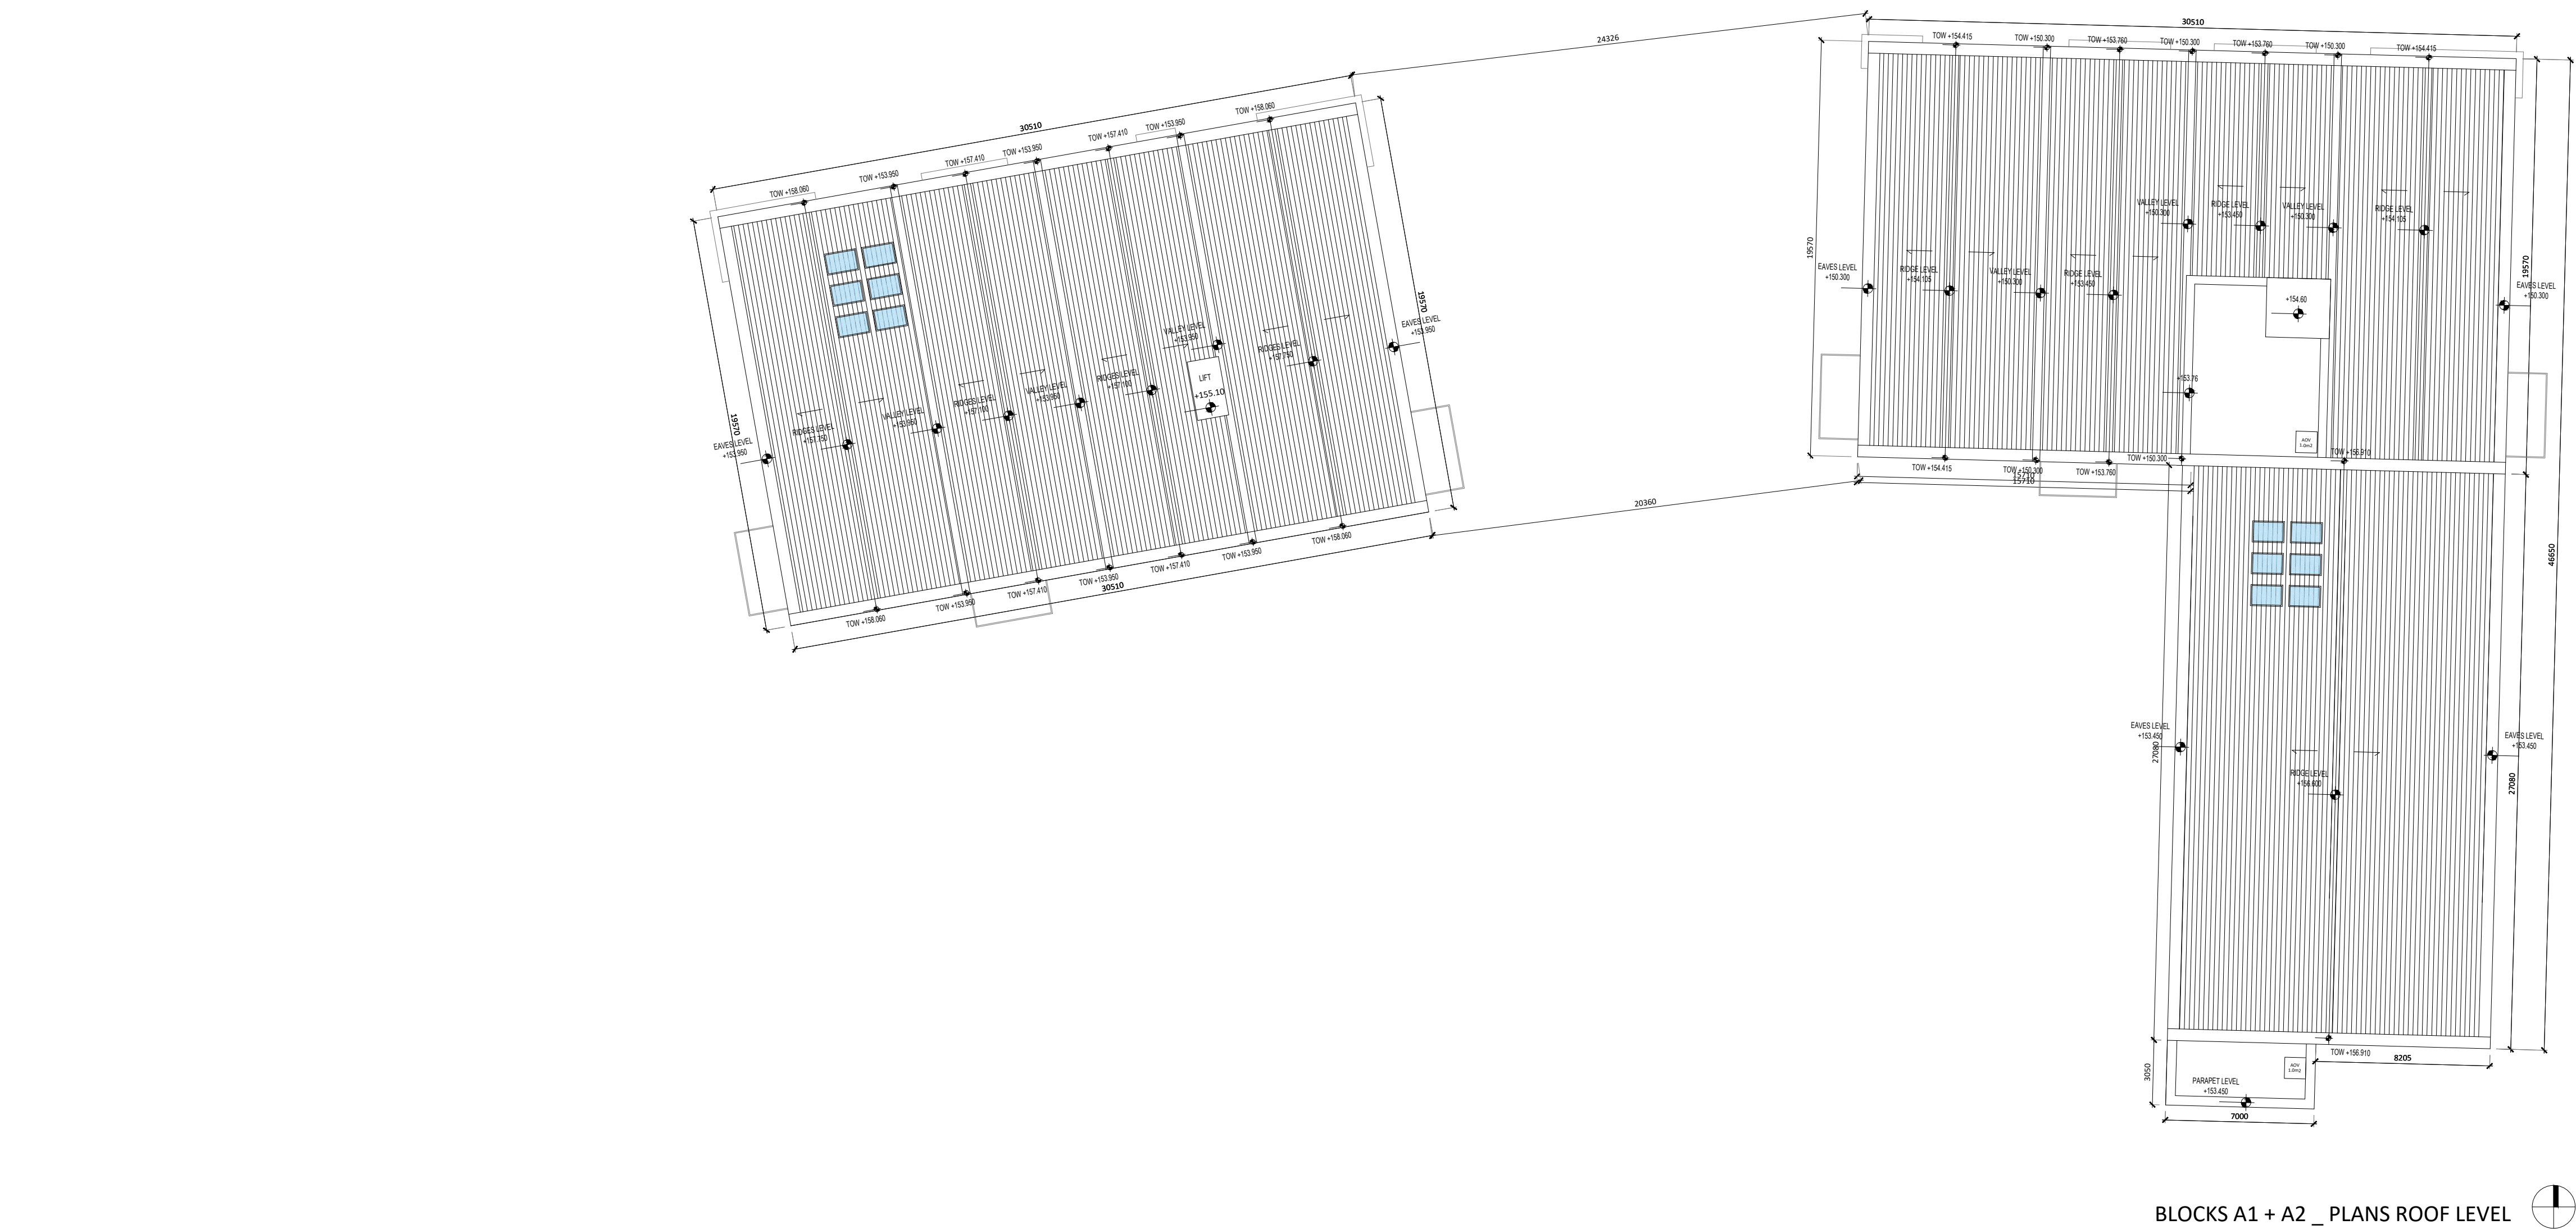

BLOCKS A1 + A2 _ PLANS ROOF LEVEL

Blocks A1 + A2_PLANS ROOF LEVEL _ 1/200 @ A1

KEY PLAN N.T.S.

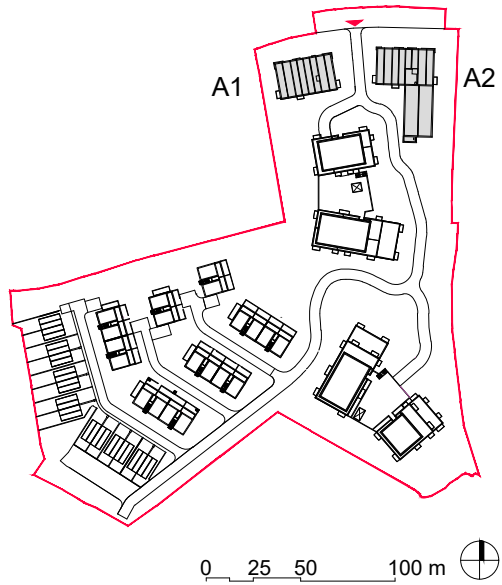

Revision Description	Date	Rev. No.	Issued by
Stage 3_Planning Application	13/12/2024		LB

Any reference to fire safety design or performance is presented for coordination purposes only. Refer only to the granted Fire Safety Certificate, and fire consultant's information for fire safety design, specification and performance.

Figured dimensions only to be used. This drawing is copyright of O'Mahony Pike Architects Ltd. All information is shared as per approved use in accordance with BS1192(2007) + A2(2016), Table 5; Standard Codes for Suitability of Models and Documents. If 'Information Approval Check' is empty, this information has been shared at S0 - WIP.

architecture|urban design **Dublin**
email: info@omahonypike.com
tel: +353 1 202 7400
fax: +353 1 283 0822
www.omahonypike.com

Cork
One South Mall
Cork City
Co. Cork
T12 CN3 Ireland

Project: Blackglen Road
Location: Blackglen Road, Sandyford, Dublin 18
Client: Zolbury Ltd

Project No.: 20006A
Project Lead: DM
Drawn By: FON
Model No.: 20006A-OMP-A1A2-ZZ-DR-A-1000
Purpose: STAGE 3 - PLANNING APPLICATION

Scale @ A1: 1:200
Date Printed: 13/12/24
Current Rev.:

Drawing Title: GA PLANS - Blocks A1 + A2 - Roof level
Drawing No.: 20006A-OMP-A1A2-RF-DR-A-1004

Submittal

Checked By

Date