


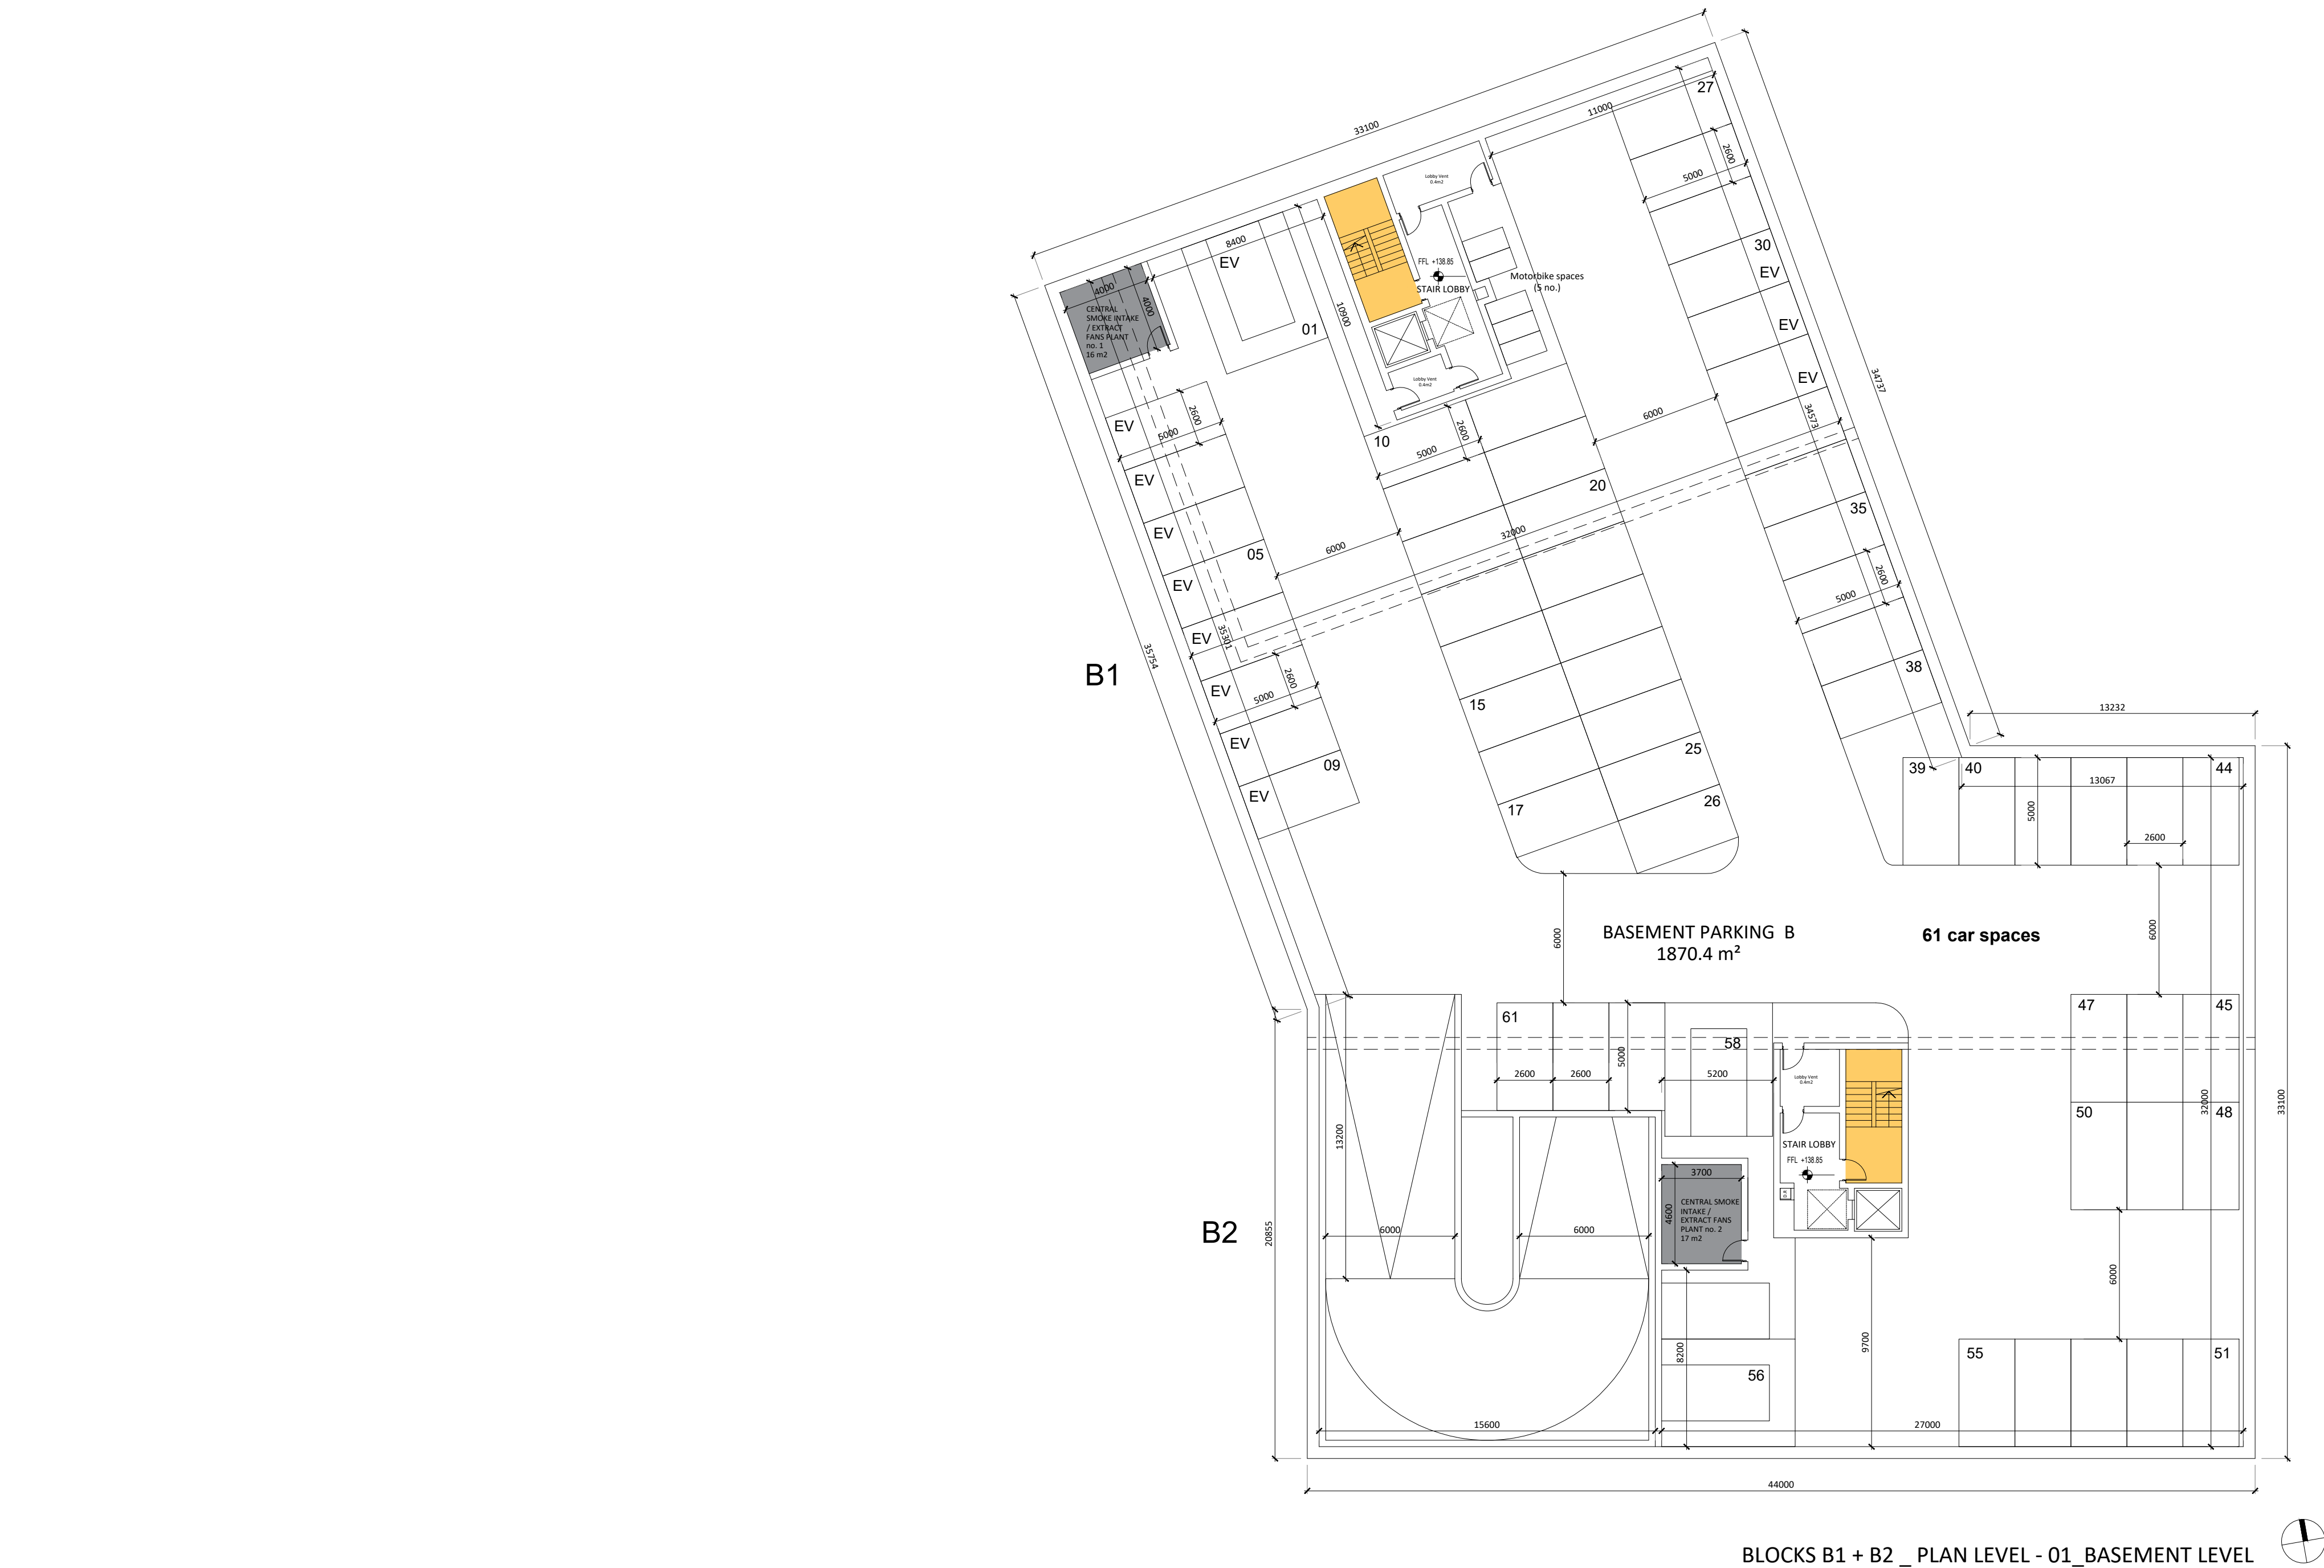


Blocks B1 + B2 - Plan Level -01_Basement Level

DRAFT

CAR PARKING provided at BASEMENT level
61 no. SPACES (including 3 no. ACCESSIBLE SPACES)
(12 no. E.V. charge points provided)

MOTORBIKE PARKING provided at basement level
5 no.SPACES

KEY PLAN N.T.S.

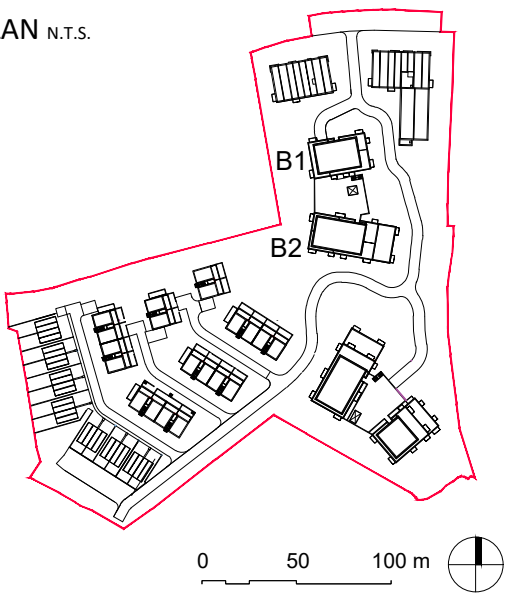

Revision Description	Date	Rev. No.	Issued by
Stage 3 LRD Application	18/12/2024		LB
Any reference to fire safety design or performance is presented for coordination purposes only. Refer only to the granted Fire Safety Certificate, and fire consultant's information for fire safety design, specification and performance.			
Figure dimensions only to be used. This drawing is copyright of O'Mahony Pike Architects Ltd. All information is shared as per approved use in accordance with ISO19650-2:2018, Table 5; Standard Codes for Suitability of Models and Documents and the BEP. If the 'Status' field is empty, this information has been shared at S0 - WIP.			

o'mahony pike		Project Code: 20006A	Scale @ A1: 1/200
architecture urban design email: info@omahonypike.com tel: +353 1 202 7400 fax: +353 1 283 0822 www.omahonypike.com		Project Lead: DM	Date Printed: 18-12-2024
Dublin The Chapel Mount St. Anne's Milltown, Dublin 6 D06 XN52 Ireland		Drawn By:	Current Rev.:
Cork One South Mall Cork City Co. Cork T12 CCN3 Ireland		Job No.: 20006A	Status:
Project: Blackglen Road		Purpose: PLANNING	
Location: Blackglen Road, Sandyford, Dublin 18			
Client: Zolbury Ltd			
Drawing Title: GA PLANS - Blocks B1 + B2 - Level - 01_Basement			
Drawing No.: 20006A-OMP-B1B2-B1-DR-A-999			