




BLOCKS B1 + B2 _ PLAN LEVEL 04 _ PENTHOUSE LEVEL

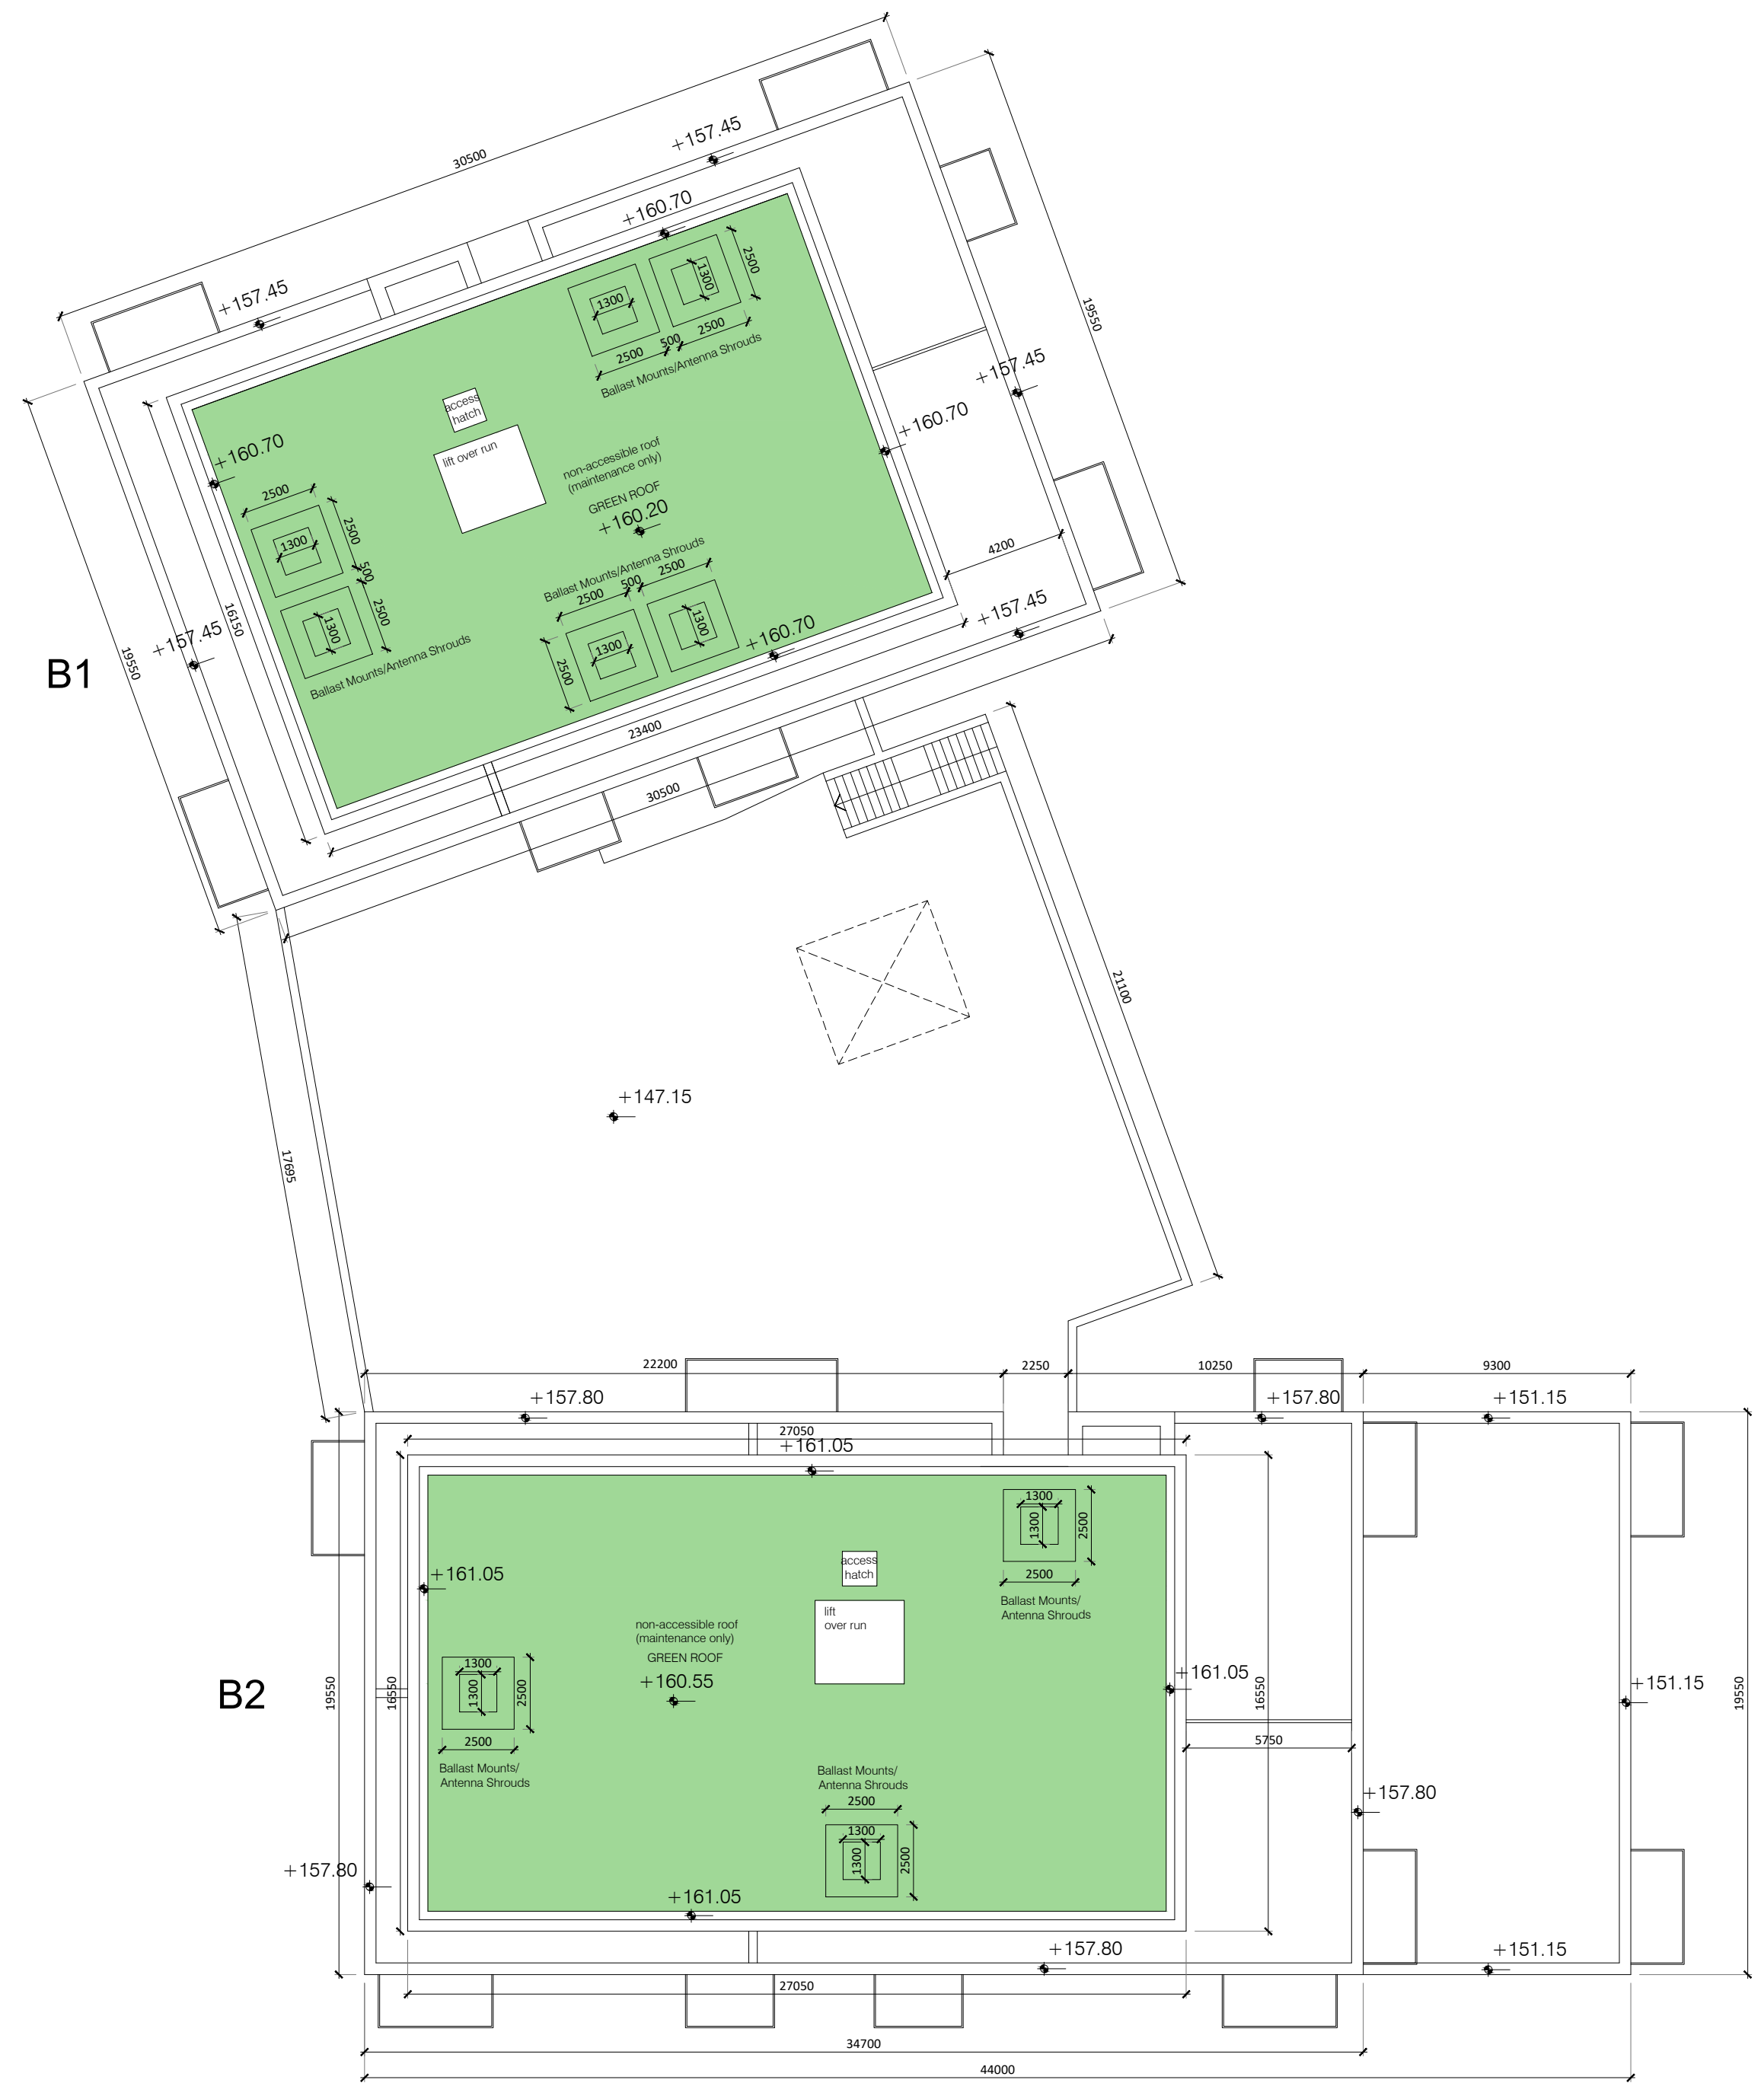


BLOCKS B1 + B2 _ PLAN LEVEL 05 _ ROOF LEVEL

Blocks B1 + B2 - Plans - Levels 04+ 05

Legend

- 1 Bed Apartment
- 2 Bed Apartment
- 3 Bed Apartment

KEY PLAN N.T.S.

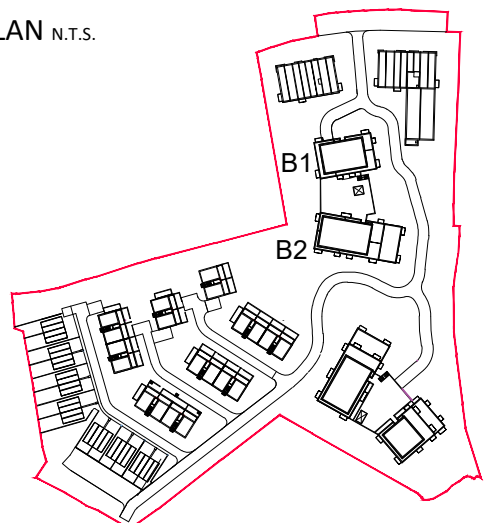

Revision Description	Date	Rev. No.	Issued by
Stage 3 LRD Application	18/12/2024		LB

Any reference to fire safety design or performance is presented for coordination purposes only. Refer only to the granted Fire Safety Certificate, and fire consultant's information for fire safety design, specification and performance.

Figure dimensions only to be used. This drawing is copyright of O'Mahony Pike Architects Ltd. All information is shared as per approved use in accordance with ISO19650-2:2018, Table 5; Standard Codes for Suitability of Models and Documents and the BEP. If the 'Status' field is empty, this information has been shared at S0 - WIP.

omahony pike

architecture|urban design
email: info@omahonypike.com
tel: +353 1 202 7400
fax: +353 1 283 0822
www.omahonypike.com

Dublin
The Chapel
Mount St. Anne's
Milltown, Dublin 6
D06 XN52 Ireland

Cork
One South Mall
Cork City
Co. Cork
T12 CN3 Ireland

Project: Blackglenn Road
Location: Blackglenn Road, Sandyford, Dublin 18
Client: Zolbury Ltd

Drawing Title: GA PLANS - Blocks B1 + B2 - Levels 04 + 05
Drawing No.: 20006A-OMP-B1B2-ZZ-DR-A-1002

Project Code: 20006A
Project Lead: DM
Drawn By:
Job No.: 20006A
Purpose: PLANNING

Scale @ A1: 1/200
Date Printed: 18-12-2024
Current Rev.:
Status: