


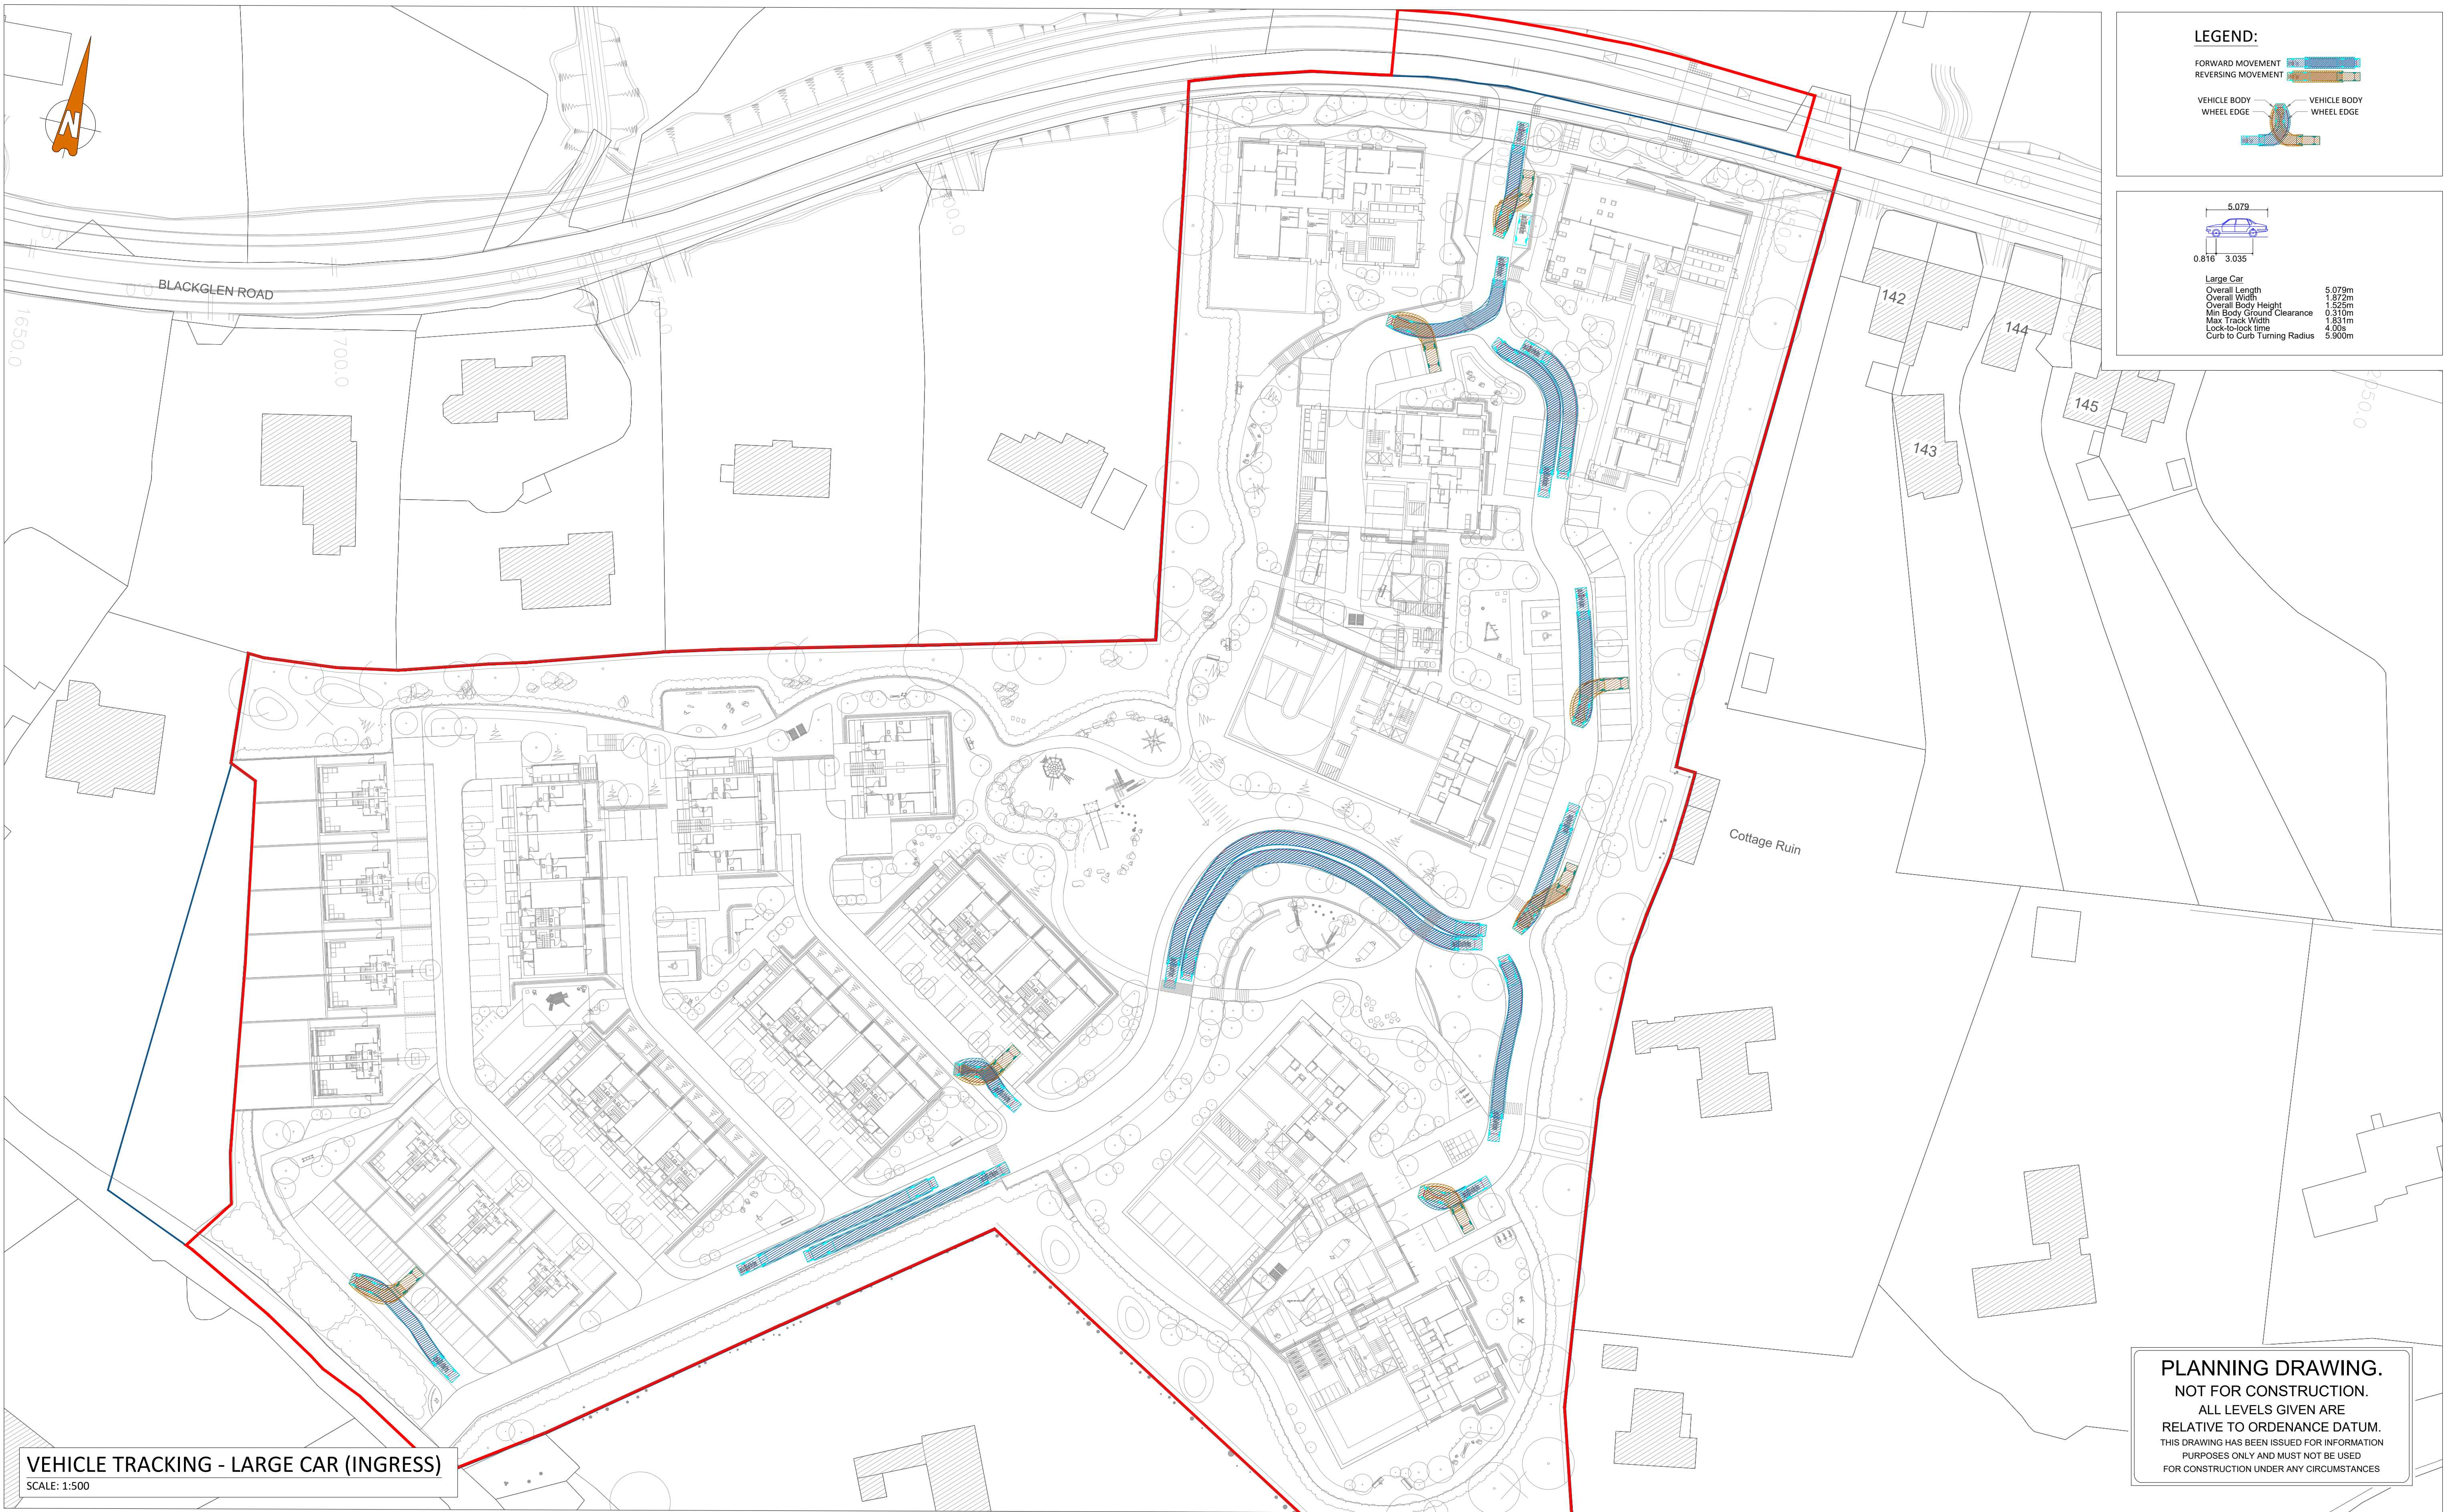

- THIS DRAWING TO BE READ IN CONJUNCTION WITH ALL OTHER RELEVANT DESIGN TEAM DRAWINGS AND SPECIFICATIONS.
- FOR SETTING OUT REFER TO ARCHITECT'S DRAWINGS. DO NOT SCALE THIS DRAWING. USE FIGURED DIMENSIONS ONLY.
- NO PART OF THIS DOCUMENT MAY BE REPRODUCED OR TRANSMITTED IN ANY FORM OR STORED IN ANY RETRIEVAL SYSTEM OF ANY NATURE WITHOUT THE WRITTEN PERMISSION OF O'CONNOR SUTTON CRONIN AS COPYRIGHT HOLDER EXCEPT AS AGREED FOR USE ON THE PROJECT FOR WHICH THE DOCUMENT WAS ORIGINALLY ISSUED.

| Rev No. | Date     | Revision Note       | Drn by | Chkd by |
|---------|----------|---------------------|--------|---------|
| P01     | 01.05.24 | ISSUED FOR PLANNING | RM     | WM      |
| P02     | 03.06.24 | ISSUED FOR PLANNING | RM     | WM      |
| P03     | 11.11.24 | FOR PLANNING        | RM     | WM      |
| P04     | 18.12.24 | FOR PLANNING        | RM     | WM      |
|         |          |                     |        |         |
|         |          |                     |        |         |
|         |          |                     |        |         |

| Rev No. | Date | Revision Note | Drn by | Chkd by |
|---------|------|---------------|--------|---------|
|         |      |               |        |         |
|         |      |               |        |         |
|         |      |               |        |         |
|         |      |               |        |         |
|         |      |               |        |         |
|         |      |               |        |         |



**OCSC**  
O'CONNOR · SUTTON · CRONIN  
MULTIDISCIPLINARY CONSULTING ENGINEERS  
Civil / Structural / Environmental / Mechanical / Electrical / Sustainability  
Dublin Office: 9 Prussia Street, Dublin 7, D07 KT57.  
Tel: +353 (0)1 8682000 Web: www.ocsc.ie  
Dublin · London · Belfast · Galway · Cork · Birmingham

Client: ZOLBURY LIMITED

Project: BLACKGLEN ROAD

Title: VEHICLE TRACKING  
LARGE CAR (INGRESS)

| Code                                                               | Originator | Zone | Level | Type | Role | Number | Status | Revision |
|--------------------------------------------------------------------|------------|------|-------|------|------|--------|--------|----------|
| Z040                                                               | OCSC       | XX   | XX    | DR   | C    | 0140   | S4     | P04      |
| Date: MAY '24 Scale @ A1:1/500 Drn by: RM Chkd by: WM Aprvd by: AH |            |      |       |      |      |        |        |          |