





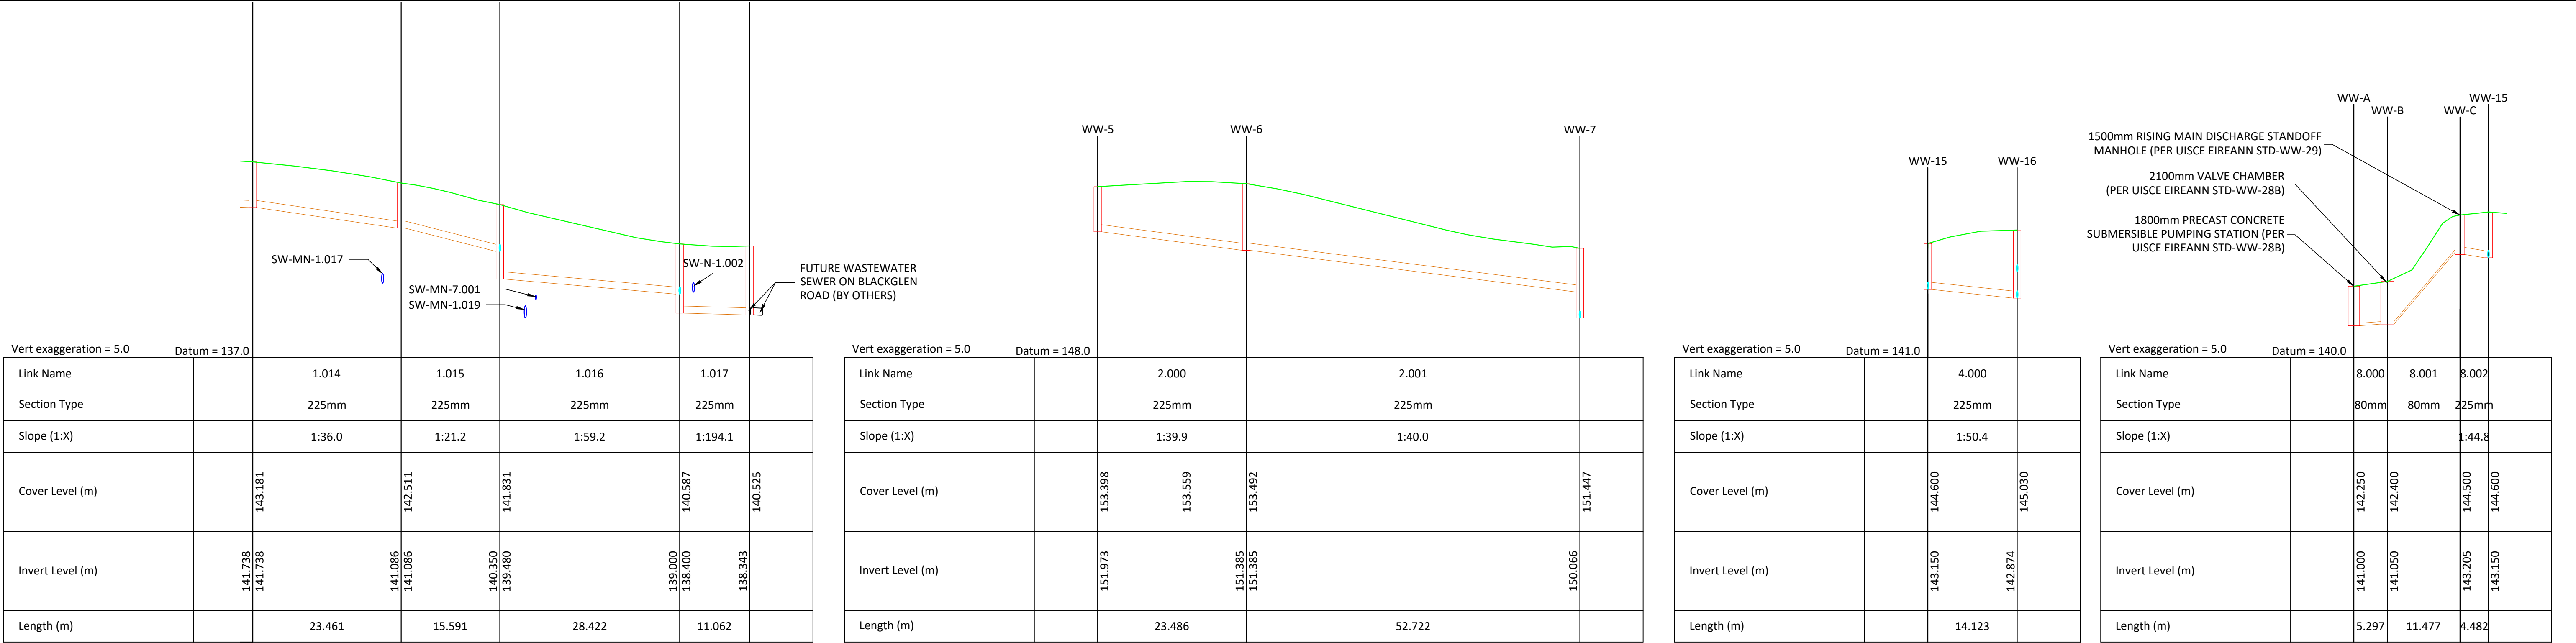


SURFACE WATER NETWORK    WW-1.014 - WW-1.017

SURFACE WATER NETWORK    WW-2.000 - WW-2.001

SURFACE WATER NETWORK    WW-4.000

SURFACE WATER NETWORK    (80mm RISING MAIN) WW-8.000 - WW-8.002

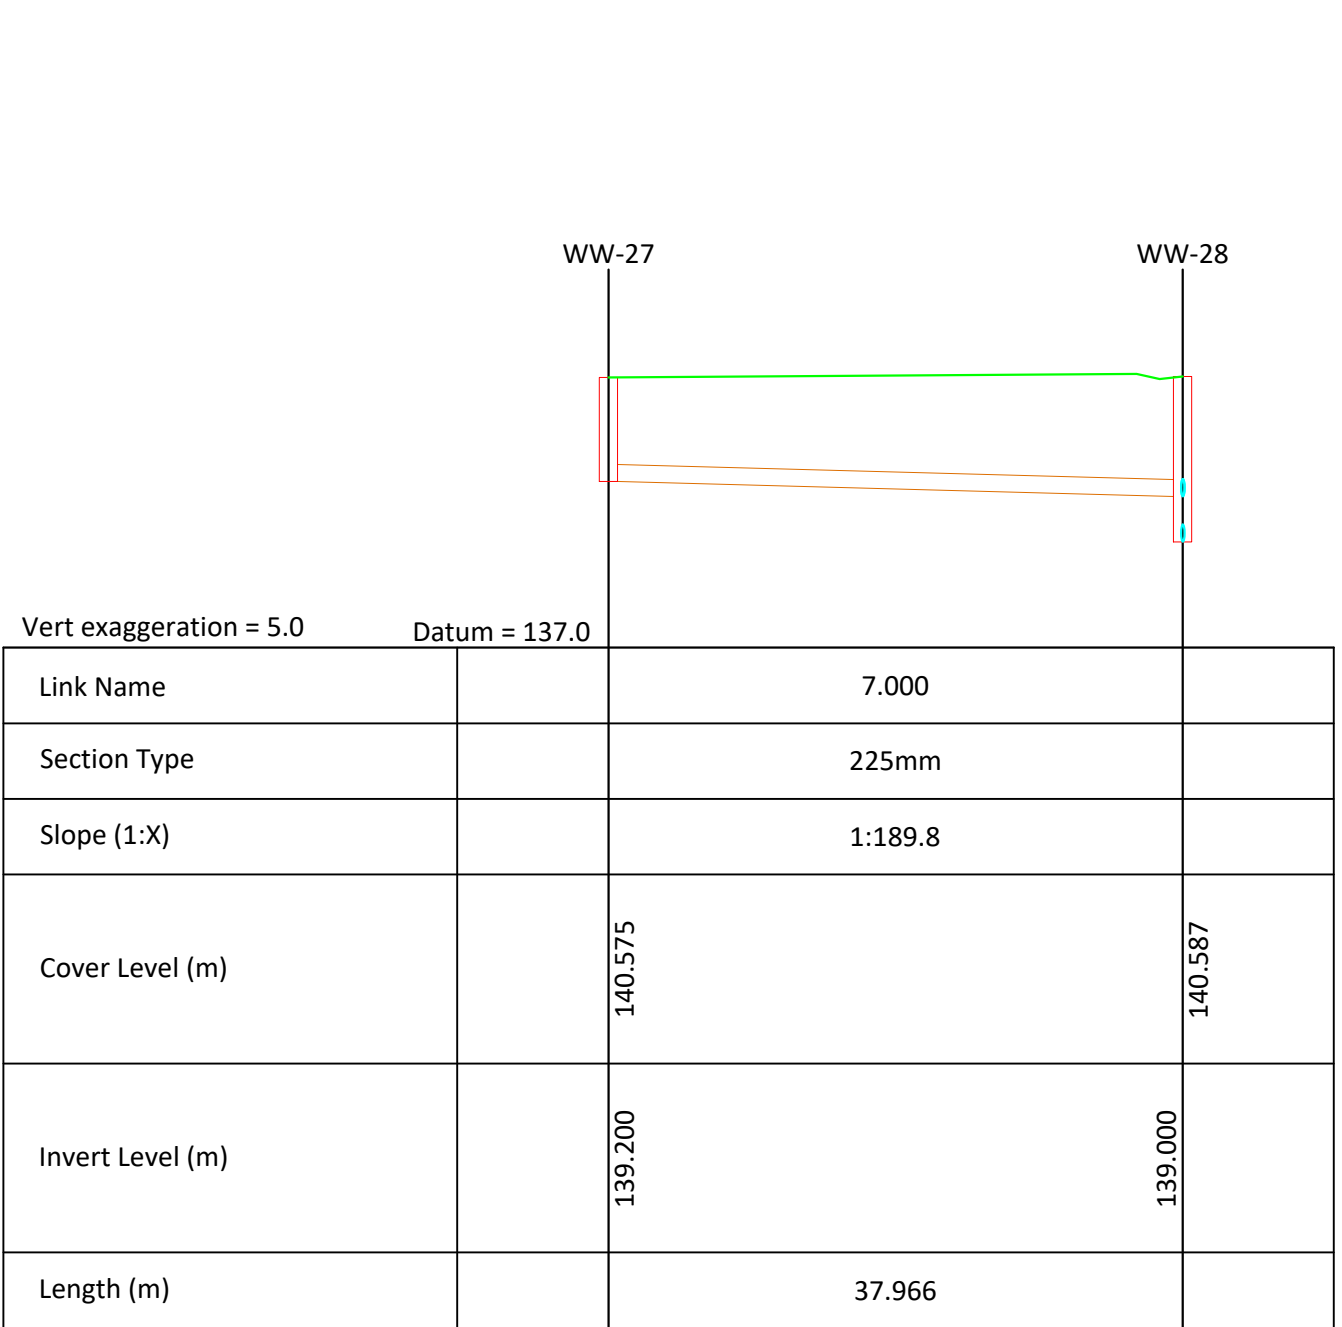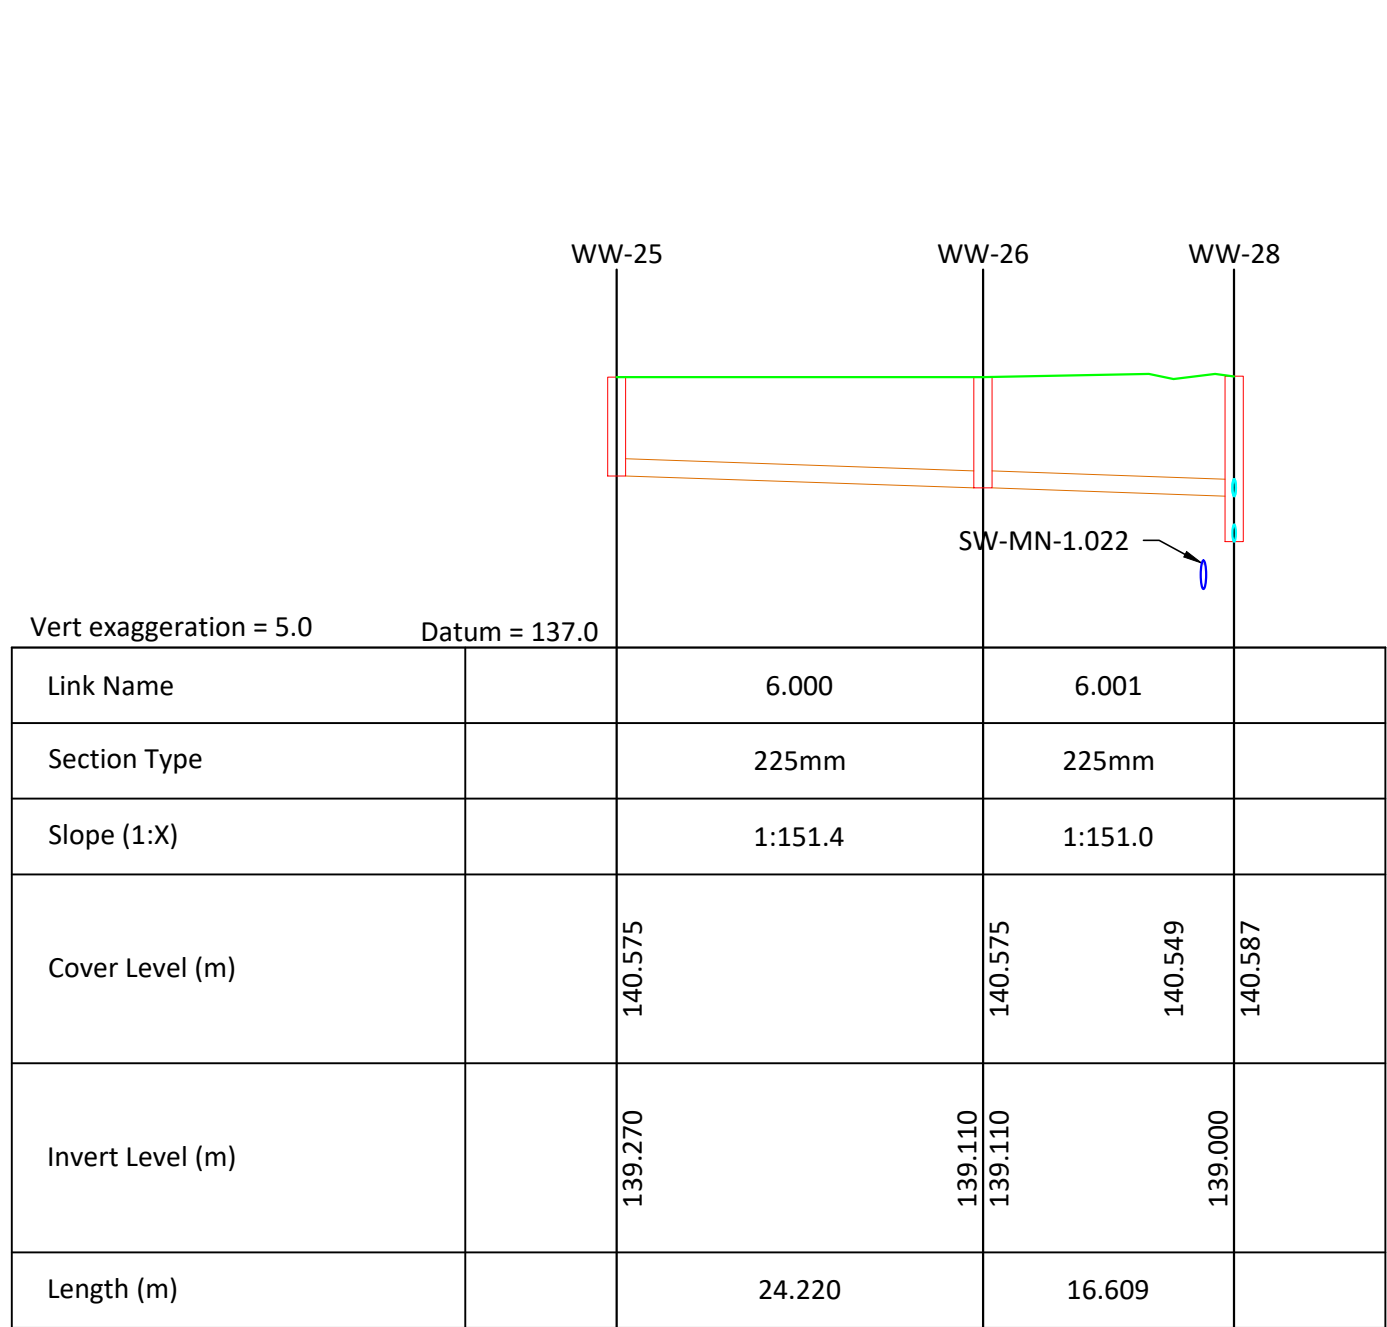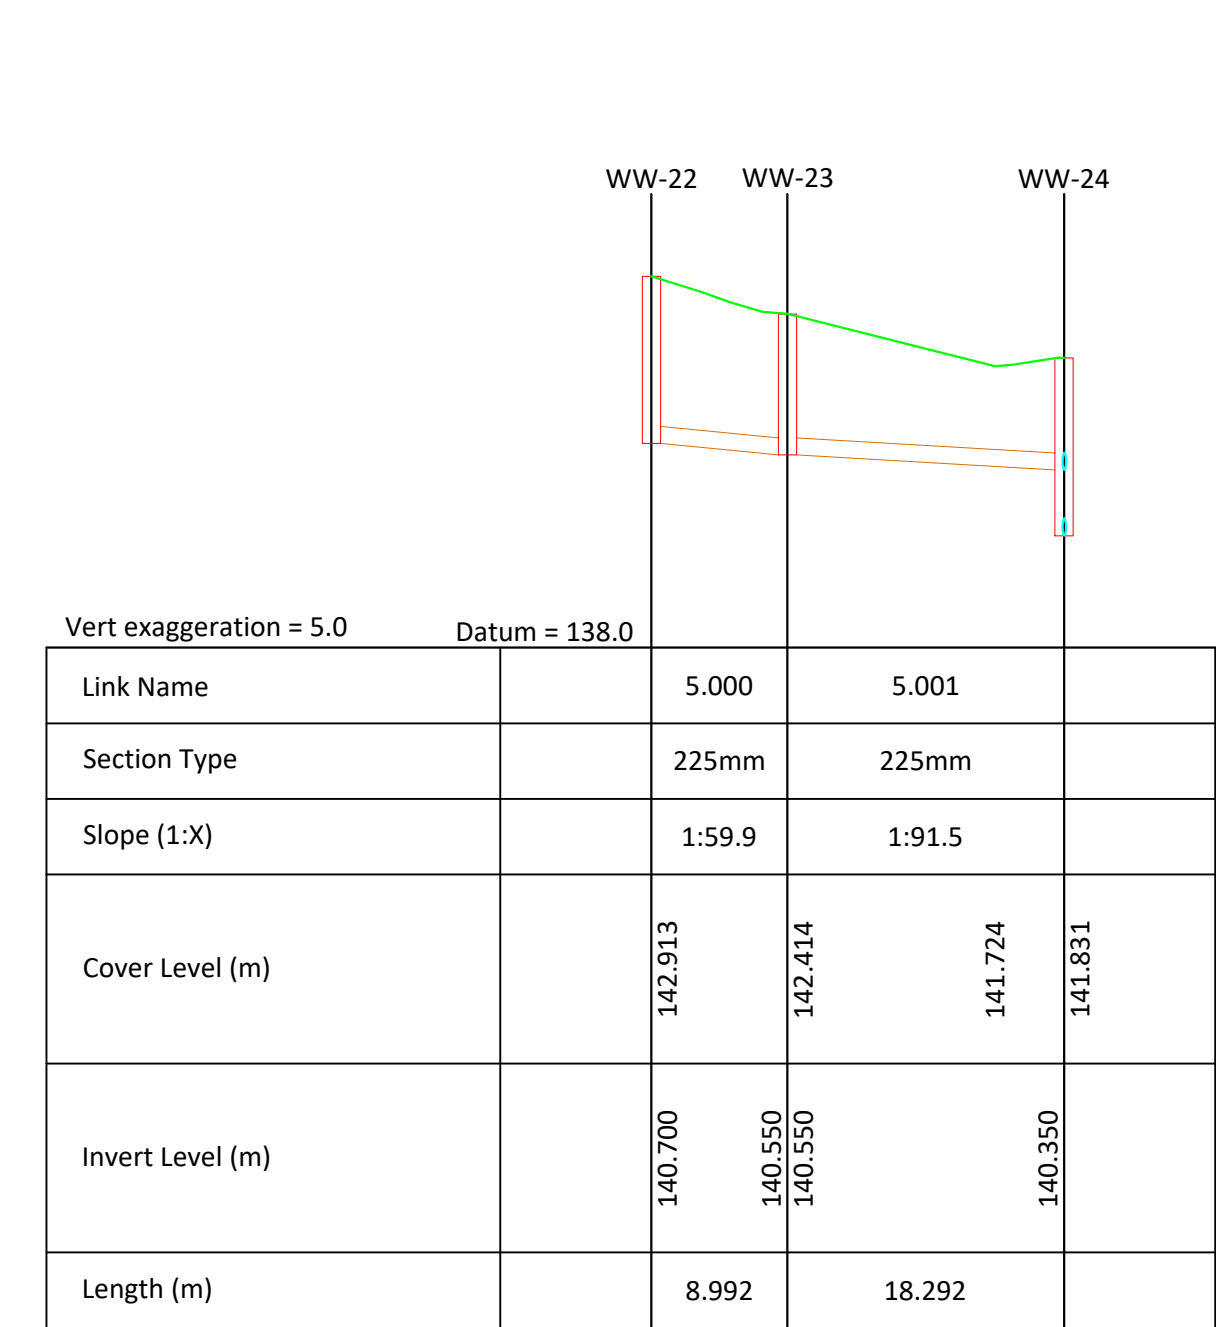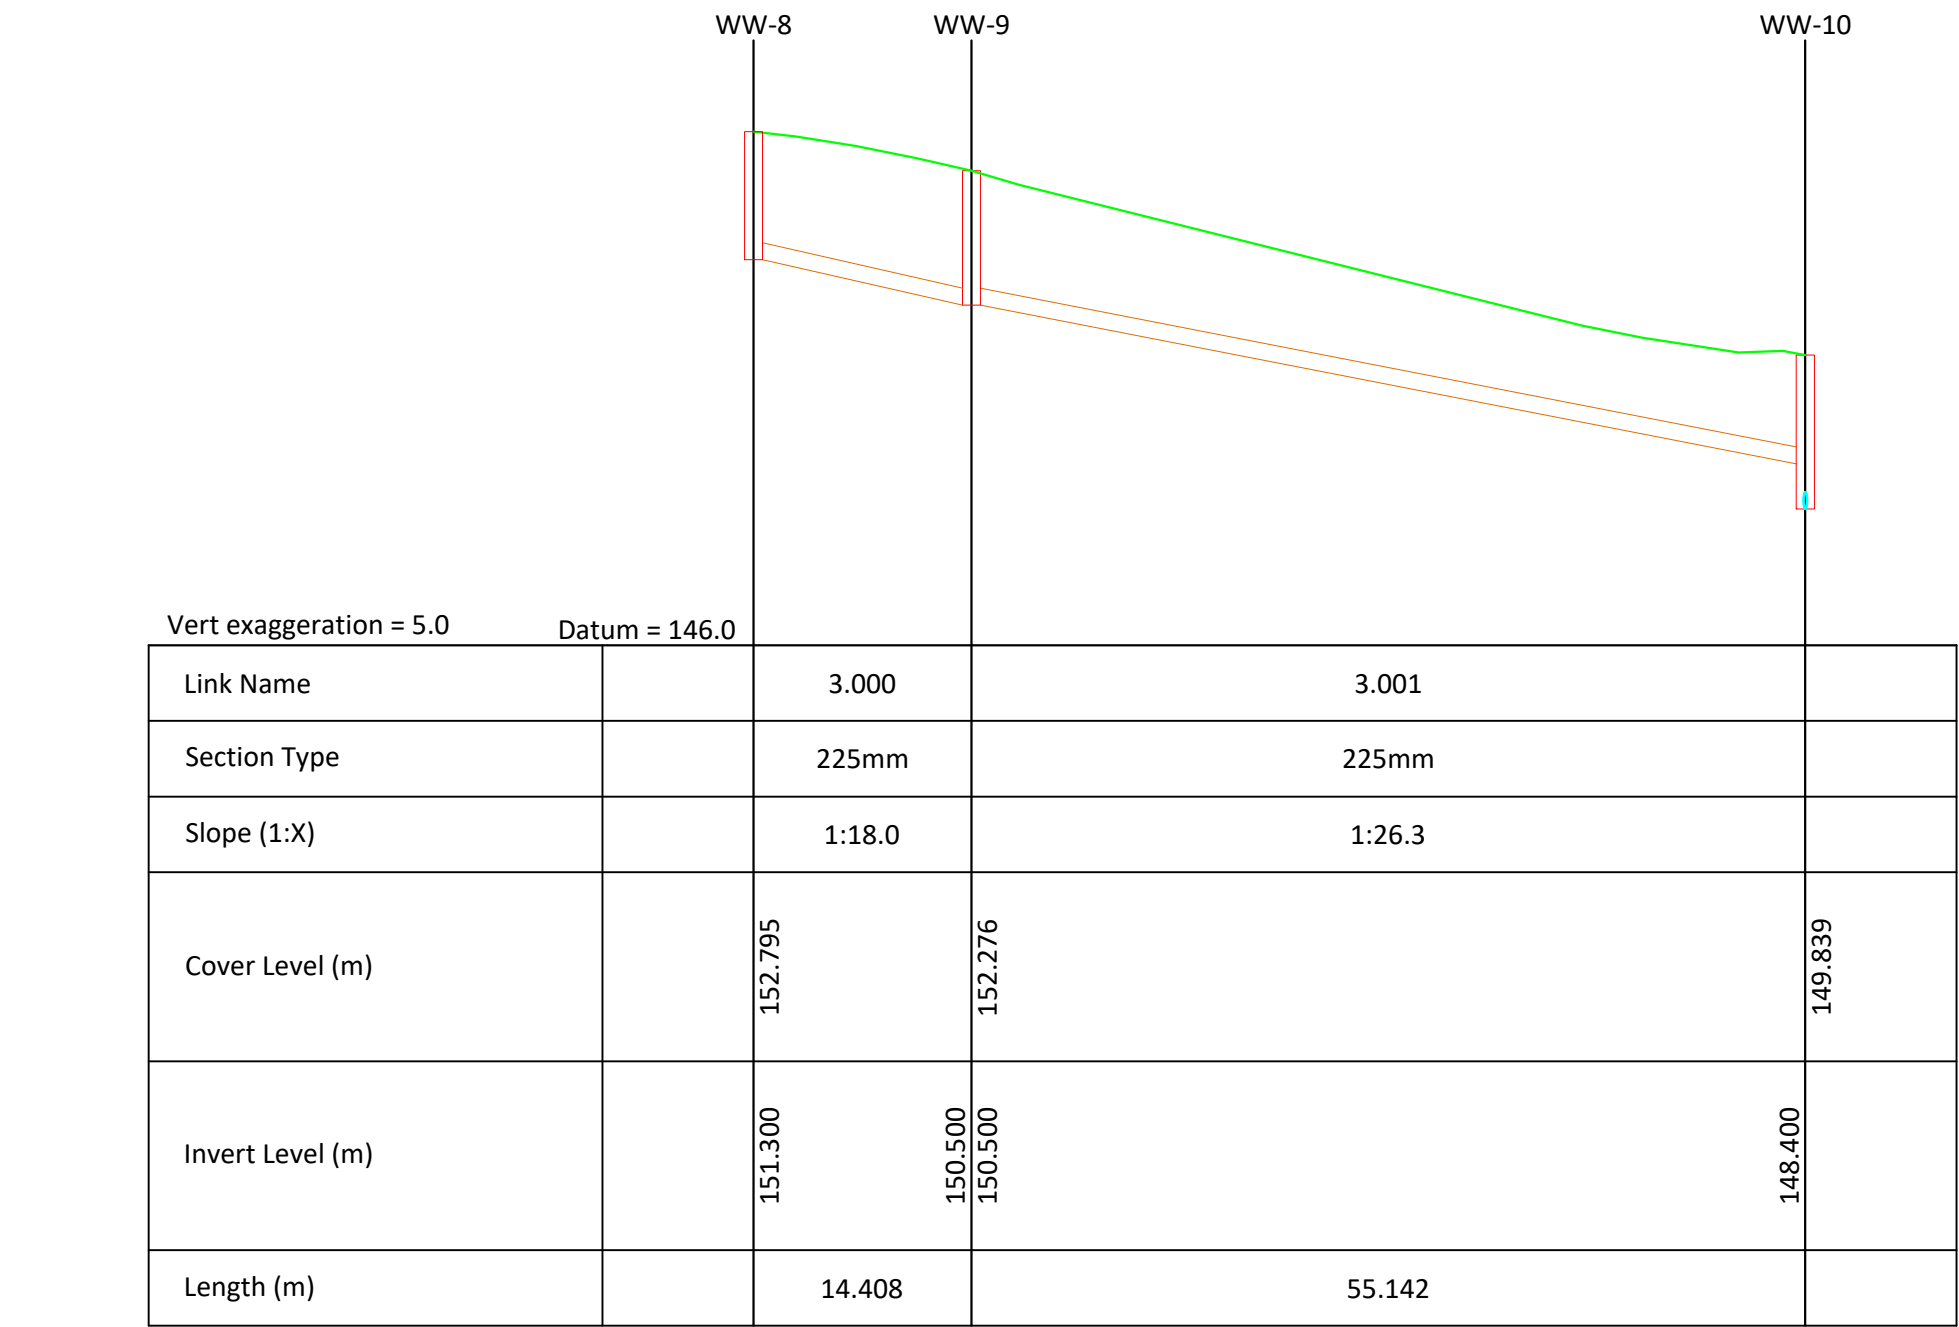

SURFACE WATER NETWORK    WW-3.000 - WW-3.001

SURFACE WATER NETWORK    WW-5.000 - WW-5.001

SURFACE WATER NETWORK    WW-6.000 - WW-6.001

SURFACE WATER NETWORK    WW-7.000

PLANNING DRAWING.  
NOT FOR CONSTRUCTION.  
ALL LEVELS GIVEN ARE  
RELATIVE TO ORDENANCE DATUM.  
THIS DRAWING HAS BEEN ISSUED FOR INFORMATION  
PURPOSES ONLY AND MUST NOT BE USED  
FOR CONSTRUCTION UNDER ANY CIRCUMSTANCES

- THIS DRAWING TO BE READ IN CONJUNCTION WITH ALL OTHER RELEVANT DESIGN TEAM DRAWINGS AND SPECIFICATIONS.
- FOR SETTING OUT REFER TO ARCHITECT'S DRAWINGS. DO NOT SCALE THIS DRAWING. USE FIGURED DIMENSIONS ONLY.
- NO PART OF THIS DOCUMENT MAY BE REPRODUCED OR TRANSMITTED IN ANY FORM OR STORED IN ANY RETRIEVAL SYSTEM OF ANY NATURE WITHOUT THE WRITTEN PERMISSION OF O'CONNOR SUTTON CRONIN AS COPYRIGHT HOLDER EXCEPT AS AGREED FOR USE ON THE PROJECT FOR WHICH THE DOCUMENT WAS ORIGINALLY ISSUED.

| Rev No. | Date     | Revision Note         | Drn by | Chkd by |
|---------|----------|-----------------------|--------|---------|
| P01     | 16-12-24 | SUITABLE FOR PLANNING | RM     | KG      |
|         |          |                       |        |         |
|         |          |                       |        |         |
| Rev No. | Date | Revision Note | Drn by | Chkd by |
|---------|------|---------------|--------|---------|
|         |      |               |        |         |
|         |      |               |        |         |
**OCSC**  
O'CONNOR · SUTTON · CRONIN  
MULTIDISCIPLINARY CONSULTING ENGINEERS  
Civil / Structural / Environmental / Mechanical/Electrical / Sustainability  
Dublin Office: 9 Prussia Street, Dublin 7. D07 KT57.  
Tel: +353 (0)1 8682000    Web: www.ocsc.ie  
Dublin · London · Belfast · Galway · Cork · Birmingham

|                                                                                |            |      |       |      |      |        |        |          |  |
|--------------------------------------------------------------------------------|------------|------|-------|------|------|--------|--------|----------|--|
| Client: ZOLBURY LIMITED                                                        |            |      |       |      |      |        |        |          |  |
| Project: BLACKGLEN ROAD                                                        |            |      |       |      |      |        |        |          |  |
| Title: WASTEWATER LONG SECTIONS<br>SHEET 2 OF 2                                |            |      |       |      |      |        |        |          |  |
| Code                                                                           | Originator | Zone | Level | Type | Role | Number | Status | Revision |  |
| Z040                                                                           | OCSC       | XX   | XX    | DR   | C    | 0516   | S4     | P01      |  |
| Date: DEC'24    Scale @ A1: 1/500    Drn by: RM    Chkd by: KG    Aprvd by: AH |            |      |       |      |      |        |        |          |  |