


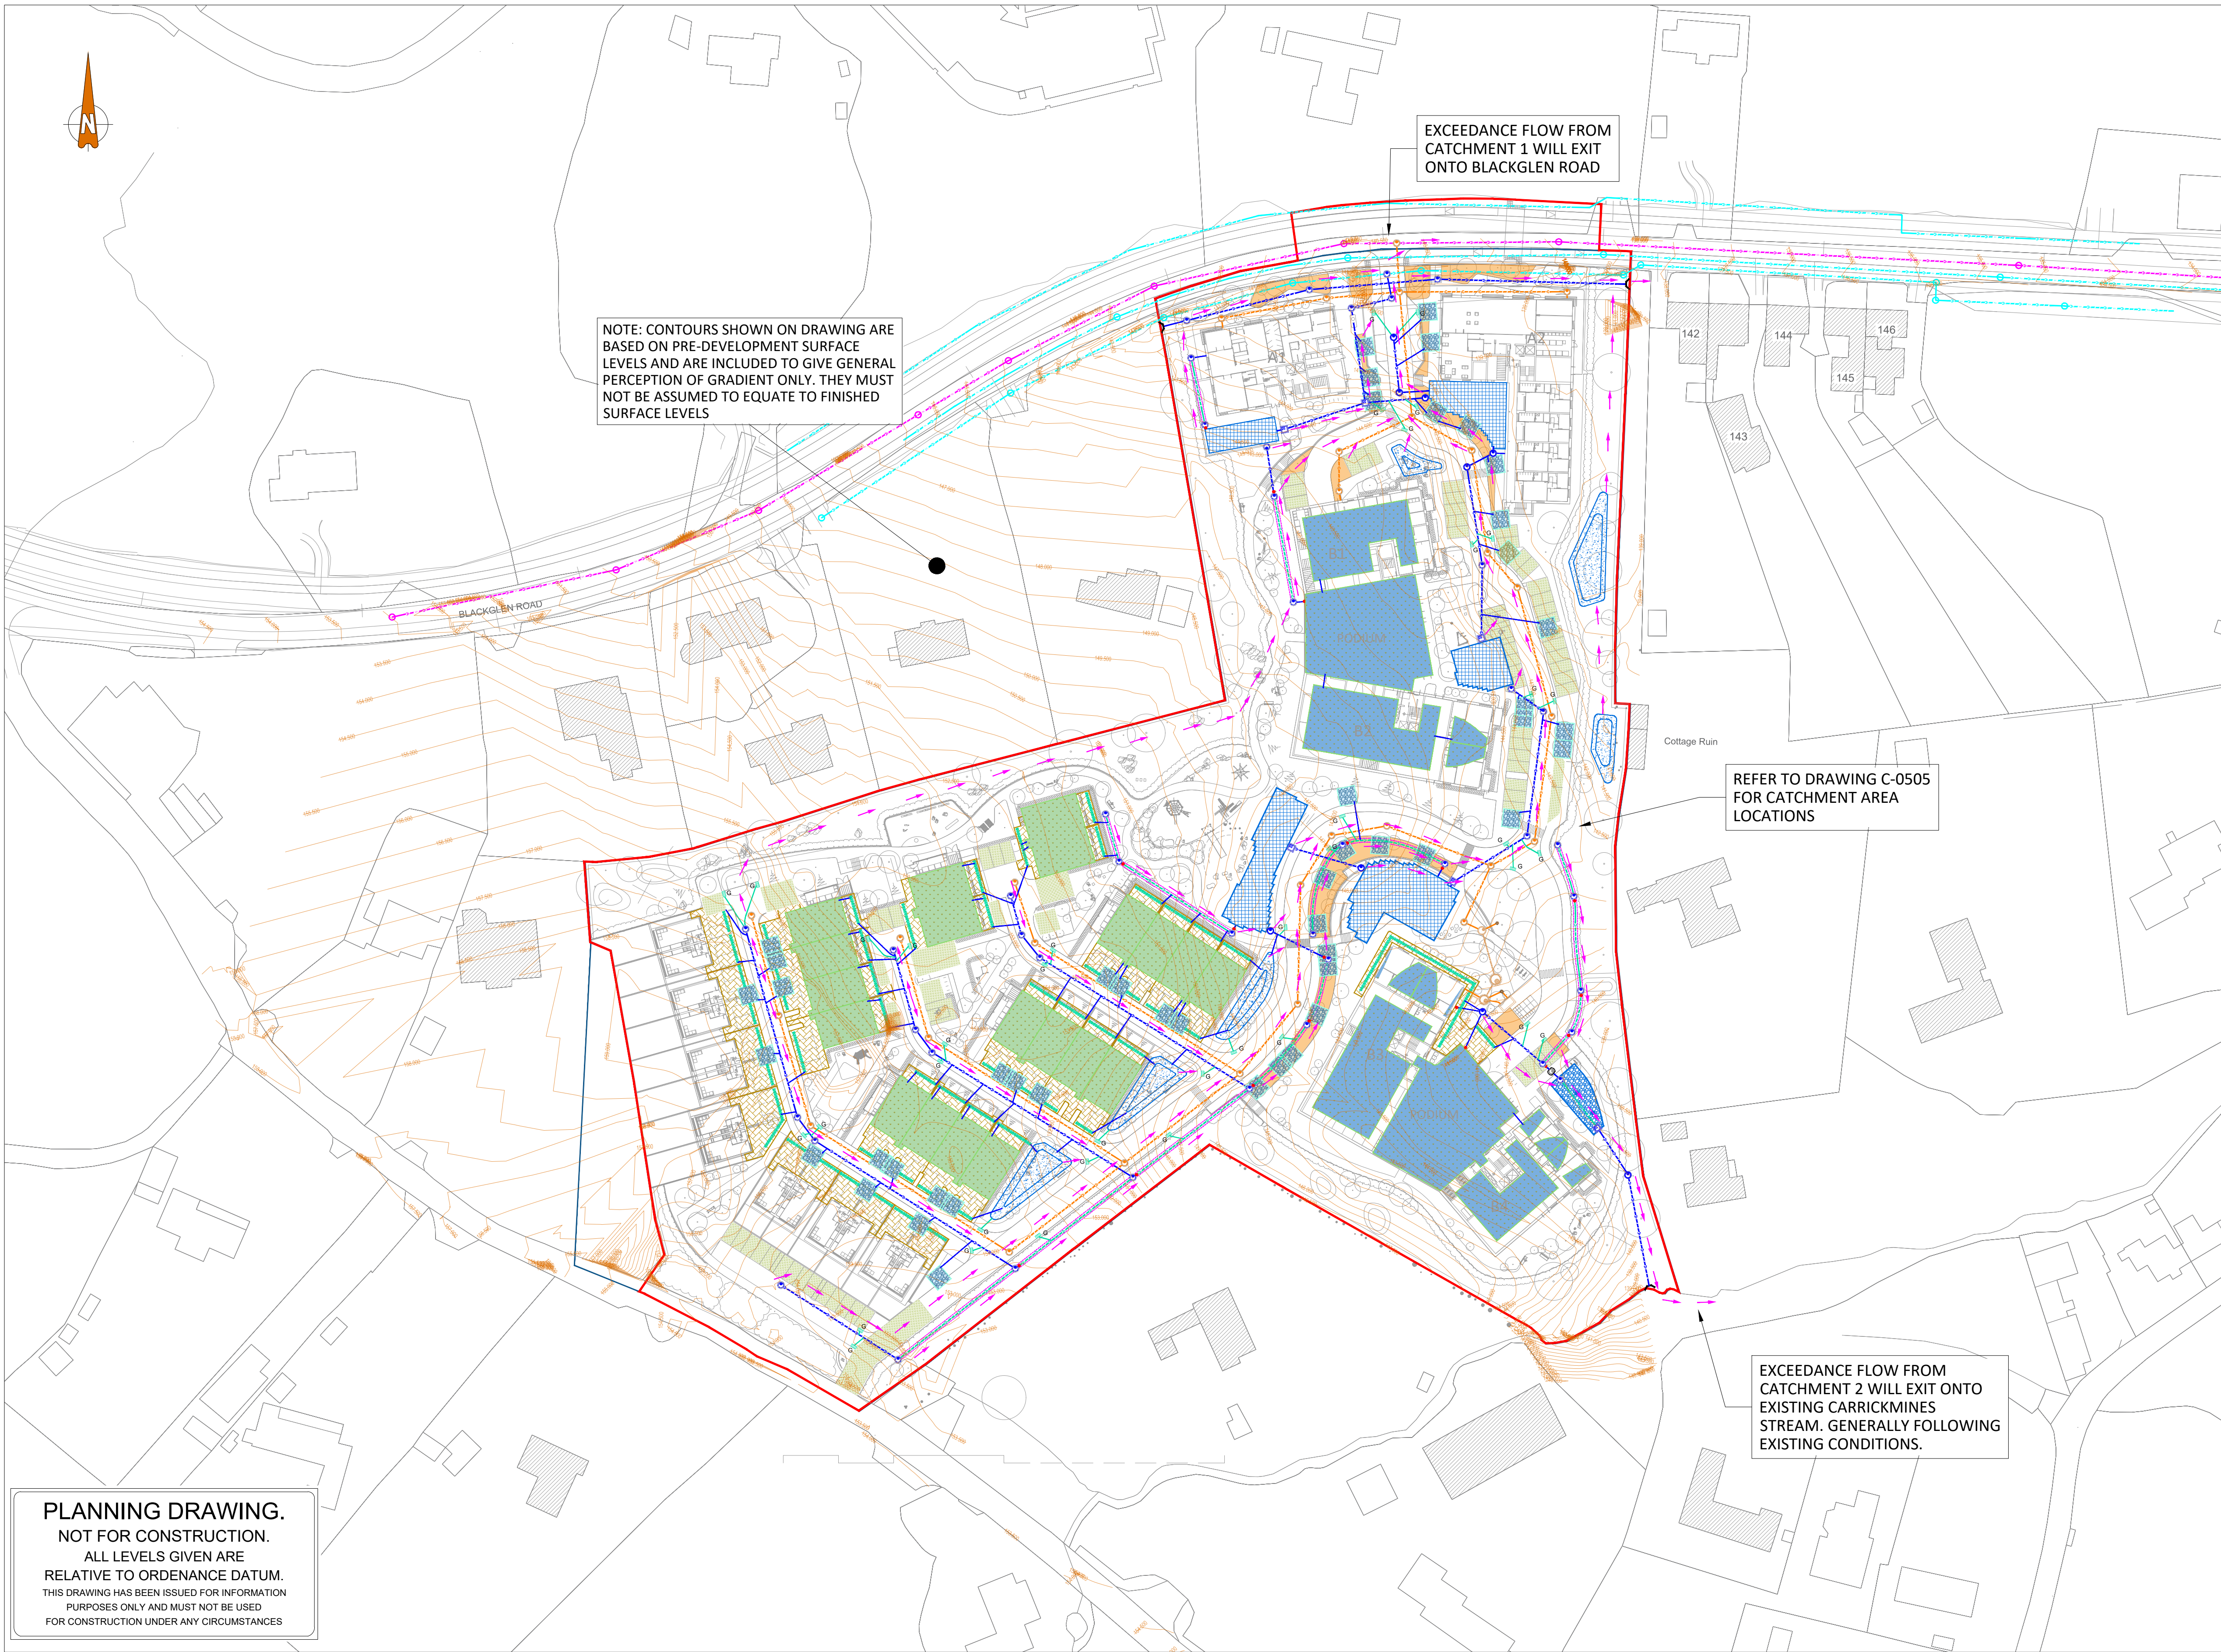

LEGEND:

SITE BOUNDARY

uPVC TWINWALL SURFACE WATER DRAINAGE OR SIMILAR APPROVED

SURFACE WATER DRAINAGE PRECAST CONCRETE MANHOLE

uPVC SN8 WASTEWATER DRAINAGE OR SIMILAR APPROVED

WASTEWATER DRAINAGE PRECAST CONCRETE MANHOLE

WASTEWATER RISING MAIN

PROPOSED VENT STACK [IN ACCORDANCE WITH STD-WW-34]

EXISTING WASTEWATER DRAINAGE (SOURCED FROM IW RECORDS)

PROPOSED uPVC PERFORATED SURFACE WATER PIPE IN 900mm WIDE FILTER DRAIN (UNLESS NOTED OTHERWISE)

PROPOSED uPVC PERFORATED SURFACE WATER PIPE IN 500mm WIDE FILTER DRAIN (UNLESS NOTED OTHERWISE)

EXISTING STORM WATER LINE

PROPOSED 150mmØ uPVC DRAINAGE CONNECTION

SURFACE WATER ATTENUATION

PERVIOUS PAVING

GRASSCRETE PAVING

SURFACE WATER SOAKAWAY

BIORETENTION AREA FOR ATTENUATION

GREEN ROOF EXTENT

GREEN-BLUE ROOF EXTENT

TREE PIT PER LANDSCAPE ARCHITECT'S SPECIFICATIONS - SEE SECTIONS ON DETAILS SHEET C-0520

RAIN GARDEN PER LANDSCAPE ARCHITECT'S SPECIFICATIONS - SEE SECTIONS ON DETAILS SHEET C-0520

CLASS I BYPASS FUEL SEPARATOR

PROPOSED ORIFICE PLATE

PROPOSED INSPECTION WELL

HEADWALL

TRAPPED ROAD GULLY & 150mmØ uPVC CONNECTION PIPE

DIRECTION OF EXCEEDANCE FLOW

NOTE: CONTOURS SHOWN ON DRAWING ARE BASED ON PRE-DEVELOPMENT SURFACE LEVELS AND ARE INCLUDED TO GIVE GENERAL PERCEPTION OF GRADIENT ONLY. THEY MUST NOT BE ASSUMED TO EQUATE TO FINISHED SURFACE LEVELS

EXCEEDANCE FLOW FROM CATCHMENT 1 WILL EXIT ONTO BLACKGLEN ROAD

REFER TO DRAWING C-0505 FOR CATCHMENT AREA LOCATIONS

EXCEEDANCE FLOW FROM CATCHMENT 2 WILL EXIT ONTO EXISTING CARRICKMINES STREAM. GENERALLY FOLLOWING EXISTING CONDITIONS.

PLANNING DRAWING.
NOT FOR CONSTRUCTION.
ALL LEVELS GIVEN ARE
RELATIVE TO ORDENANCE DATUM.
THIS DRAWING HAS BEEN ISSUED FOR INFORMATION
PURPOSES ONLY AND MUST NOT BE USED
FOR CONSTRUCTION UNDER ANY CIRCUMSTANCES

NOTE: CONTOUR INTERVAL IS GIVEN AS 0.5 M

- THIS DRAWING TO BE READ IN CONJUNCTION WITH ALL OTHER RELEVANT DESIGN TEAM DRAWINGS AND SPECIFICATIONS.
- FOR SETTING OUT REFER TO ARCHITECT'S DRAWINGS. DO NOT SCALE THIS DRAWING. USE FIGURED DIMENSIONS ONLY.
- NO PART OF THIS DOCUMENT MAY BE REPRODUCED OR TRANSMITTED IN ANY FORM OR STORED IN ANY RETRIEVAL SYSTEM OF ANY NATURE WITHOUT THE WRITTEN PERMISSION OF O'CONNOR SUTTON CRONIN AS COPYRIGHT HOLDER EXCEPT AS AGREED FOR USE ON THE PROJECT FOR WHICH THE DOCUMENT WAS ORIGINALLY ISSUED.

Rev No.	Date	Revision Note	Drn by	Chkd by
P01	16-12-24	SUITABLE FOR PLANNING	ARS	KG

Rev No.	Date	Revision Note	Drn by	Chkd by



O'CONNOR SUTTON CRONIN
MULTIDISCIPLINARY CONSULTING ENGINEERS
Civil / Structural / Environmental / Mechanical / Electrical / Sustainability

Dublin Office: 9 Prussia Street, Dublin 7, D07 KT57.

Tel: +353 (0)1 8682000 Web: www.ocsc.ie

Dublin · London · Belfast · Galway · Cork · Birmingham

Client: ZOLBURY LIMITED									
Project: BLACKGLEN ROAD									
Title: EXCEEDANCE FLOW PLAN									
Code	Originator	Zone	Level	Type	Role	Number	Status	Revision	
Z040	OCSC	XX	XX	DR	C	0508	S4	P01	
Date: DEC '24 Scale @ A1: 1/750 Drn by: ARS Chkd by: KG Aprvd by: AH									



O'CONNOR · SUTTON · CRONIN
MULTIDISCIPLINARY CONSULTING ENGINEERS

Head Office

9 Prussia Street
Dublin 7
Ireland
D07KT57

T: +353 (0)1 8682000

E: ocsc@ocsc.ie | W: www.ocsc.ie

Civil | Structural | Mechanical | Electrical | Sustainability | Environmental