



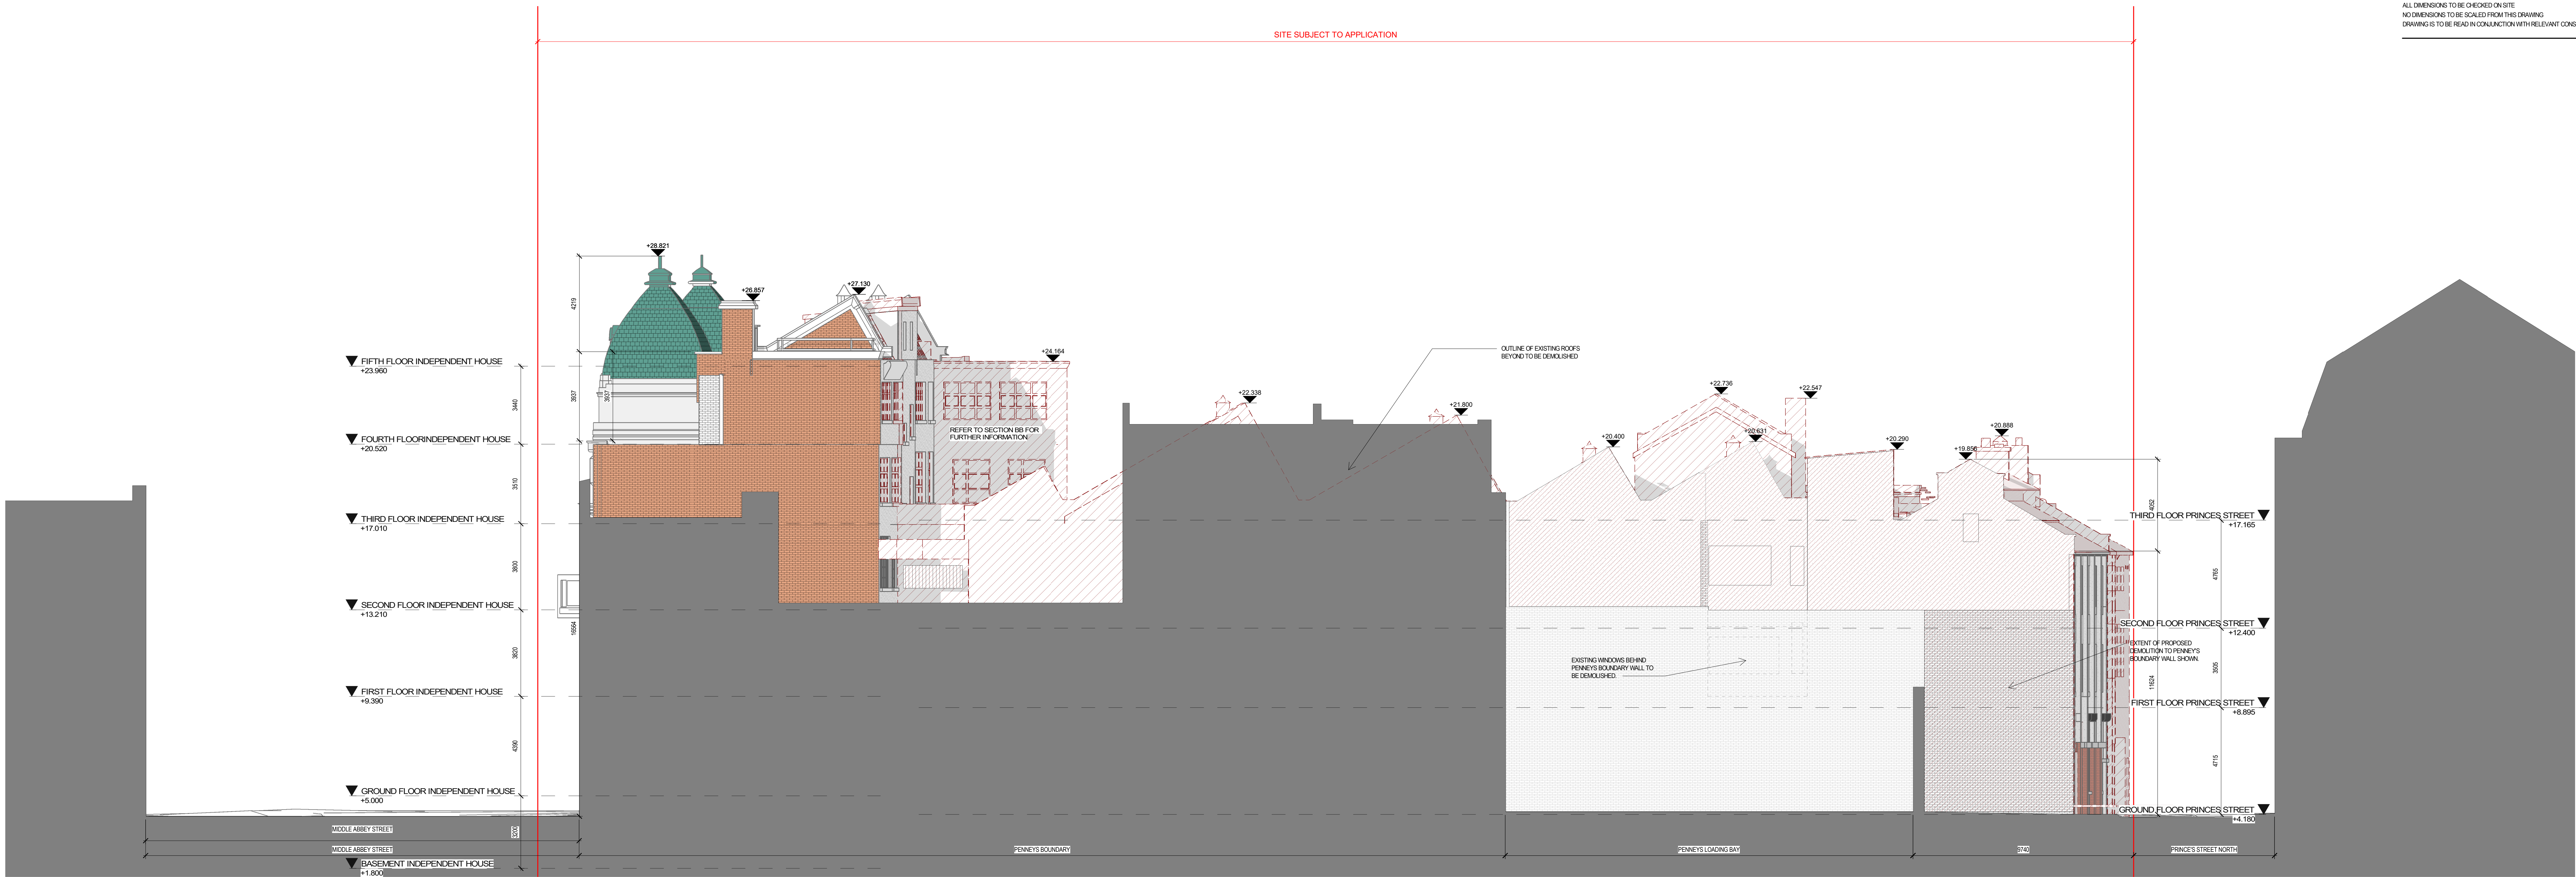

EAST DEMOLITION & INTERVENTION
1 : 100

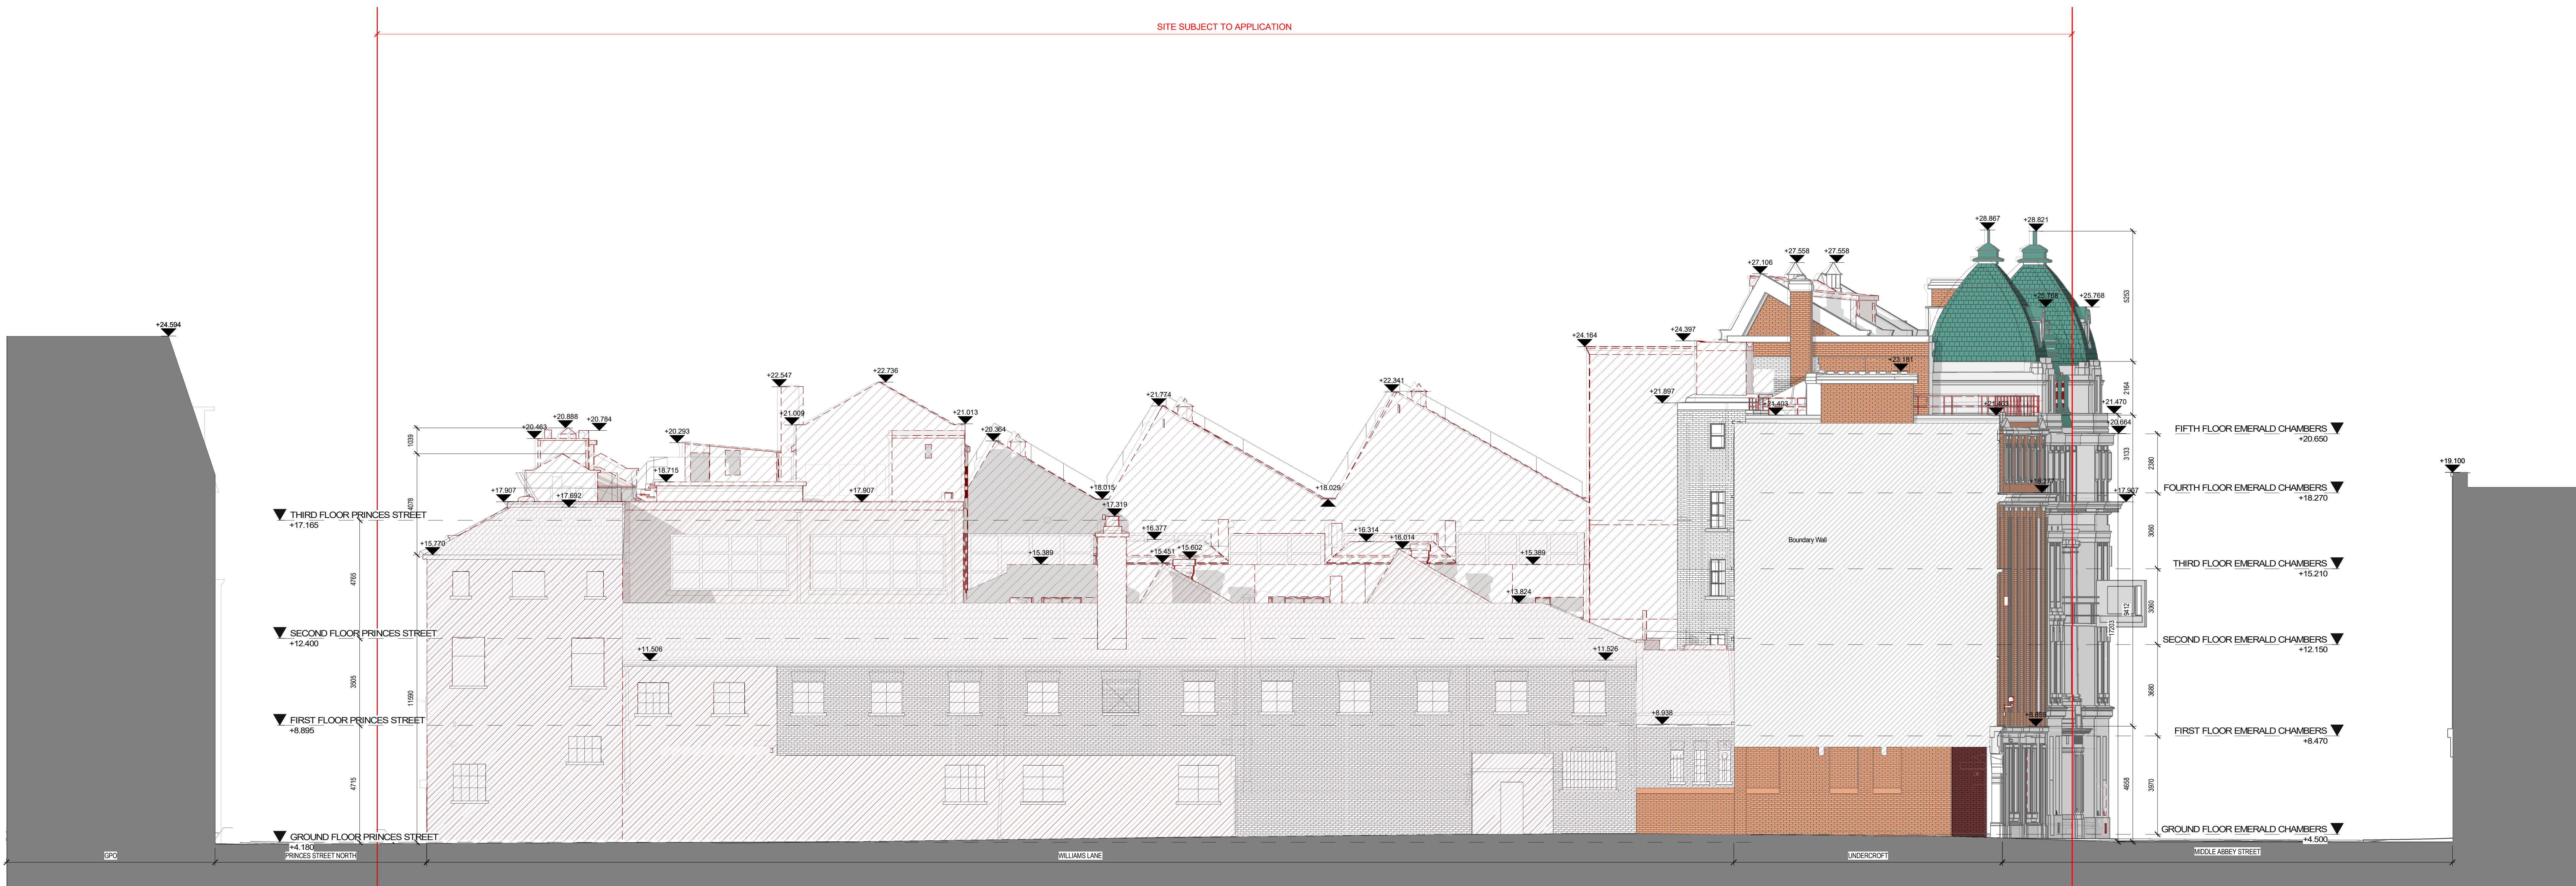

WEST DEMOLITION & INTERVENTION
1 : 100

LEGEND

General Notes:

All drawings are to be read in conjunction with the Architectural Heritage Impact Assessment, the Architectural Design Statement and accompanying Consultant reports. Any works to the Protected Structures will be carried out in accordance with current conservation best practice, where appropriate using traditional techniques and materials. Historic fabric of significance will be retained using a combination of conservation and restoration repair techniques.

- APPLICATION SITE BOUNDARY
- EXISTING BUILDING FABRIC
- EXISTING BUILDING FABRIC TO BE DEMOLISHED (ELEVATION)
- EXISTING BUILDING FABRIC TO BE DEMOLISHED (CUT)
- EXISTING BASEMENT FLOOR SLAB TO BE REMOVED & REPLACED WITH NEW INSULATED SLAB TO MATCH EXISTING FFL
- EXISTING SALVAGED FABRIC TO BE REUSED IN NEW LOCATION

Please refer to drawing series '1050 - Works to Protected Structures' for full description of Demolition / Fabric Removal and Proposed Works to Emerald Chambers and Independent House

REV	DATE	DESCRIPTION	CHK	DRN
002	28/03/2025	ISSUED FOR PLANNING PERMISSION	PAWL	PMAYC
001	13/11/2024	ISSUED FOR LEO SUBMISSION	PAWL	PMAYC
REV	DATE	DESCRIPTION	CHK	DRN

STATUS CODE DESCRIPTION
ISSUED FOR PLANNING PERMISSION

CLIENT
Summix IHD Developments Limited

PROJECT
Independent House Student Accommodation

DRAWING
**DEMOLITION & INTERVENTION
ELEVATIONS EAST AND WEST DEMOLITION & FABRIC
REMOVAL**

PROJECT NUMBER 961193	DATE 28/03/2025
SCALE: A0 1 : 100	DRAWN/CHECKED: PM & HC PMG
STATUS CODE: P 0623	REVISION P02

Henry J Lyons

Architecture + Interiors
henryjlyons.com

+353 1 888 3333
info@henryjlyons.com

51-54 Pearse Street
Dublin D02 X4W8