


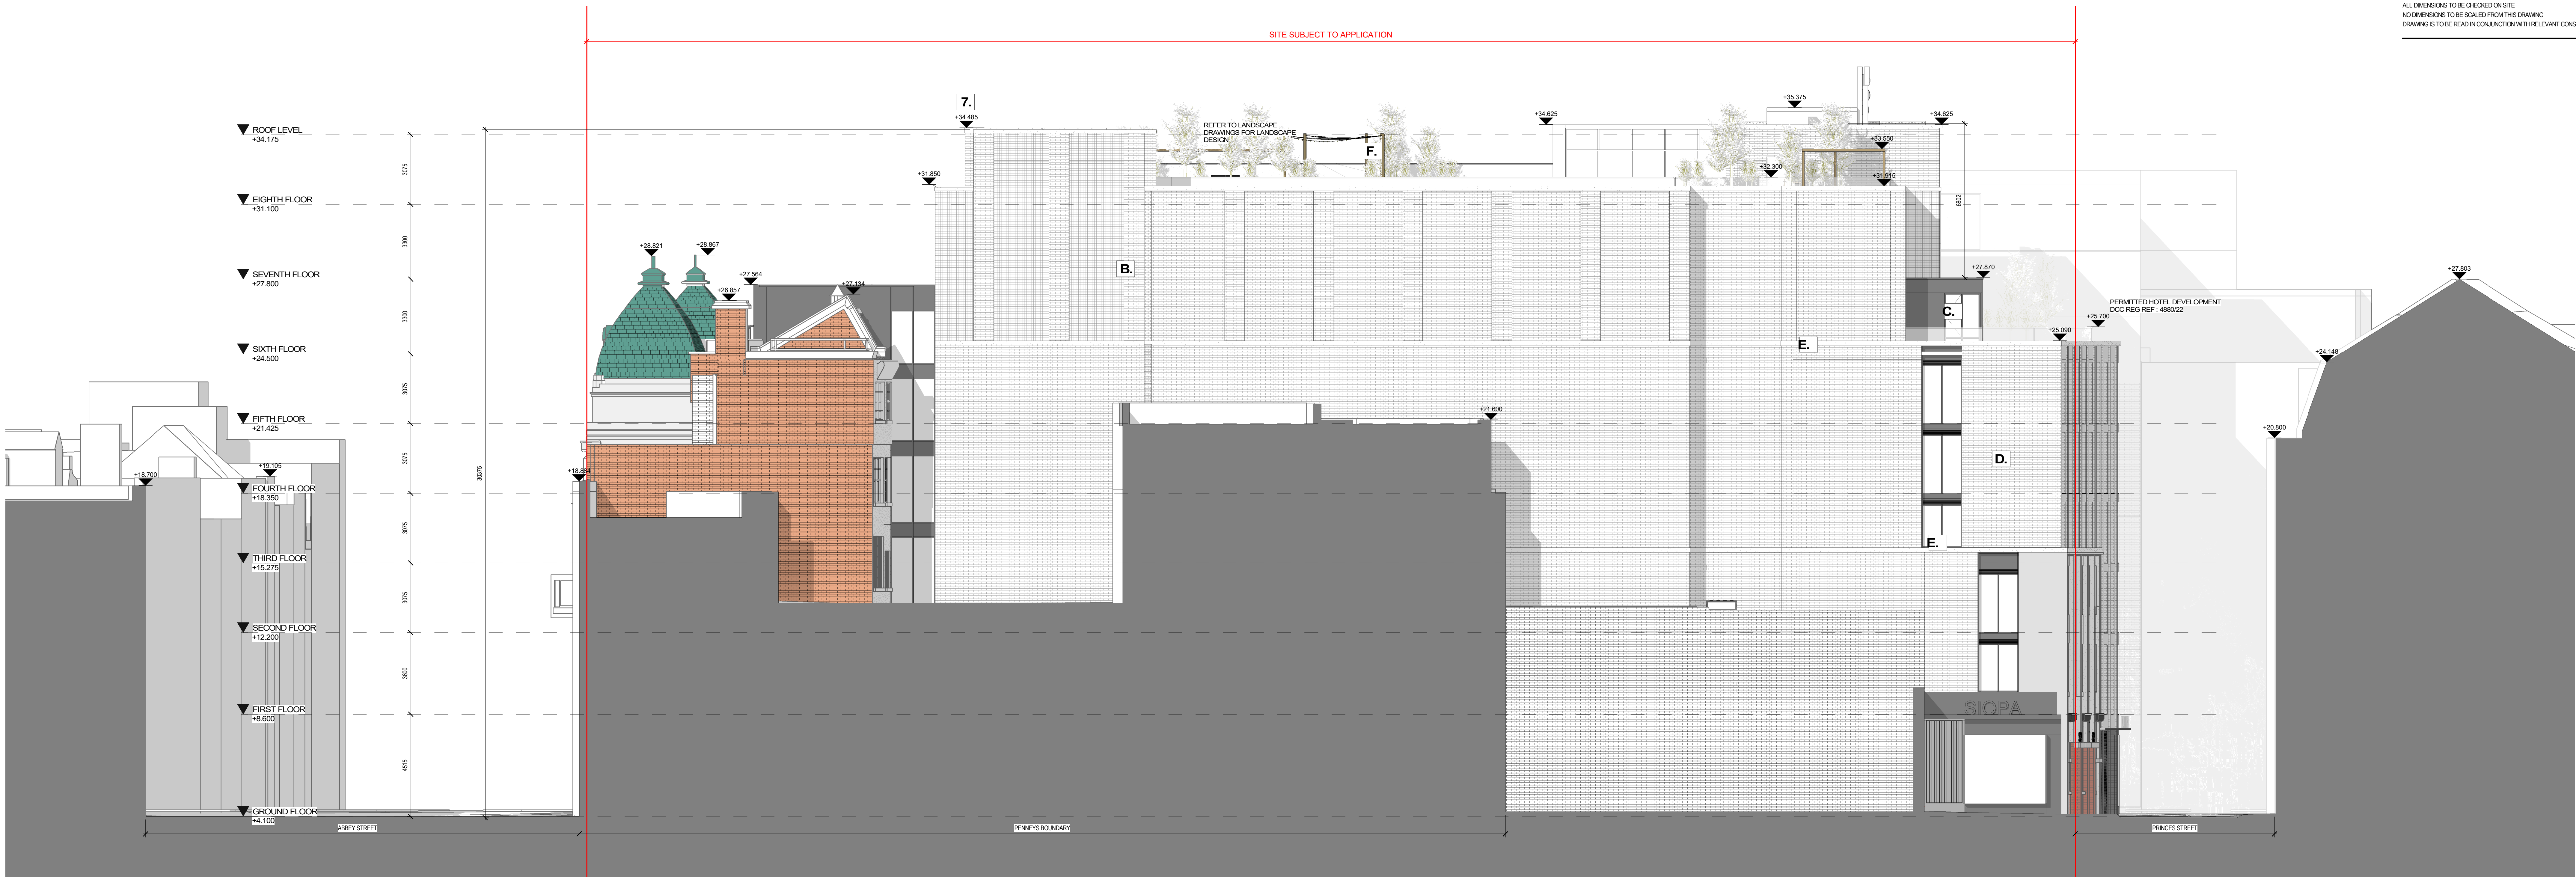

MATERIAL LEGEND

- A. Selected render finish
- B. Selected brick external leaf
- C. PPC Aluminium insulated cladding
- D. Window system with insulated / louvre panels
- E. Stone banding
- F. Pergola to roof terrace amenity areas, refer to landscape design package
- G. Mobile phone masts
- H. Perforated metal louvre panel

Please refer to drawing series '1050 - Works to Protected Structures' for full description of Demolition / Fabric Removal and Proposed Works to Emerald Chambers and Independent House

REV	DATE	DESCRIPTION	CHK	DRN
002	28/03/2025	ISSUED FOR PLANNING PERMISSION	PMK	PMK
001	13/11/2024	ISSUED FOR LRD SUBMISSION	PMK	PMK

STATUS CODE DESCRIPTION
ISSUED FOR LRD SUBMISSION

CLIENT
Summex IHD Developments Limited

PROJECT
Independent House Student Accommodation

DRAWING
ELEVATIONS
EAST AND WEST

PROJECT NUMBER 961193	DATE 28/03/2025
SCALE: A0 1: 100	DRAWN/CHECKED: PMK PMK
STATUS CODE: P 2000	REVISION P02

Henry J Lyons

Architecture + Interiors
henryjlyons.com

+353 1 888 3333
info@henryjlyons.com

51-54 Pearse Street
Dublin D02 X4W0