


LEGEND

General Notes:

All drawings are to be read in conjunction with Architectural Heritage Impacts Statement and HJL Design Statement. Any works to the protected structures will be carried out in accordance with current conservation best practice, where appropriate using traditional techniques and materials. Historic fabric of significance will be retained using a combination of conservation and restoration repair techniques.

APPLICATION SITE BOUNDARY

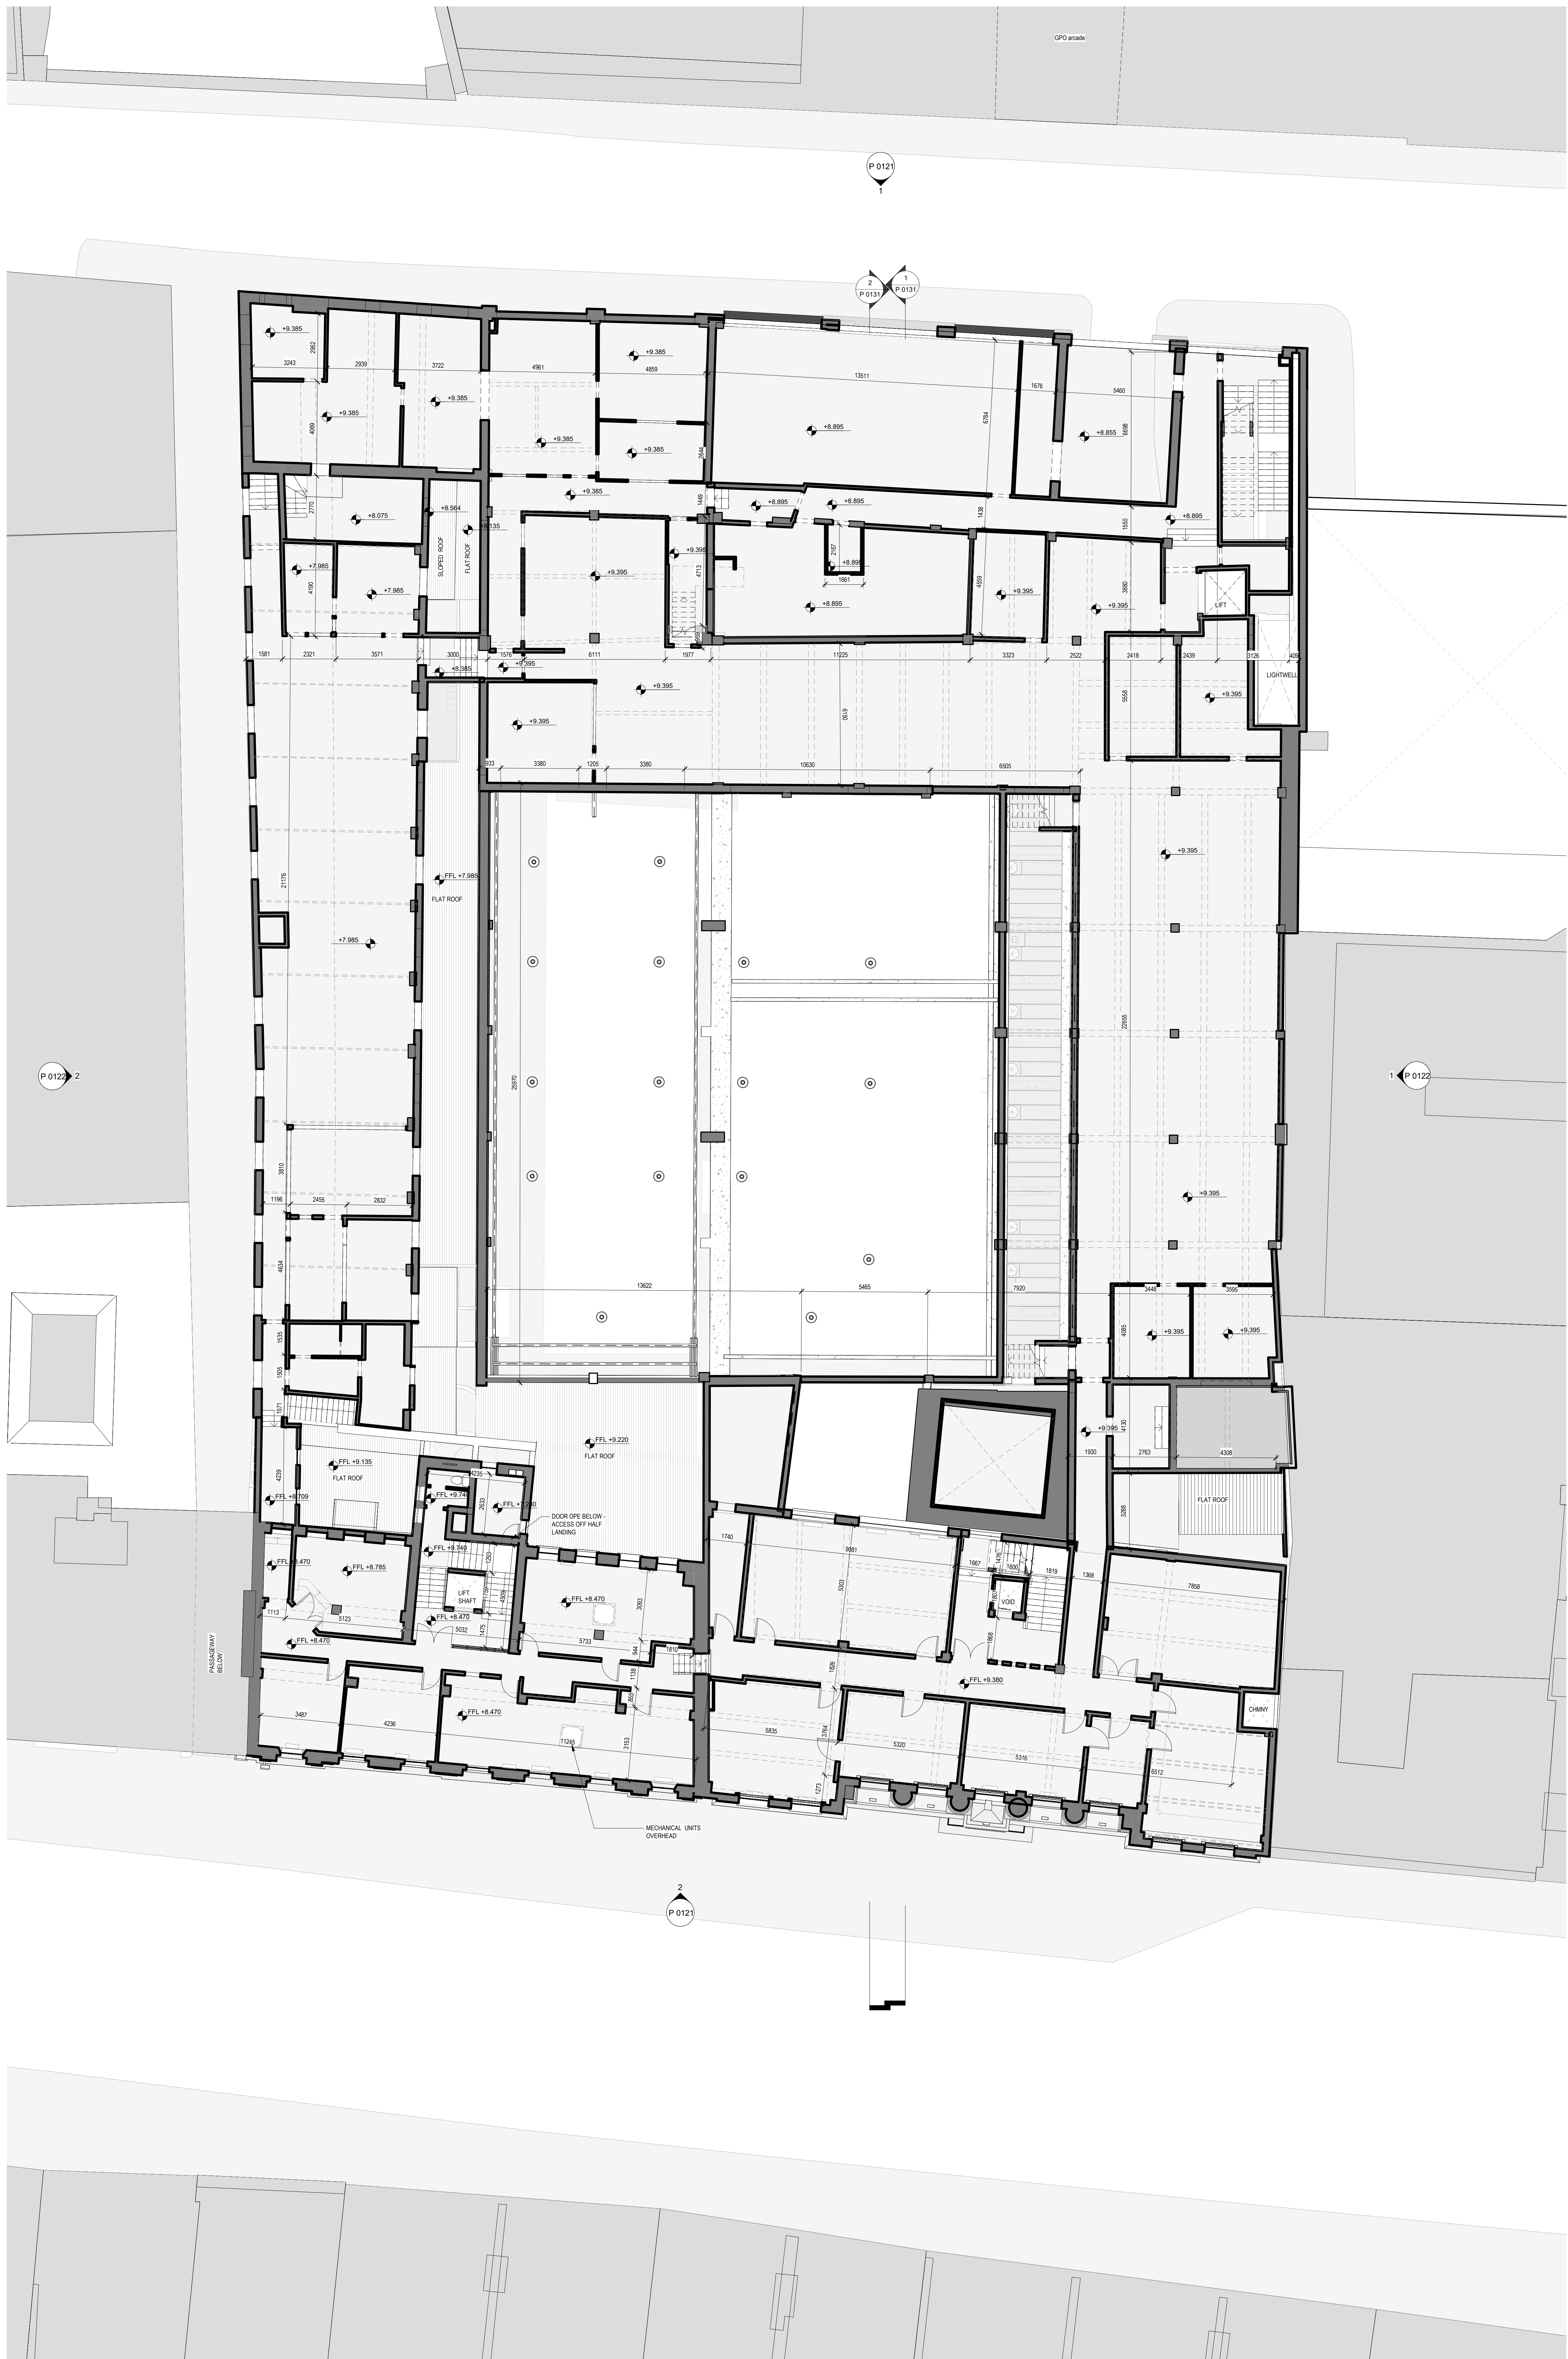

REV	DATE	DESCRIPTION	CHK	DRN
P01	13/11/2024	ISSUED FOR LRD SUBMISSION	PMG	PMG
P02	28/10/2025	ISSUED FOR PLANNING PERMISSION	PMG	PMG

STATUS CODE DESCRIPTION
ISSUED FOR PLANNING PERMISSION

CLIENT
Summix IHD Developments Limited

PROJECT
Independent House Student Accommodation

DRAWING
**EXISTING
FIRST FLOOR EXISTING**

PROJECT NUMBER	DATE	SCALE @ A0	DRAWN/CHECKED	REVISION
991193	28/10/2025	1 : 100	PMG/PMG	P02
STATUS CODE:	DRAWING NUMBER			
	P 0111			

Henry J Lyons

Architecture + Interiors
henryjlyons.com
+353 1 888 3333
info@henryjlyons.com
51-54 Parnell Street
Dublin D02 X468