

LEGEND


General Notes:

All drawings are to be read in conjunction with Architectural Heritage Impacts Statement and HJL Design Statement. Any works to the protected structures will be carried out in accordance with current conservation best practice, where appropriate using traditional techniques and materials. Historic fabric of significance will be retained using a combination of conservation and restoration repair techniques.

APPLICATION SITE BOUNDARY



NORTH EXISTING
1 : 100

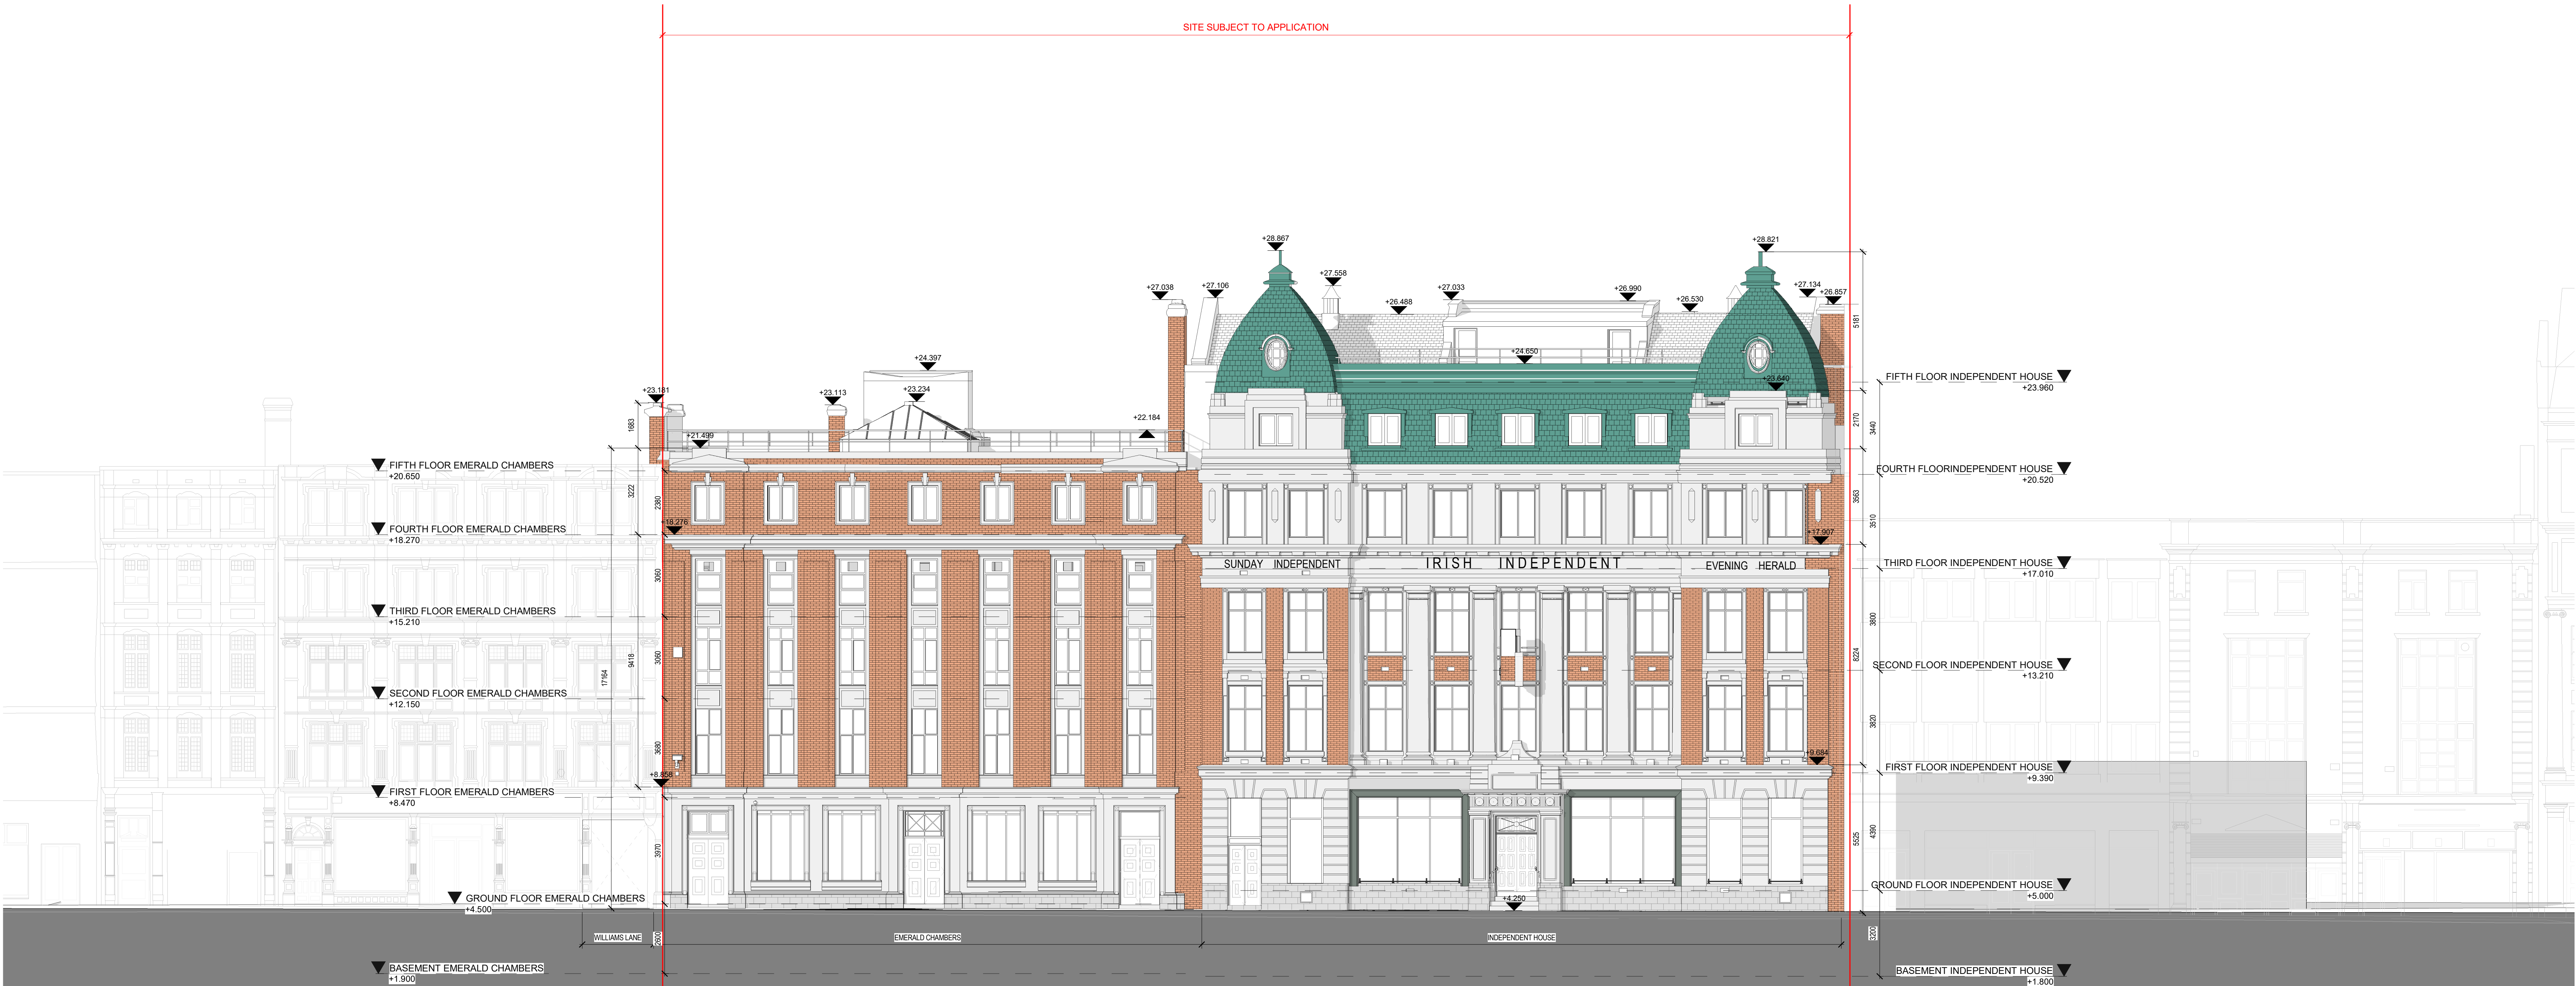

SOUTH EXISTING
1 : 100

REV	DATE	DESCRIPTION	CHK	DRN
002	28/03/2025	ISSUED FOR PLANNING PERMISSION	PAKL	PMALC
001	13/11/2024	ISSUED FOR LRD SUBMISSION	PAKL	PMALC

STATUS CODE DESCRIPTION
ISSUED FOR PLANNING PERMISSION

CLIENT
Summix IHD Developments Limited

PROJECT
Independent House Student Accommodation

DRAWING
**ELEVATIONS
NORTH AND SOUTH EXISTING**

PROJECT NUMBER 951193	DATE 28/03/2025
SCALE @ A0: 1 : 100	DRAWN/CHECKED: PAKL PMALC
STATUS CODE: P 0121	REVISION P02

Henry J Lyons

Architecture • Interiors
henryj Lyons.com
+353 1 888 3333
info@henryj Lyons.com
51-54 Pearse Street
Dublin D02 X468