


PROPOSED DRAWINGS LEGEND

General Notes:


All drawings are to be read in conjunction with the Architectural Heritage Impact Assessment, the Architectural Design Statement and accompanying Consultant reports. Any works to the Protected Structures will be carried out in accordance with current conservation best practice, where appropriate using traditional techniques and materials. Historic fabric of significance will be retained using a combination of conservation and restoration repair techniques.

- SITE BOUNDARY
- EXISTING FABRIC
- PROPOSED FABRIC
- EXISTING SALVAGED FABRIC TO BE REUSED IN NEW LOCATION

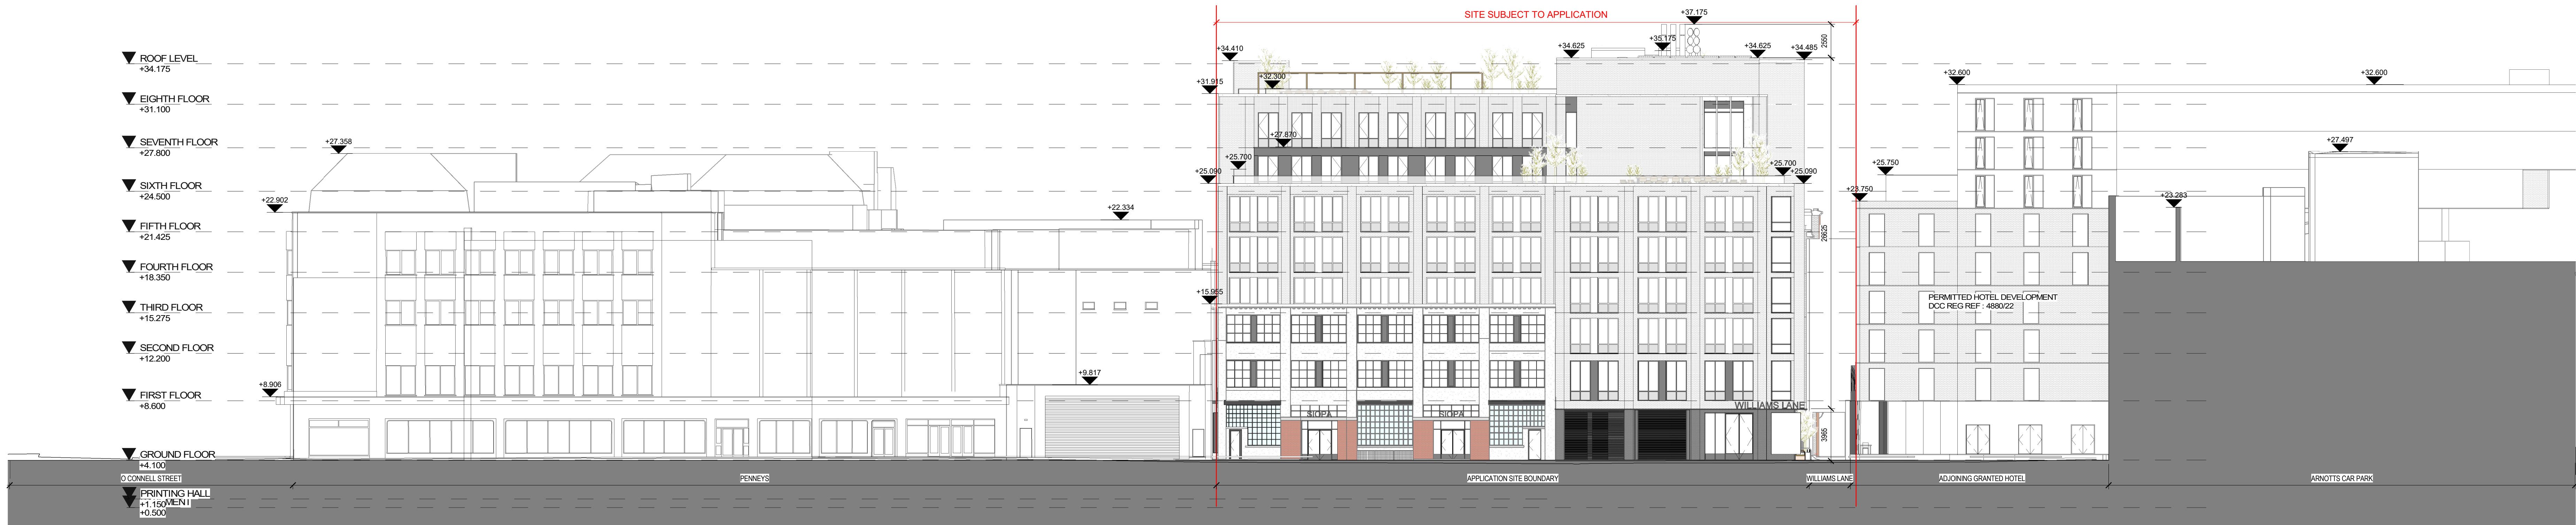

1 NORTH CONTIGUOUS ELEVATIONS

1 : 200

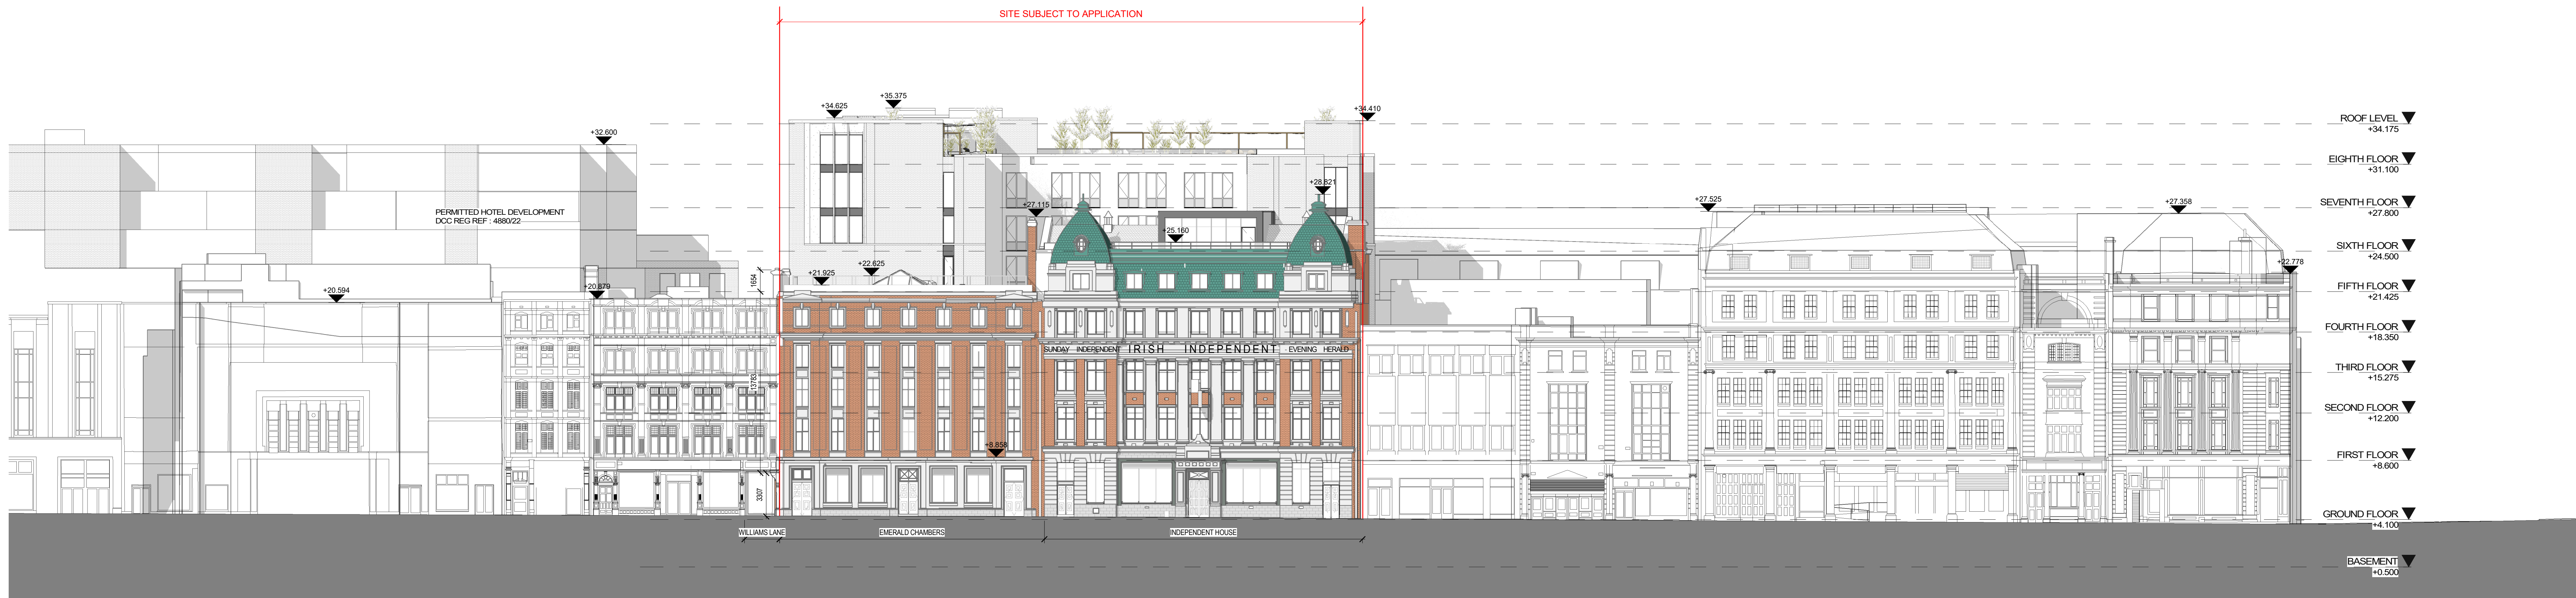

2 SOUTH CONTIGUOUS ELEVATIONS

1 : 200

REV	DATE	DESCRIPTION	CHK	DRN
P01	13.11.2024	ISSUED FOR L&D SUBMISSION	PMK	PMK
P02	28.03.2025	ISSUED FOR PLANNING PERMISSION	PMK	PMK

ISSUED FOR PLANNING PERMISSION

CLIENT
Summix IHD Developments Limited

PROJECT
Independent House Student Accommodation

DRAWING
ELEVATIONS
CONTIGUOUS ELEVATIONS NORTH AND SOUTH

PROJECT NUMBER 961193	DATE 28/03/2025
SCALE@A0 1 : 200	DRAWN/CHECKED PMK PMK
STATUS CODE P 2002	REVISION P02

Henry J Lyons

Architecture + Interiors
henryjlyons.com
+353 1 888 3333
info@henryjlyons.com
51-54 Parnass Street
Dublin D02 X4W8