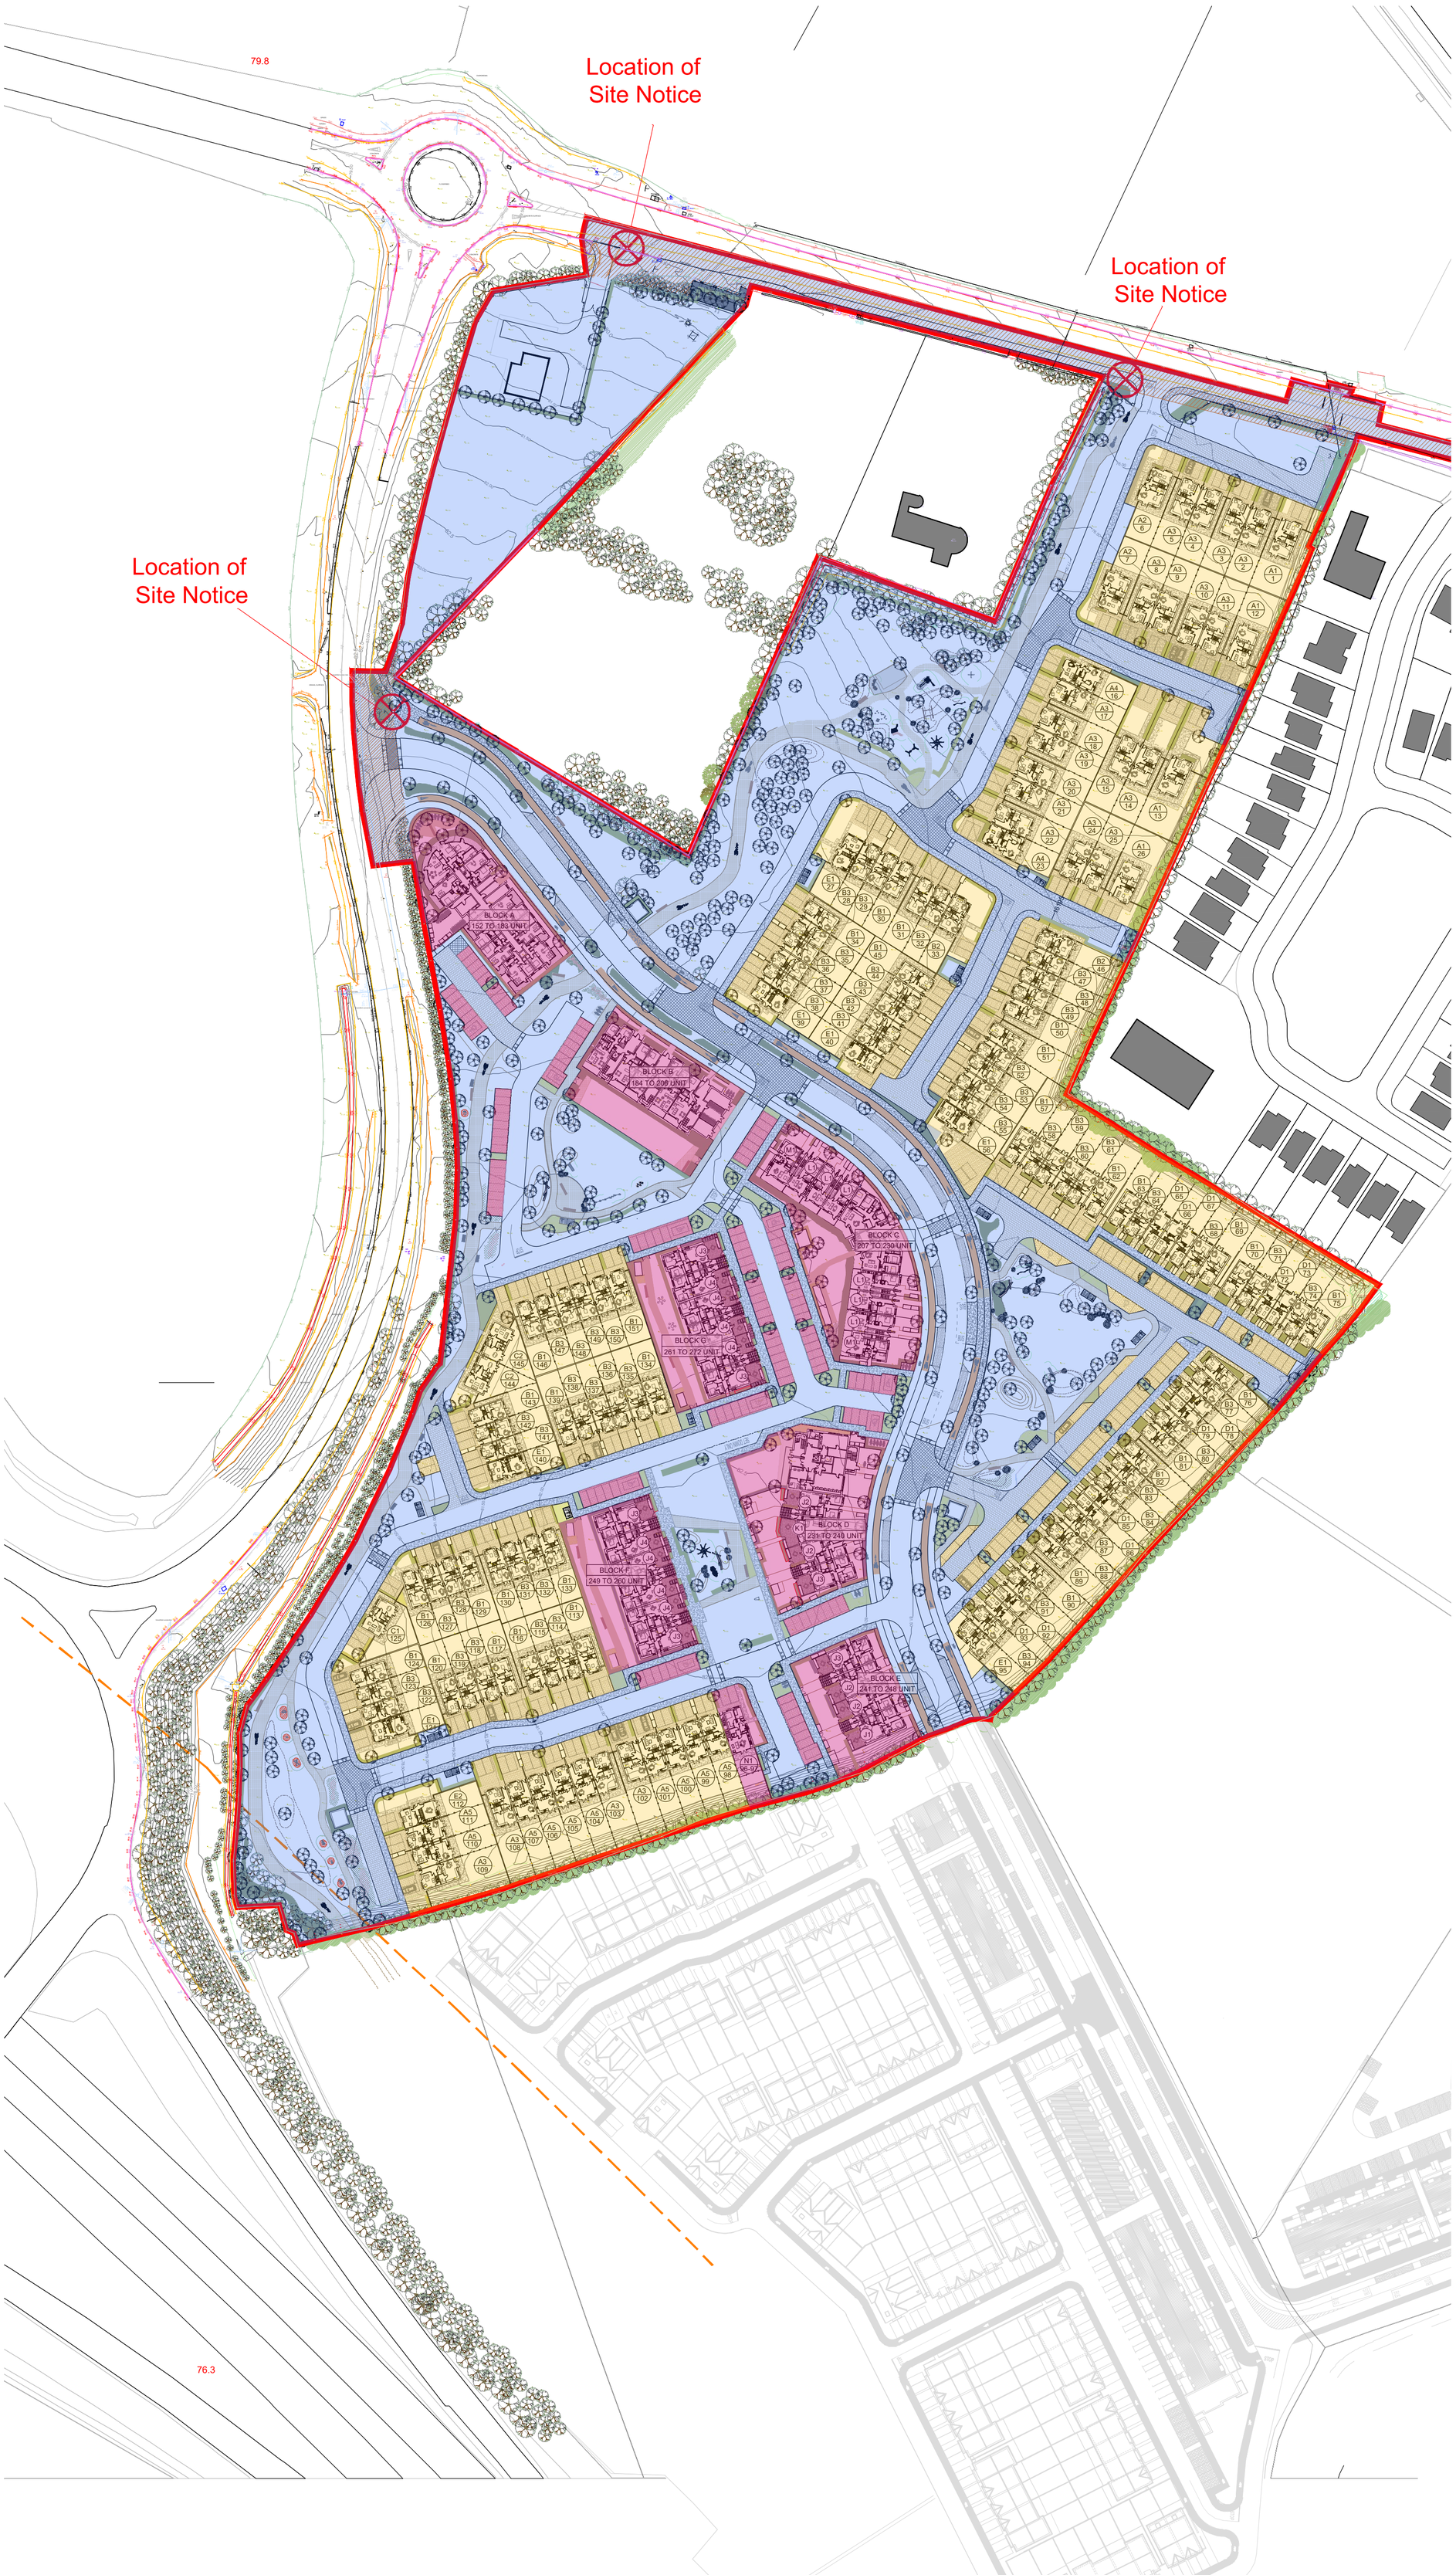

Do not scale. Figure dimensions only. Architect to be informed of any discrepancies.
This drawing is issued for planning purposes only. Not for construction purposes.

REV	DATE	DRN	DESCRIPTION
–	25.07.22	ASG	DRAFT – Issued for consultants
A	05.08.22	MI	Issued for SHD Application
B	29.08.22	ASG	Minor updates. Issued for final submission.

REV	DATE	DRN	DESCRIPTION

N

PBA
PAUL BYRNE ARCHITECTS

© Priory
Stillorgan Road
Blackrock
Dublin A94 X2H1

Tel: +353 1 485 3361
Tel: +353 86 2566 406

Email: info@paulbyrnearchitects.ie
Web: www.paulbyrnearchitects.ie

JOB TITLE: Kilcock West SHD 2

CLIENT: Teresa Monaghan

DRAWINGS: Site Plan - Areas to be Taken in Charge

Scale:	Drawn:
1:1000@ A1	ASG
Date:	**Checked:**
July 2022	PB
Purpose of Issue:	
SHD Planning	

Job No:	Drawing No:	Revision:
22240	P109	B