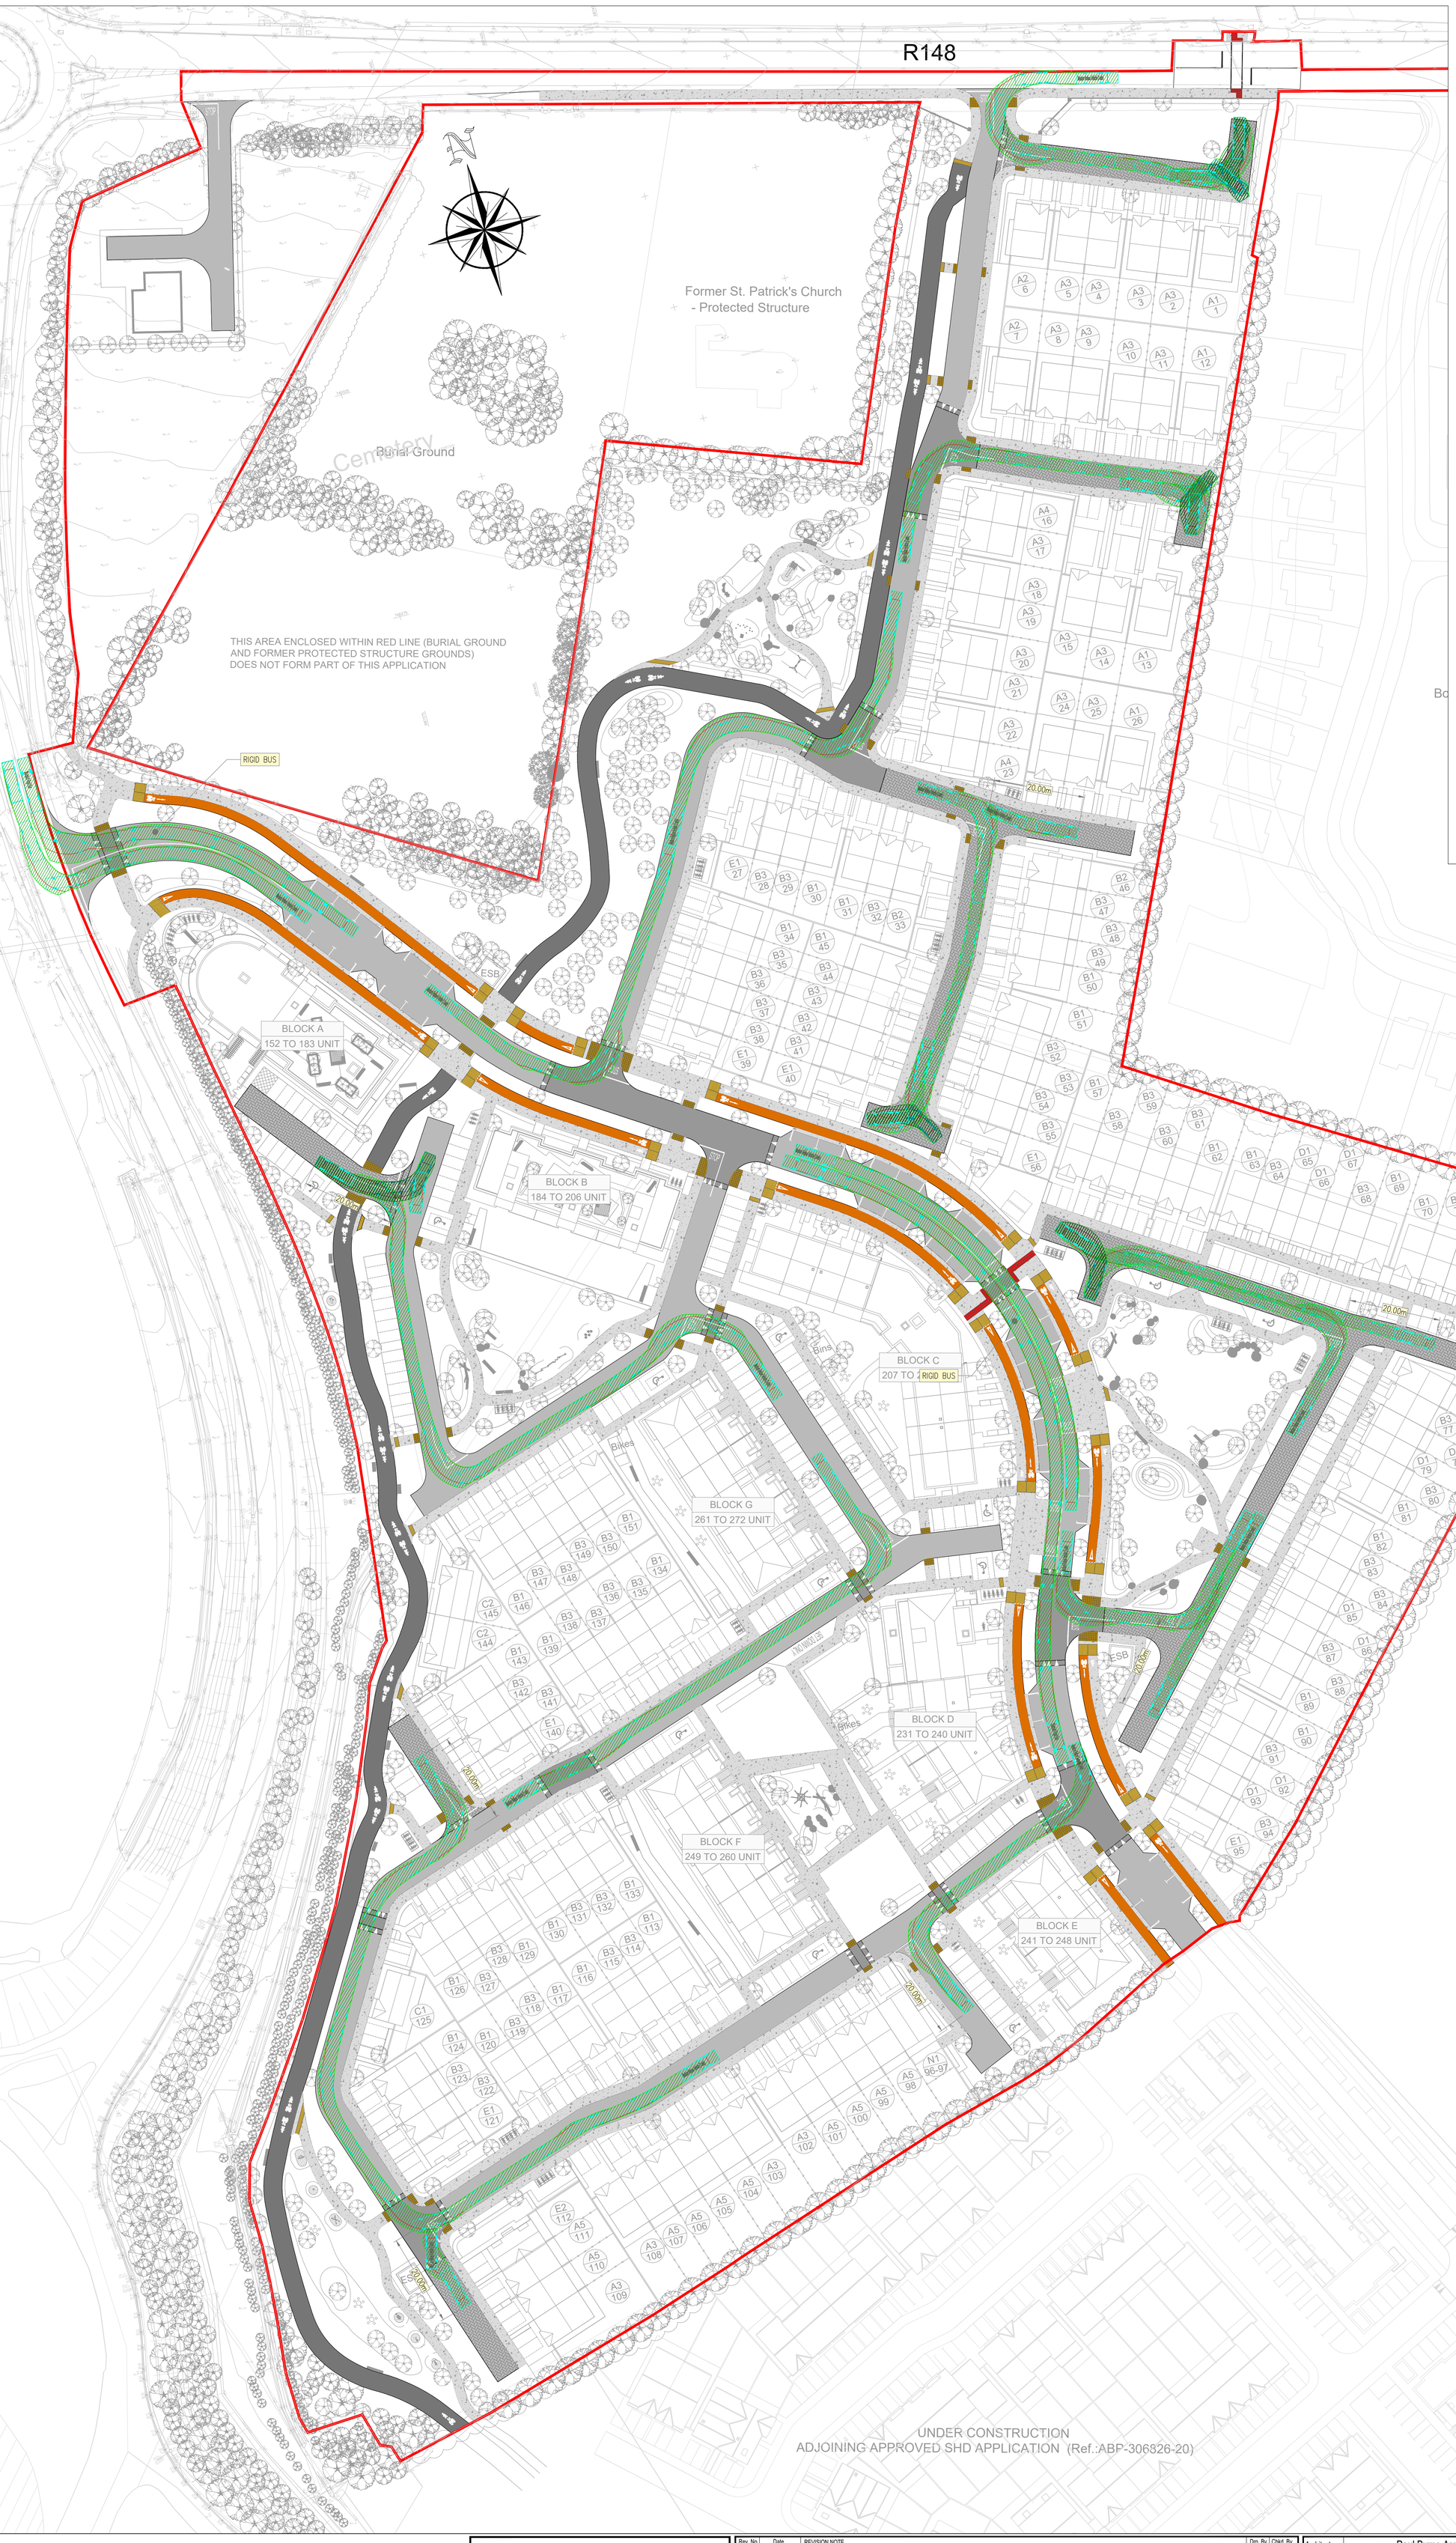

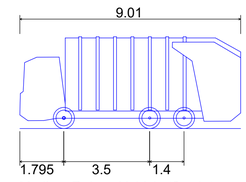

Medium Refuse Vehicle (3 axle)

Overall Length	9.010m
Overall Width	2.450m
Overall Body Height	3.742m
Min Body Ground Clearance	0.295m
Track Width	2.450m
Lock-to-lock time	4.00s
Curb to Curb Turning Radius	8.200m

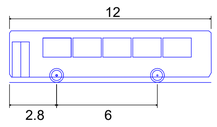

'Standard' Rigid Bus

Overall Length	12.000m
Overall Width	2.550m
Overall Body Height	3.069m
Min Body Ground Clearance	0.309m
Track Width	2.350m
Lock-to-lock time	4.00s
Wall to Wall Turning Radius	10.771m

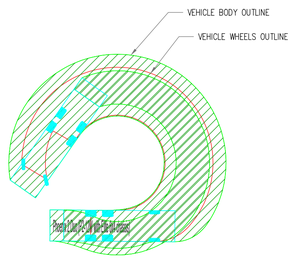

SWEPT PATH PLAN.

SCALE= N.T.S.

S037

PLANNING DRAWING.

NOT FOR CONSTRUCTION.
ALL LEVELS GIVEN ARE
RELATIVE TO ORDNANCE DATUM.

THIS DRAWING HAS BEEN ISSUED FOR INFORMATION PURPOSES ONLY AND MUST NOT BE USED FOR CONSTRUCTION UNDER ANY CIRCUMSTANCES

NOTES

1. For setting out refer to Architect's drawings.
2. This drawing to be read in conjunction with all other Architectural and Engineering drawings and all other relevant drawings and Specifications.
3. DO NOT SCALE THIS DRAWING. Use figured dimensions only.
4. No part of this document may be reproduced or transmitted in any form or stored in any retrieval system of any nature without the written permission as copyright holder except as agreed for use on the project for which the document was originally issued.
5. Ordnance Survey Ireland Licence Number EN 0074022

Rev. No.	Date	REVISION NOTE	Drn. By	Chkd. By
P1	02.09.2022	ISSUED FOR PLANNING	JS	OS

Architect	Paul Byrne Architects
Project	Kilcock West SHD 2 Boycetown, Kilcock, Co. Kildare.
Title	Swept Path Analysis Refuse Vehicle & Bus
Dwg. No.	S037-CSC-XX-XX-DR-C-0118

Date	Drn by	Chkd by	Aprvd by	Scale	Revision
FEB 2021	JS	NB	OS	1:500 @ A0	P1

CS Consulting Group
DUBLIN | LONDON | LIMERICK
Head Office
19-22 Dame Street, Dublin 2.
T: +353 (0)1 5480863
e: info@csconsulting.ie
w: www.csconsulting.ie
NSAI Certified
Quality I.S. EN ISO 9001:2008
Environment I.S. EN ISO 14001:2004
Energy I.S. EN ISO 50001:2011
Health & Safety OHSAS 18001:2007