
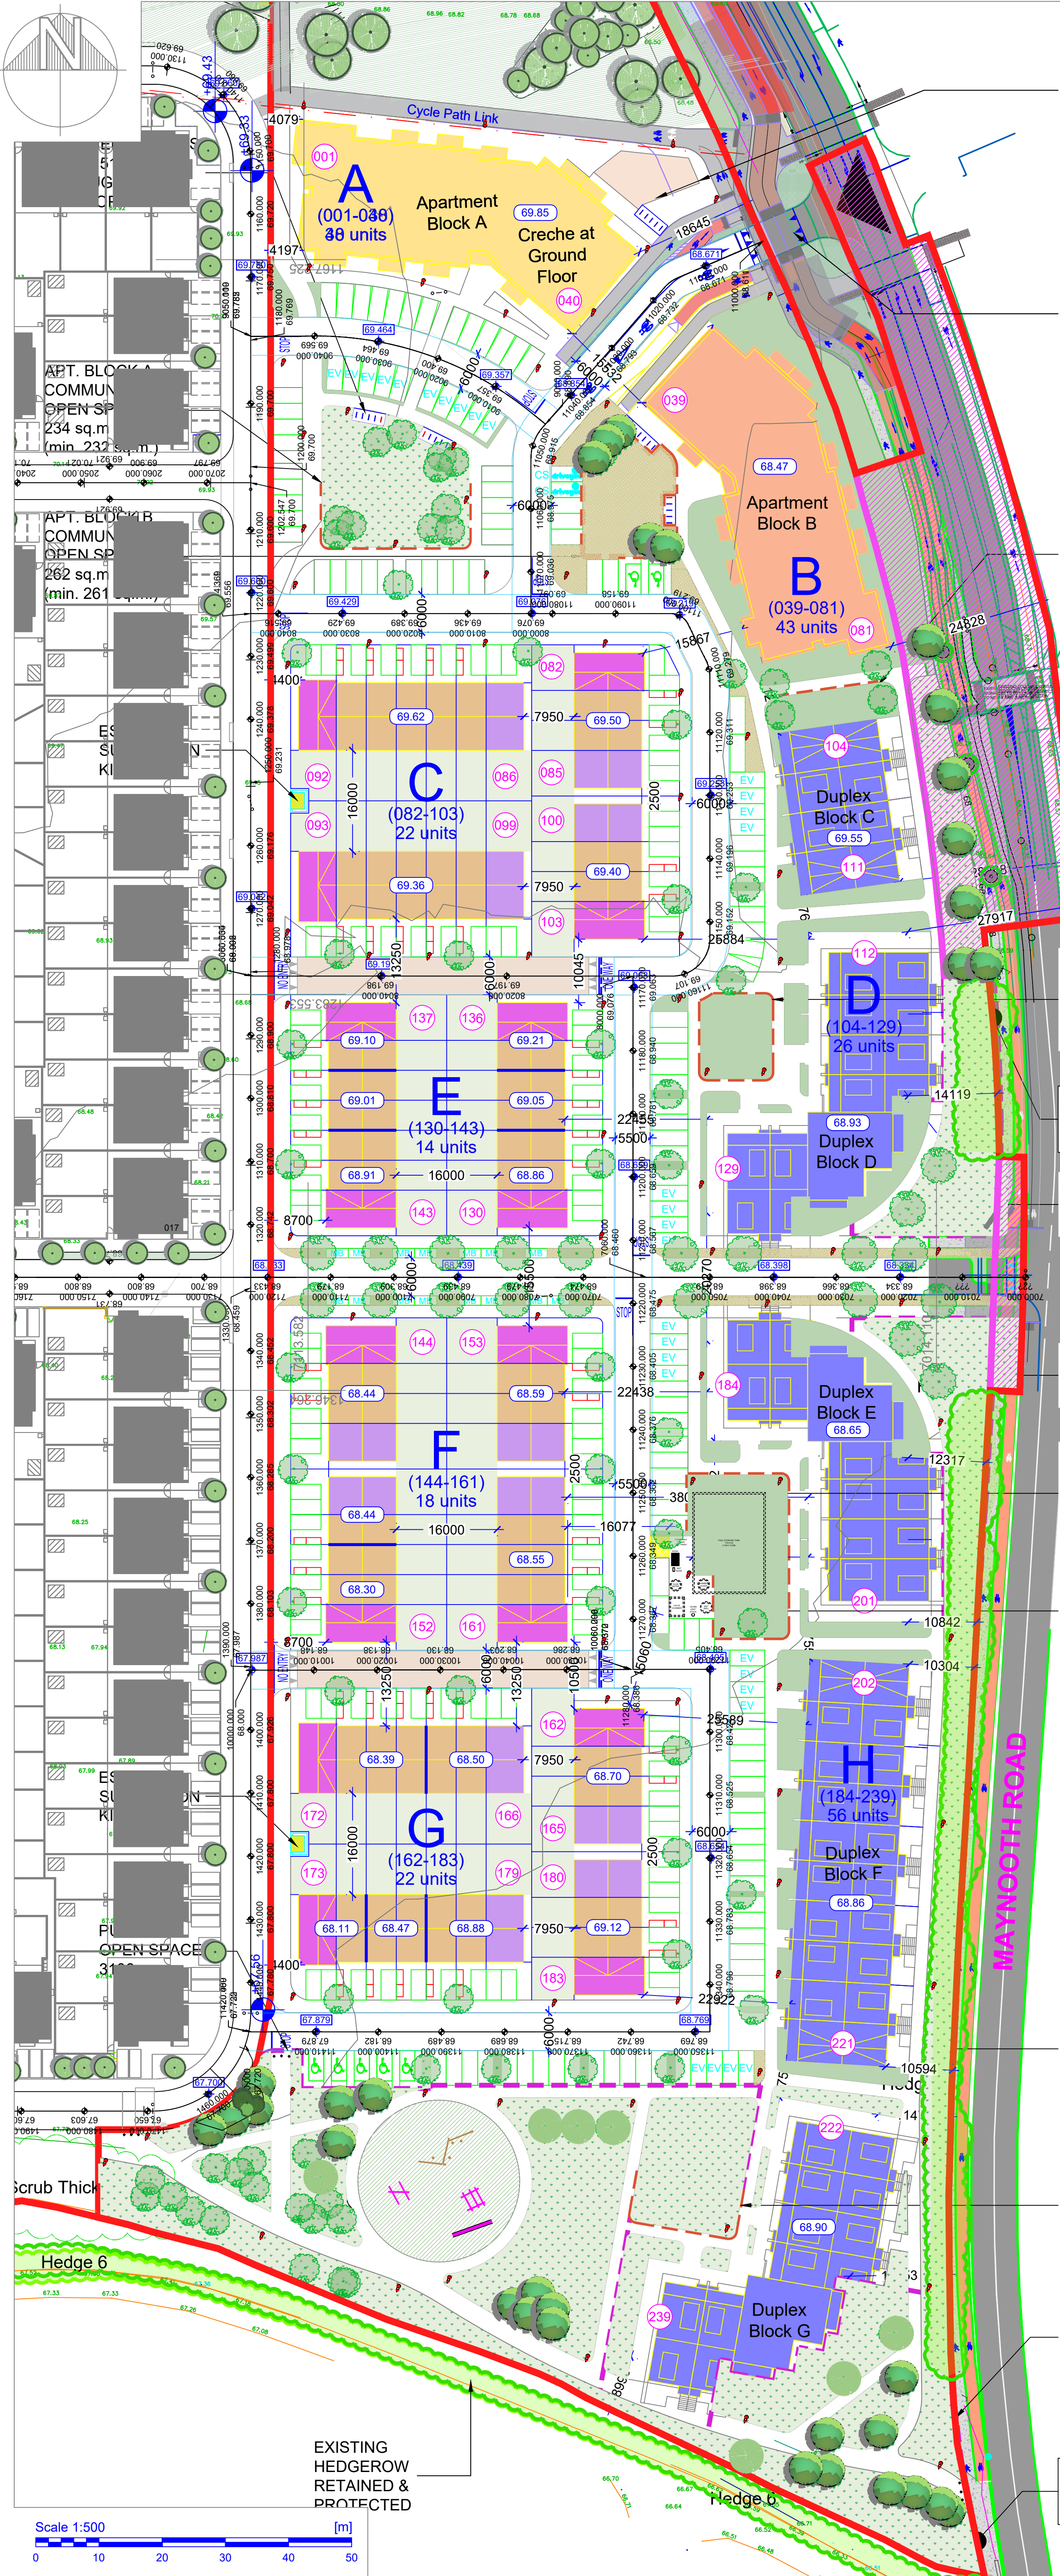


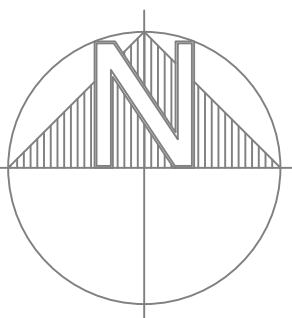

CRECHE
OUTDOOR
PLAY AREA
sq.m.

PROPOSED
ENTRANCE

DUPLEX BLOCK C
COMMUNAL
OPEN SPACE
71 sq.m
(min. 64 sq.m.)

PLANT LEGEND

symbol	plant description	size in cm	comment
GIRTH = centimeter girth, RB = rootballed, CG = container grown, PF = pollinator friendly			
CC	CORYLUS COLUMNNA	12-14 GIRTH	RB
AM	AMELANCHIER G. ROBIN HILL	8-10 GIRTH	RB, PF
SJ	SORBUS JOSEPH ROCK	12-14 GIRTH	RB, PF
MD	MALUS D. APPLE	8-10 GIRTH	RB, PF
TC	TILIA C. STREETWISE	11-14 GIRTH	RB, PF
AC	ACER CAMPESTRE	10-12 GIRTH	RB,
PS	PINUS SYLVESTRIS	2.1m HIGH	RB
QU	QUERCUS PETRAEA	8-10 GIRTH	RB
BE	BETULA PENDULA	3.0+m HIGH	RB
PA	PRUNUS AVIUM	8-10 GIRTH	RB, PF
LD	LARIX DECIDUA	0.75+m HIGH	RB
BOUNDARY HEDGE PLANTING			
Hedge planting to All Ireland Pollinator Plan, 2015 - 2020 planted in double staggered row, well feathered whips,			
CR	CRATAEGUS MONOGYNA	95+ HIGH	BR, PF
FS	FAGUS SYLVATICA	150+ HIGH	BR, PF
CA	CORYLUS AVELLANA	150+ HIGH	BR, PF
RC	ROSA CANINA	80+ HIGH	BR, PF
SN	SAMBUCUS NIGRA	90+ HIGH	BR, PF
HEDGE TO FRONT GARDENS			
PL	PRUNUS LUSITANICA	90-120CM TALL	2.5/LIN M BUSHY PLANTS
SHRUBS COURTYARD AND MIX PLANTED AREAS			
AN	ANEMONE HONORINE JOBET	1.5 LT PF,	2.5 PER M2
CT	CHOISYA T. SUN DANCE	2.0 LT, PF	2 PER M2
CP	COTINUS C ROYAL PURPLE	3.0 LT	2 PER M2
CR	COTONEASTER REPENS	2.0 LT	2.5 PER M2
PUBLIC OPEN SPACE 3			
FI	FORSYTHIA I. SPECTABILIS	2.0 LT	2.0 PER M2
FA	FATSIA JAPONICA	2.5 LT	1.5 PER M2
FT	FUSCIA TOM THUMB	3.0 LT, PF	1.0 PER M2
HR	HEBE RAKIENSIS	2.0 LT, PF	2.5 PER M2
HQ	HYDRANGEA Q. SNOW QUEEN	4.0 LT, PF	1.0 PER M2
DUPLEX BLOCK E			
UN	UNIPERUS M. OLD GOLD	2.5 LT	2.0 PER M2
ST	LAVANDULA STOECHAS	2.0 LT, PF	2.5 PER M2
ZB	PRUNUS L. ZABELLIANA	2.5 LT	2.0 PER M2
YW	PHORMIUM YELLOW WAVE	3.0 LT	1.5 PER M2
MT	PHYLLOSTACHYS MITIS	3.0 LT	1.0 PER M2
DUPLEX BLOCK F			
PF	PIERIS FOREST FLAME	2.5 LT, PF	2.0 PER M2
OF	OSMARINUS OFFICINALIS	2.5 LT, PF	2.0 PER M2
JA	SKIMMIA JAPONICA	2.0 LT, PF	2.0 PER M2
SS	SENECIO SUNSHINE	2.0 LT, PF	2.0 PER M2
ML	SYRINGA V MADAME LEMOINE	2.5 LT, PF	2.0 PER M2
BULBS PLANTED IN MIXED GROUPS AT 10 PER M2			
BULBS SET IN SCATTER PATTERN IN NOMINATED AREAS			
ANEMONE NEMEROSA			
CROCUS TOMMASINIANUS			
NARCISSUS FEBRUARY SILVER			
NARCISSUS FEBRUARY GOLD			
NARCISSUS MT HOOD			
NOTES			
ALL PLANTING TO BE UNDERTAKEN IN FIRST SEASON FOLLOWING COMPLETION OF SITE AND DEVELOPMENT WORKS TO EACH PHASE OF THE WORKS			
SHRUB PLANTED AREAS TO HAVE BARK MULCH LAYER AS SAURFACE FINISH			

EXISTING
HEDGEROW
RETAINED &
PROTECTED.
TRIMMED TO
FIT PROPOSED
LAYOUT

DUPLEX BLOCK G
COMMUNAL
OPEN SPACE
131 sq.m
(min. 128 sq.m.)

PUBLIC
OPEN SPACE 2
1183 sq.m.

PROPOSED
SITE NOTICE
LOCATION

PLANTING PROPOSALS

Kilwoghan Woods Project (phase 2)
Seattle Construction Ltd

