



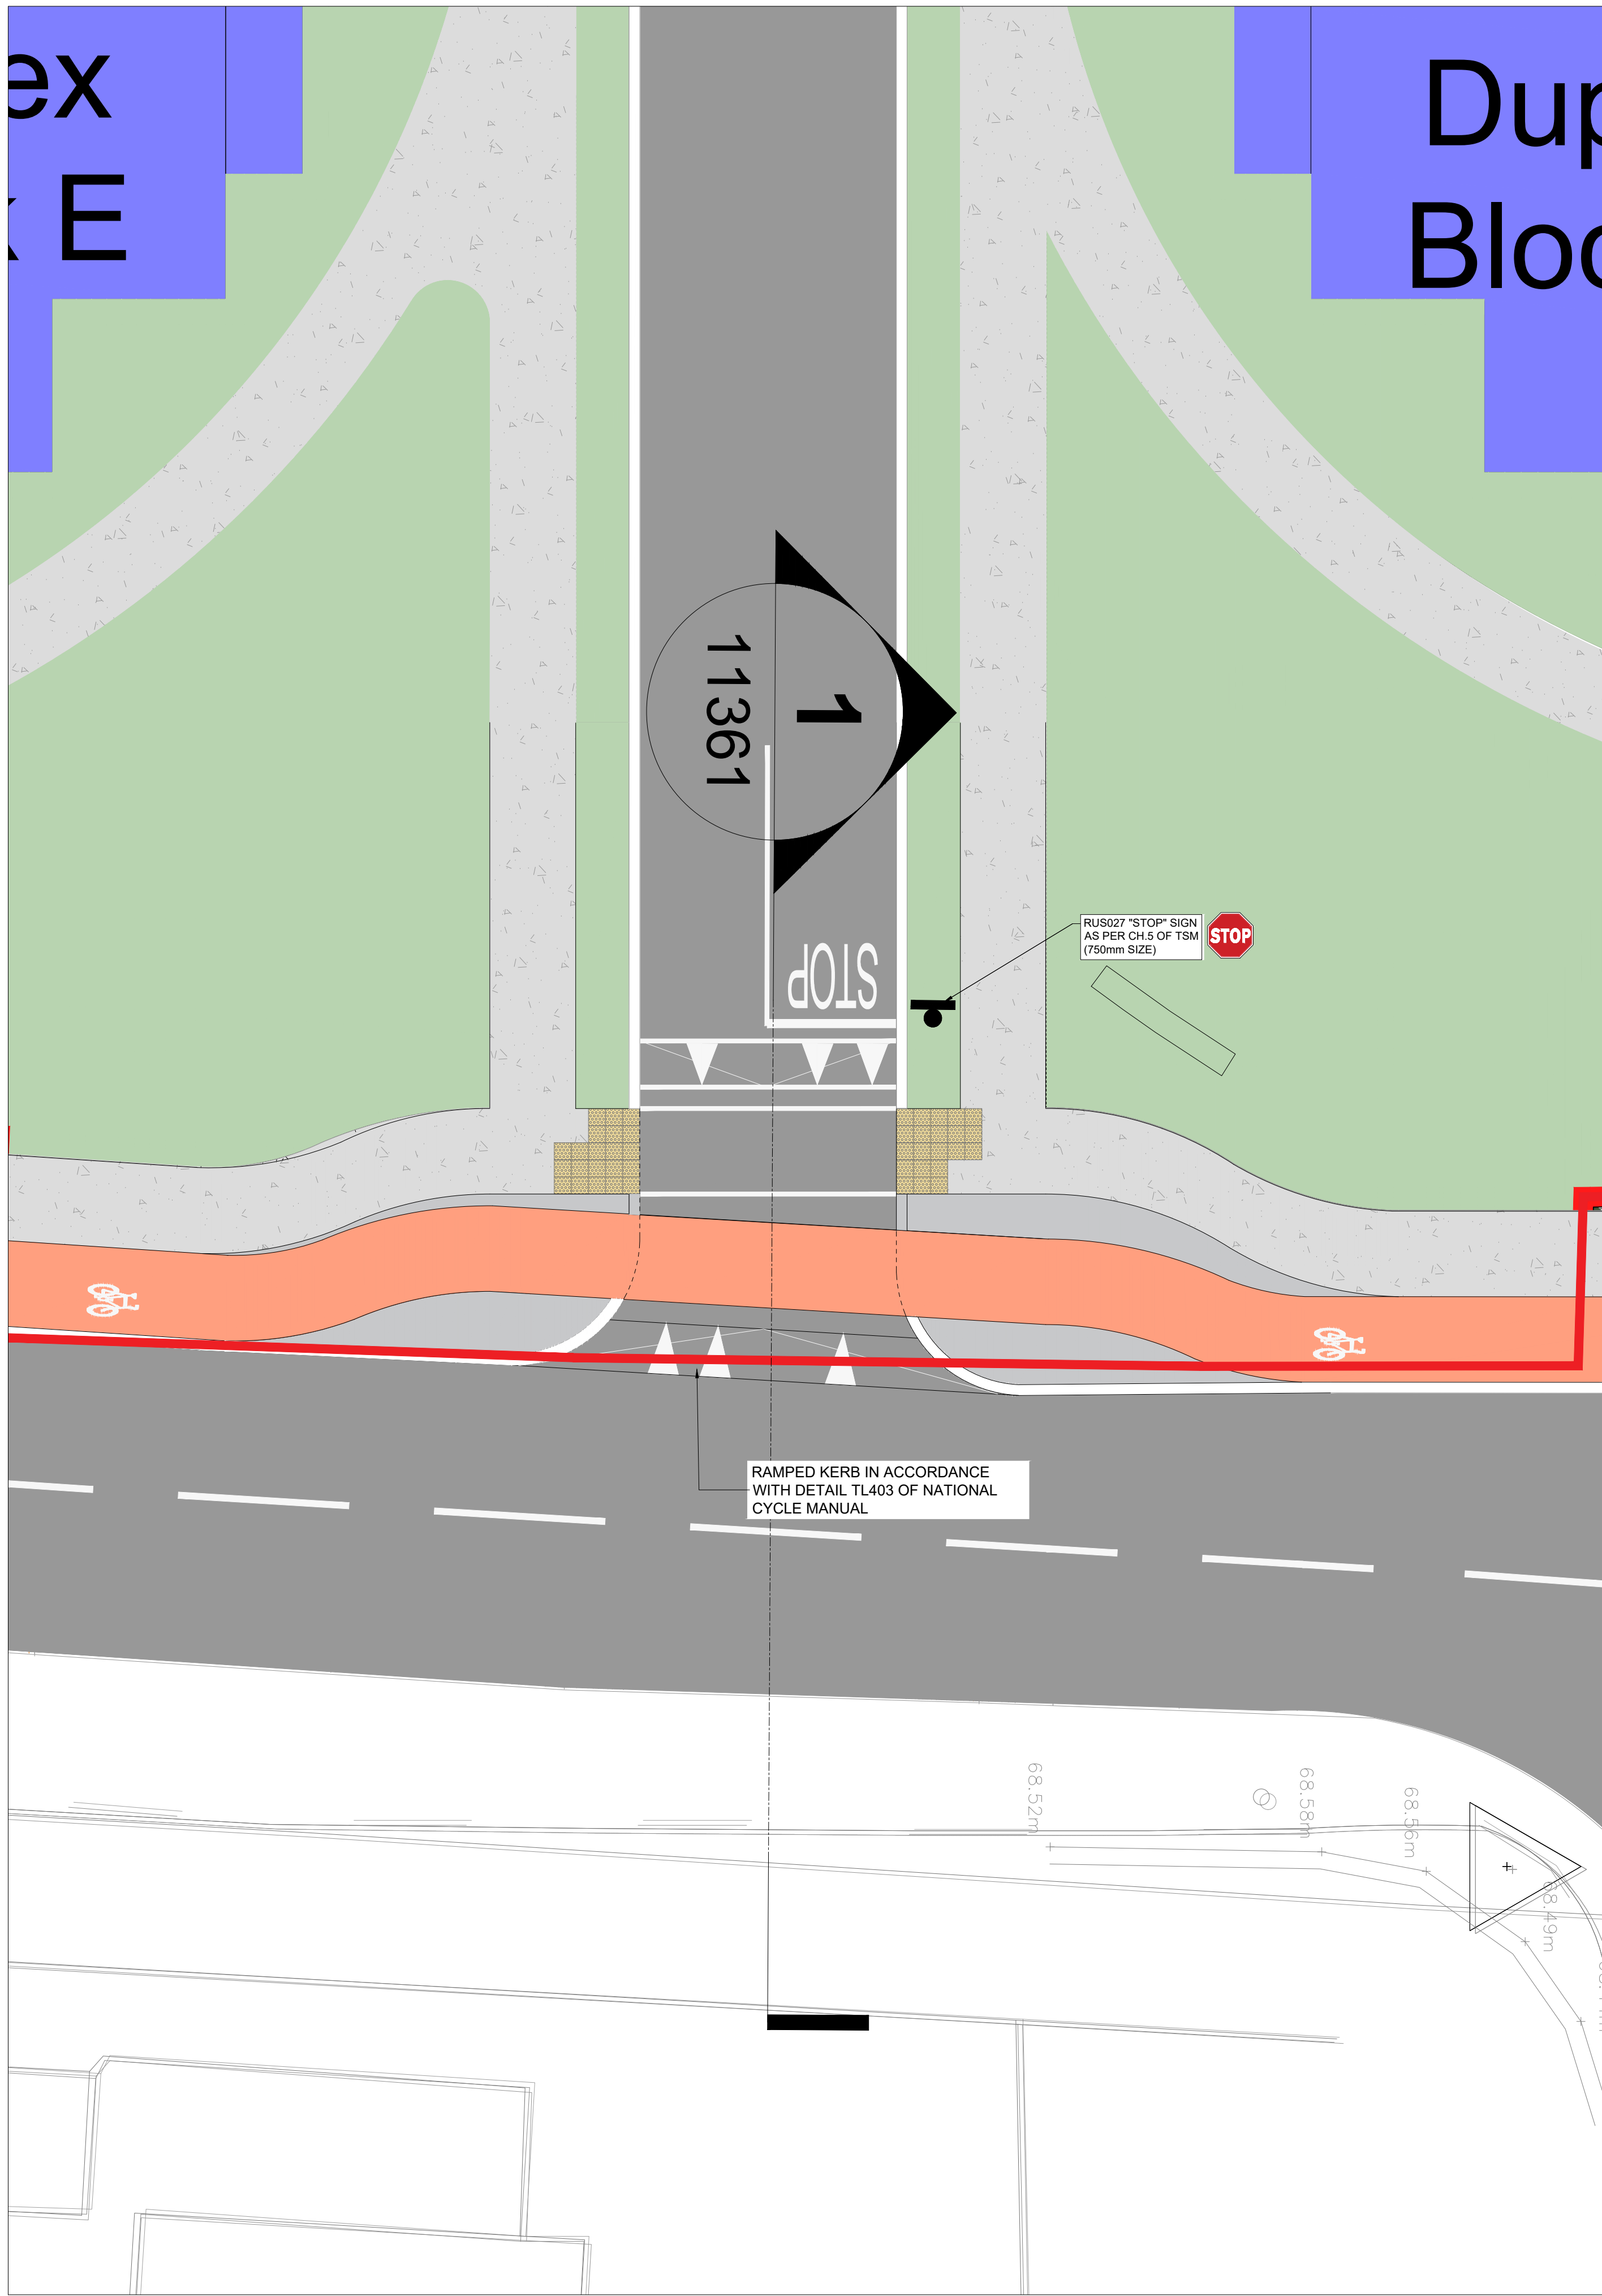

TEMPORARY VEHICULAR ACCESS

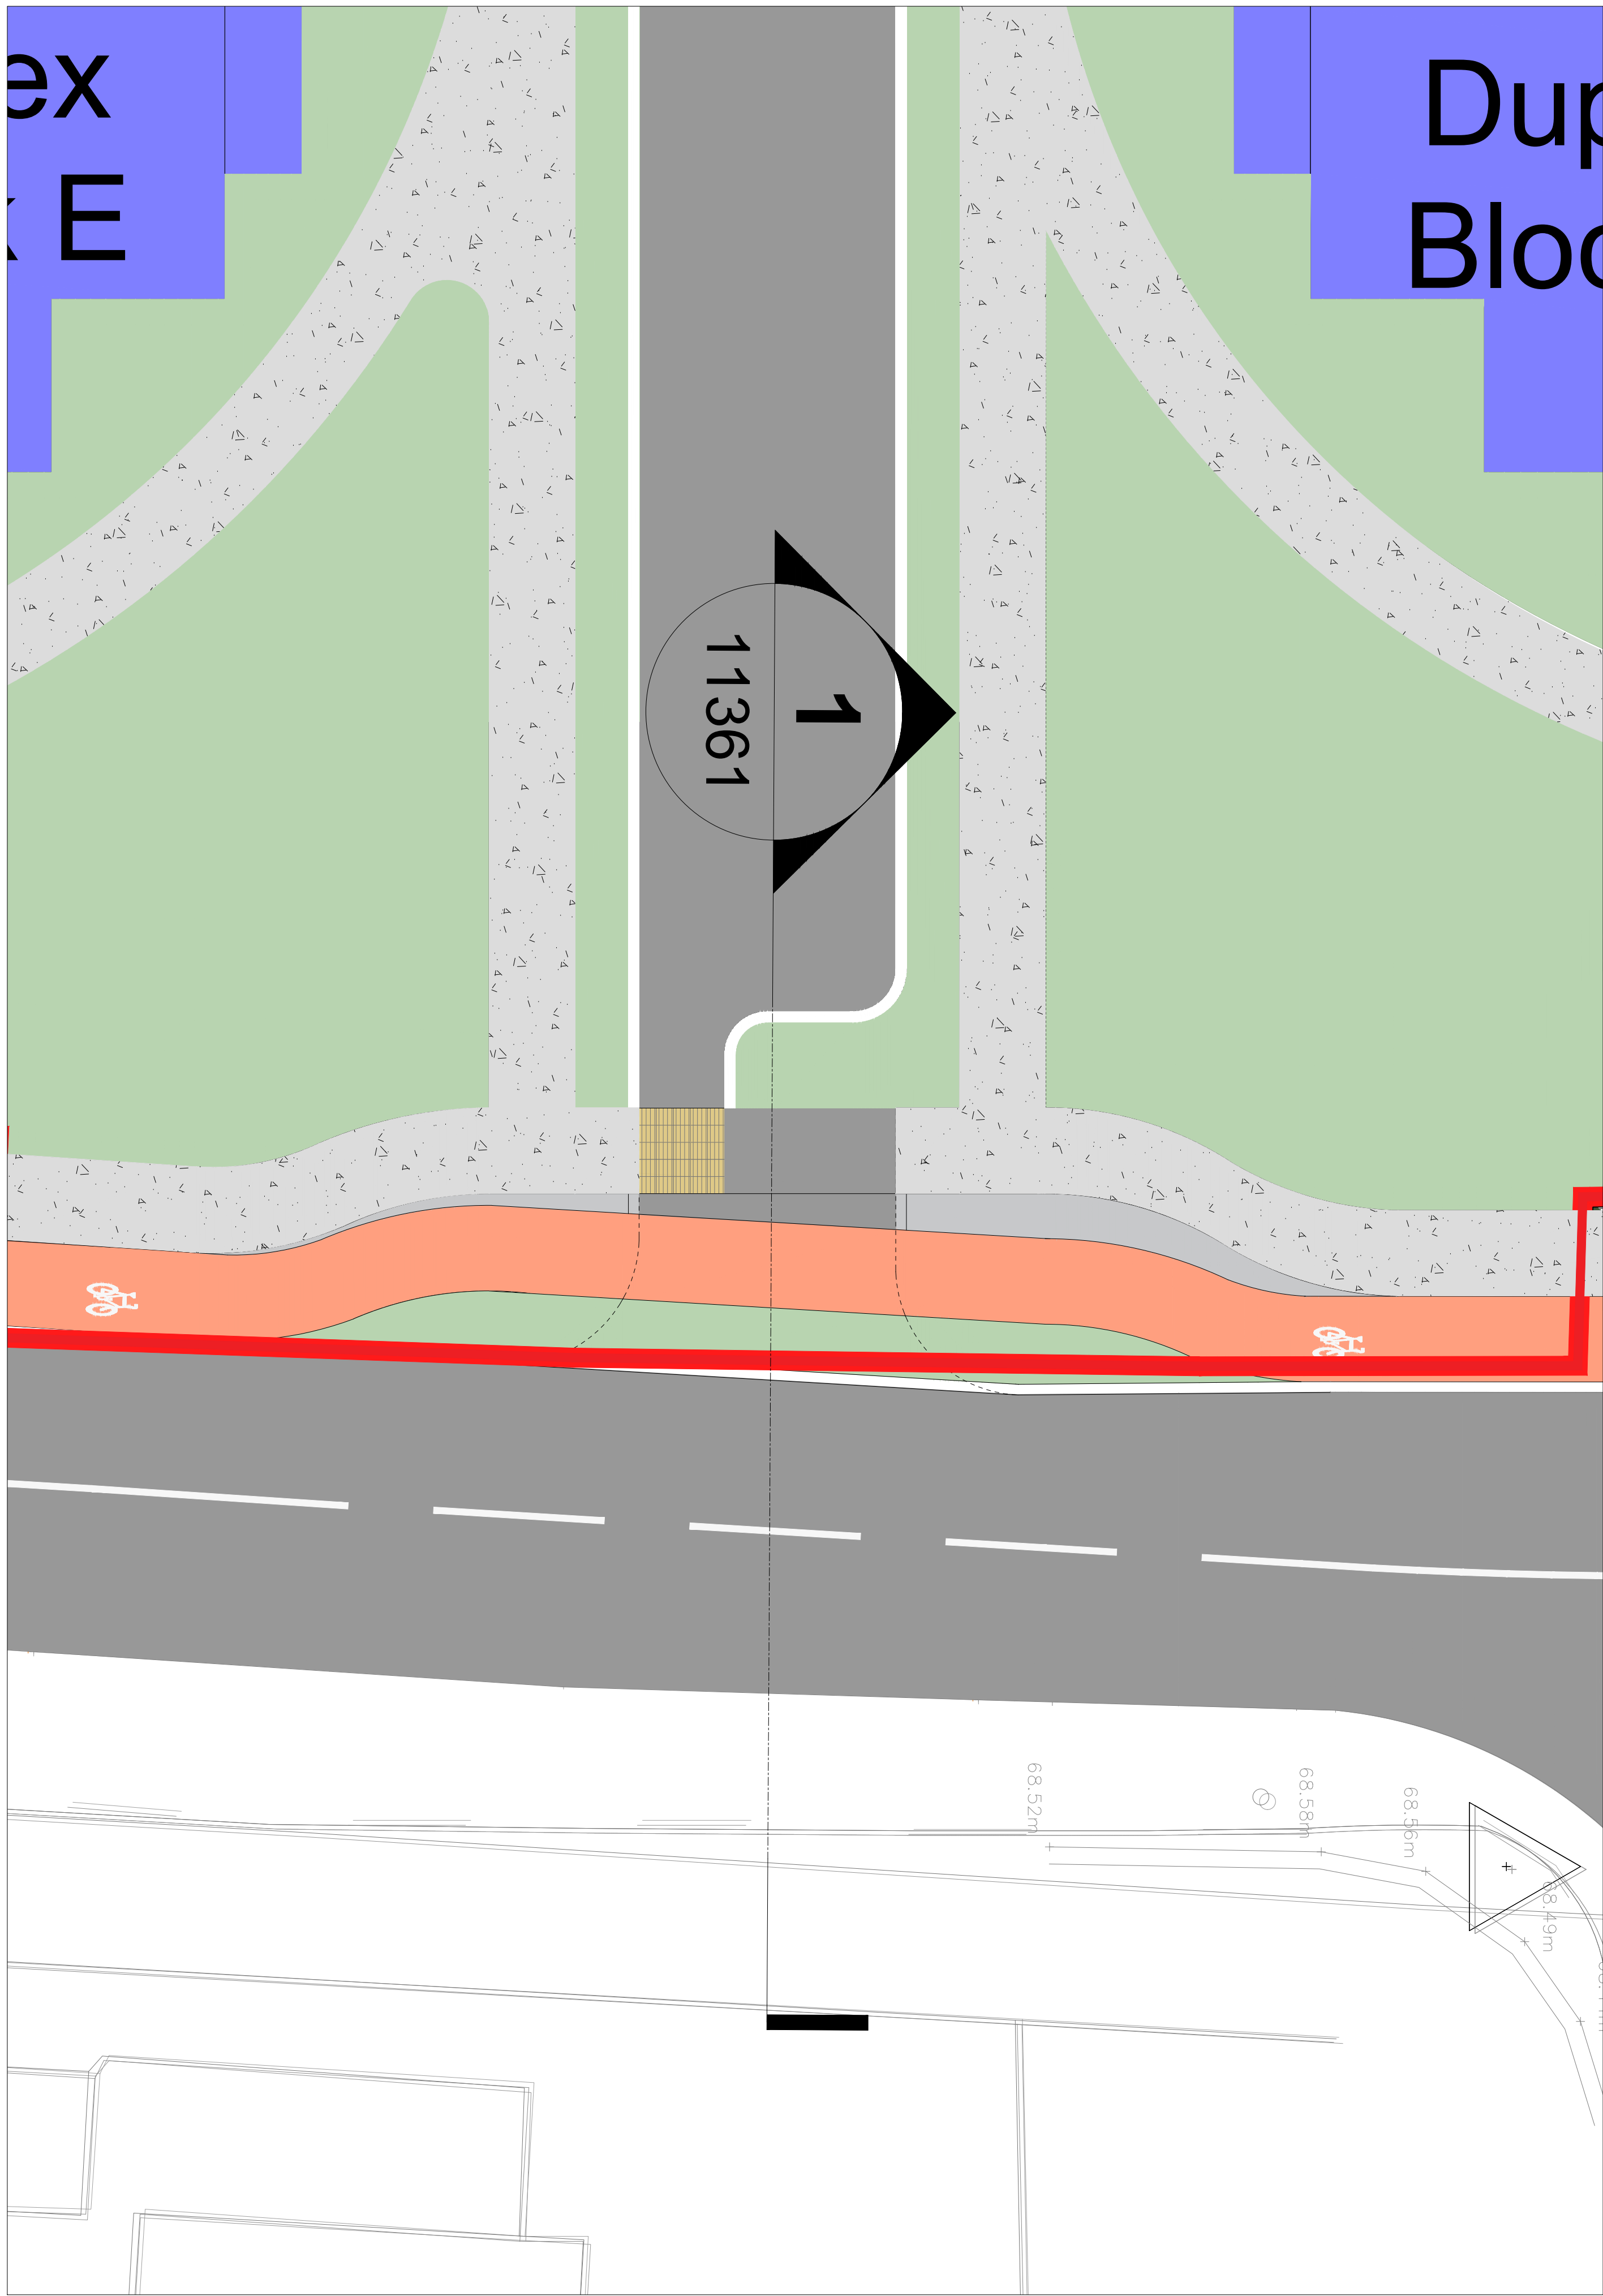

PERMANENT PEDESTRIAN / CYCLE ACTIVE TRAVEL ACCESS

ROAD JUNCTION DETAILS

SCALE @ A0: 1:100
SCALE @ A2: 1:200

NOTES

1. THIS DRAWING IS TO BE READ IN CONJUNCTION WITH ALL ENGINEERS & ARCHITECTS DRAWINGS FIGURED DIMENSIONS ONLY (NOT SCALING) TO BE USED. WHERE A CONFLICT OF INFORMATION EXISTS OR IF IN ANY DOUBT - ASK.
2. CONSULTANTS TO BE INFORMED IMMEDIATELY OF ANY DISCREPANCIES BEFORE WORK PROCEEDS.

LEGEND

	PEDESTRIAN WALKWAY
	BIKE / CYCLE PATH
	ASPHALT
	TACTILE PAVING
	SITE BOUNDARY

PLT	08.08.25	ISSUED FOR PLANNING	100%	0%	0%
ISSUE	DATE	DESCRIPTION	DRG	P.E.	2025

DRAWING STAGE

PLANNING

BM
BARRITT MAHONY
Consulting Engineers, Civil, Structural, Project Management, E-mail: bmo@bmo.ie Web: www.bmo.ie
Dublin Office: Sandwell House, 33-34 Lower Sandwell Street, Dublin 2, Ireland. Tel: (01) 877 2500 Fax: (01) 877 3164
London Office: 12 Mill Street, London SE1 3AY, United Kingdom Tel: (0044) (0)4 5413 2722



CLIENT
SEATTLE CONSTRUCTION LTD.

PROJECT TITLE KILWOGHAN WOODS, CELBRIDGE, CO KILDARE	BM PROJECT No. 24.283
--	--------------------------

MODEL REFERENCE -	MODEL REV. 0	SUITABILITY 80
----------------------	-----------------	-------------------

DRAWING TITLE
ROAD JUNCTION DETAIL DRAWING

DRAWING No. KWW-BMD-00-XX-DR-C-11360	ISSUE PL1
---	--------------