


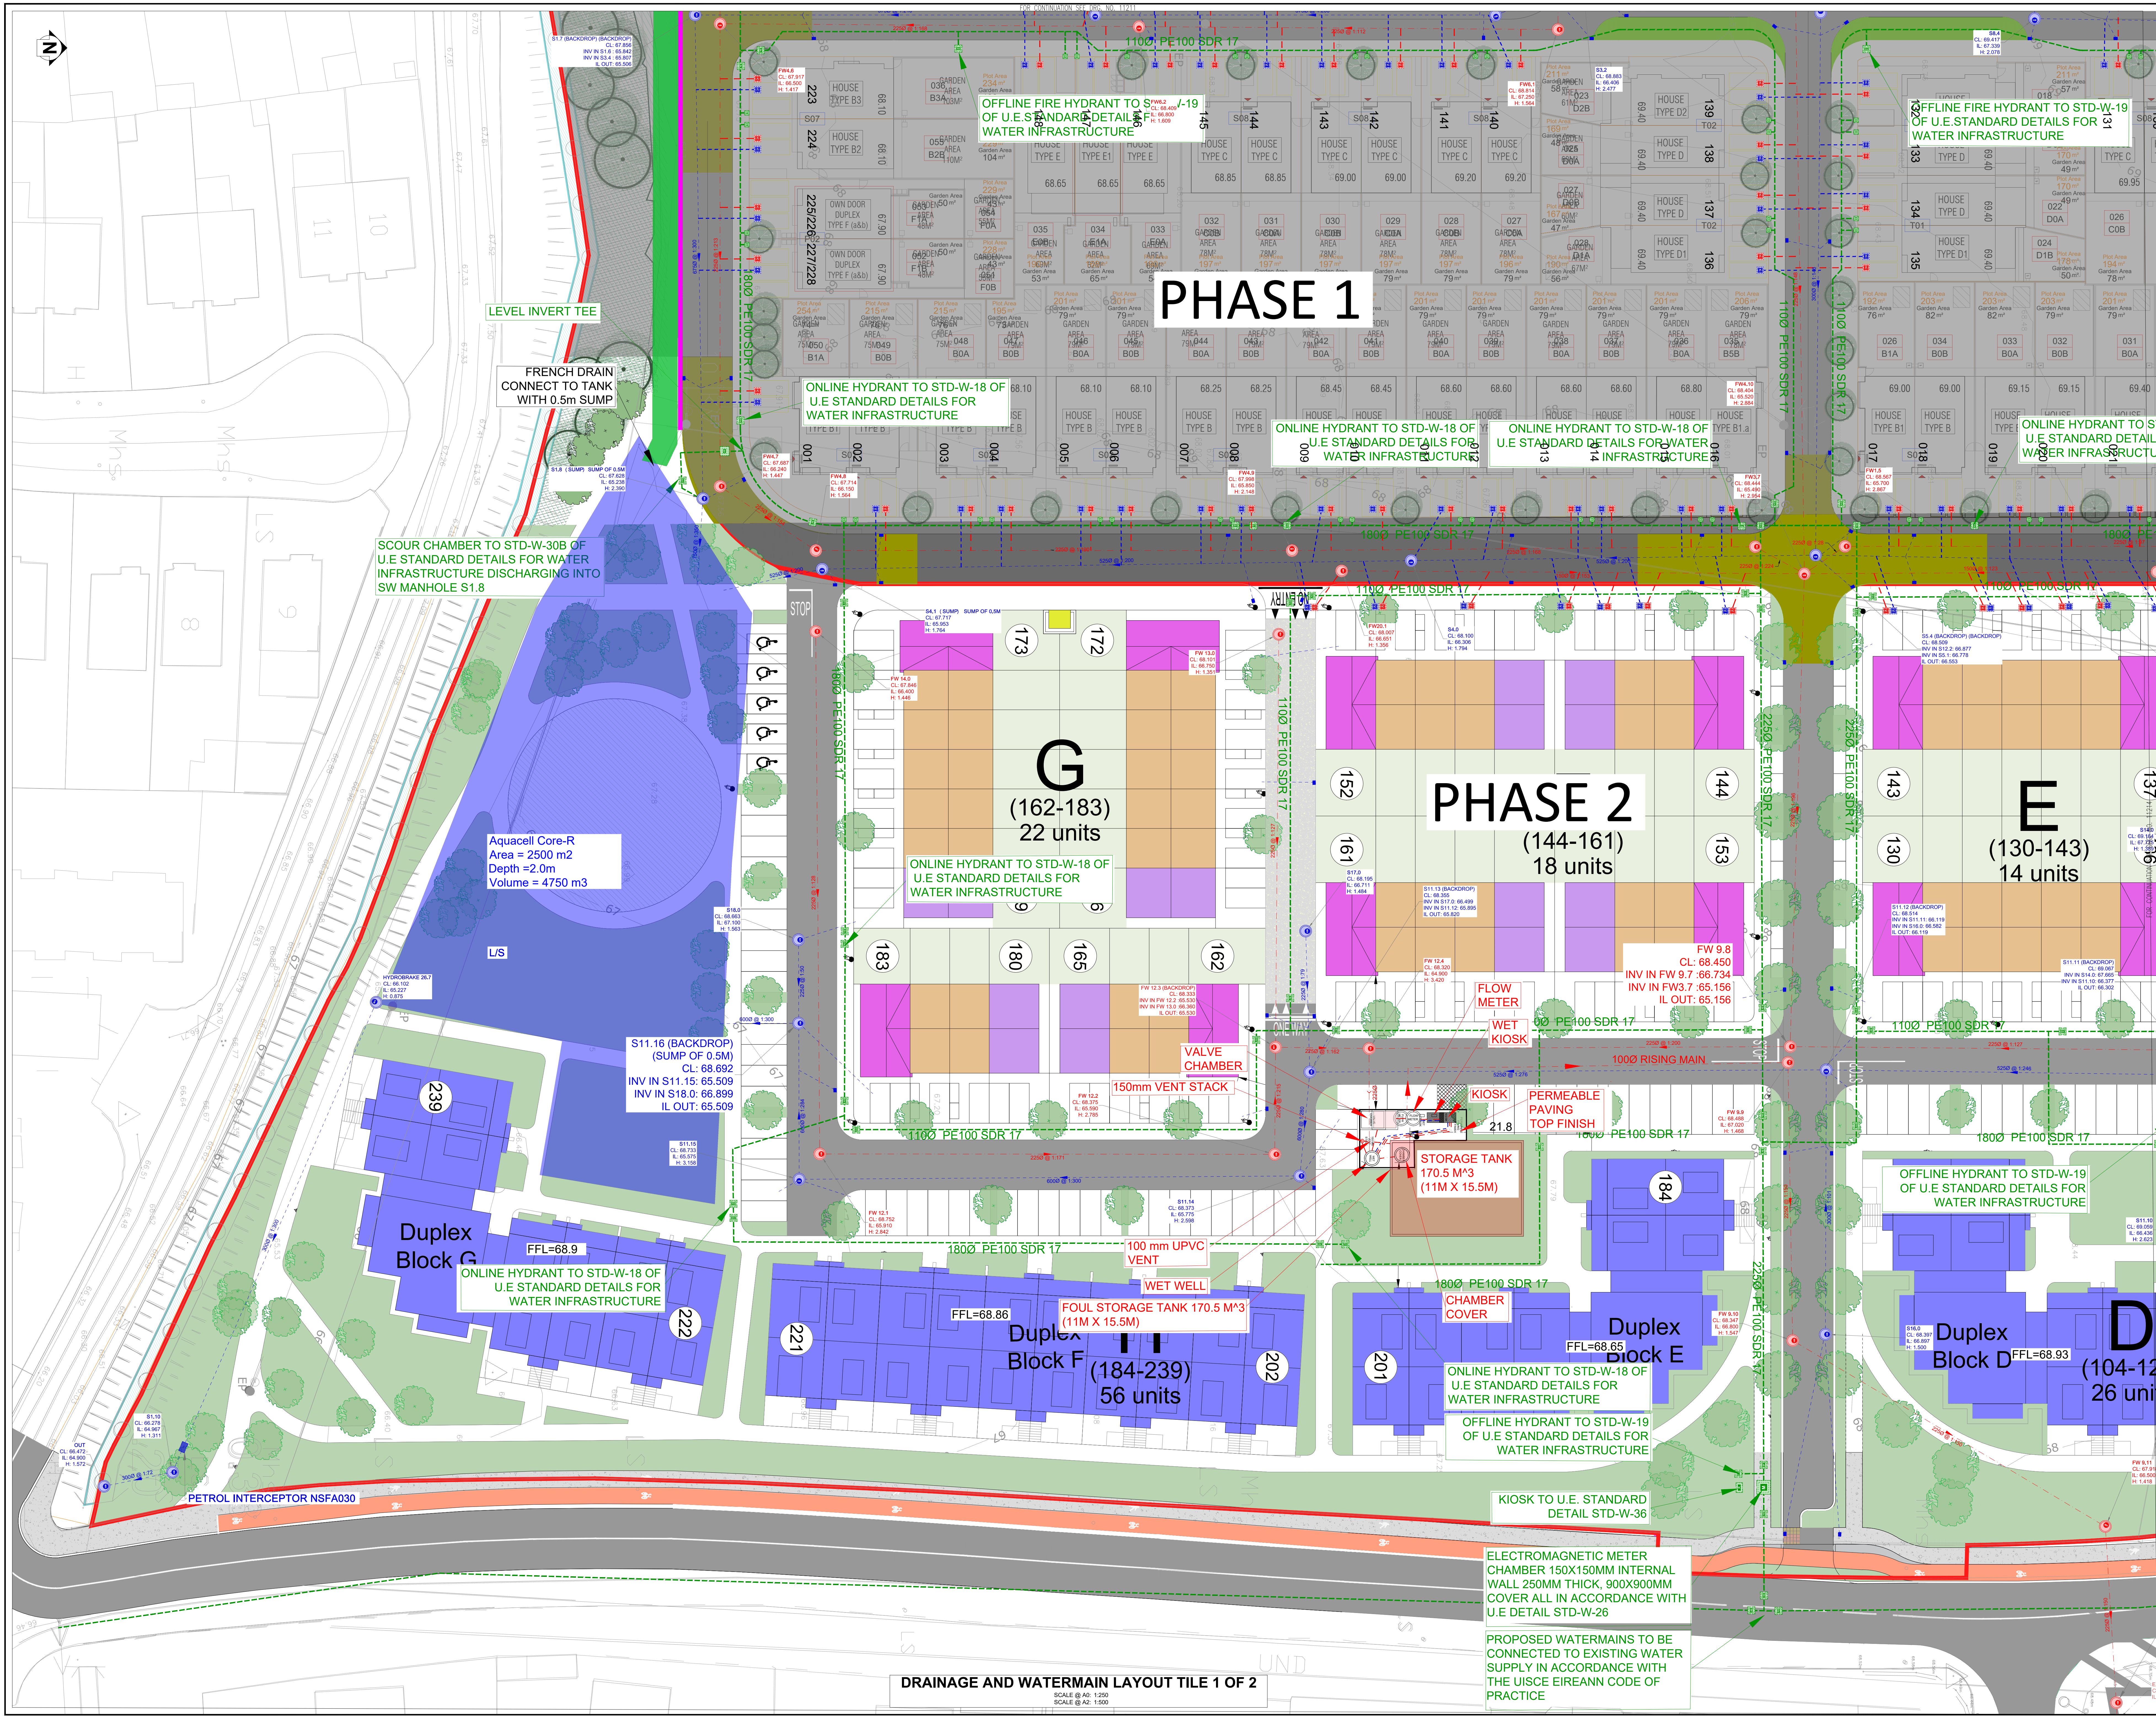

NOTES

1. THIS DRAWING IS TO BE READ IN CONJUNCTION WITH ALL ENGINEERS & ARCHITECTS DRAWINGS FIGURED DIMENSIONS ONLY (NOT SCALING) TO BE USED. WHERE A CONFLICT OF INFORMATION EXISTS OR IF IN ANY DOUBT - ASK.

2. CONSULTANTS TO BE INFORMED IMMEDIATELY OF ANY DISCREPANCIES BEFORE WORK PROCEEDS.

KEYPLAN

SCALE @ A2: 1:5000
SCALE @ A3: 1:10000

PROPOSED

- NON RETURN VALVE
- RODDING EYE
- SOIL VENT PIPE
- ACCESS JUNCTION
- PIPE LINE WITH DETAILS & FLOW DIRECTION
- RAIN WATER PIPE
- PIPE DESCRIPTION CHAMBER
- PIPE LINE WITH DETAILS & FLOW DIRECTION
- RAIN WATER PIPE AND BACK INLET GULLEY TRAP
- INFILTRATION / SOAKAWAY
- BURNED ATTENUATION TANK
- UNDERDRAIN / FILTER DRAIN
- TREE PIT
- PERMEABLE PAVING

WATERMAIN LEGEND

- BOUNDARY BOX
- SCOUR CHAMBER
- SLUICE VALVE
- AIR VALVE
- FIRE HYDRANT
- BULK WATER METER
- KIOSK
- FLUSH OUT HYDRANT

PROPOSED

- 110mm ØD SDR17 HOPE
- 180mm ØD SDR17 HOPE

PLANNING

PLT 08.08.25 ISSUED FOR PLANNING

ISSUE DATE DESCRIPTION DRN P.E.

BM

Barrett Mahony

12 Mill Street, London SE1 1AY, United Kingdom
Tel: (0044) 20 7611 2222 Fax: (0044) 20 7611 2222

ACEI

Association of Consulting Engineers Ireland

CLIENT

SEATTLE CONSTRUCTION LTD.

PROJECT TITLE

KILWOGHAN WOODS, CELBRIDGE, CO KILDARE

BM PROJECT No.

24.283

MODEL REFERENCE

0 80

DRAWING TITLE

DRAINAGE AND WATERMAIN LAYOUT

TILE 1 OF 2

DRAWING No.

KWW-BMD-00-XX-DR-C-13213

ISSUE

PL1

DRAINAGE AND WATERMAIN LAYOUT TILE 1 OF 2