




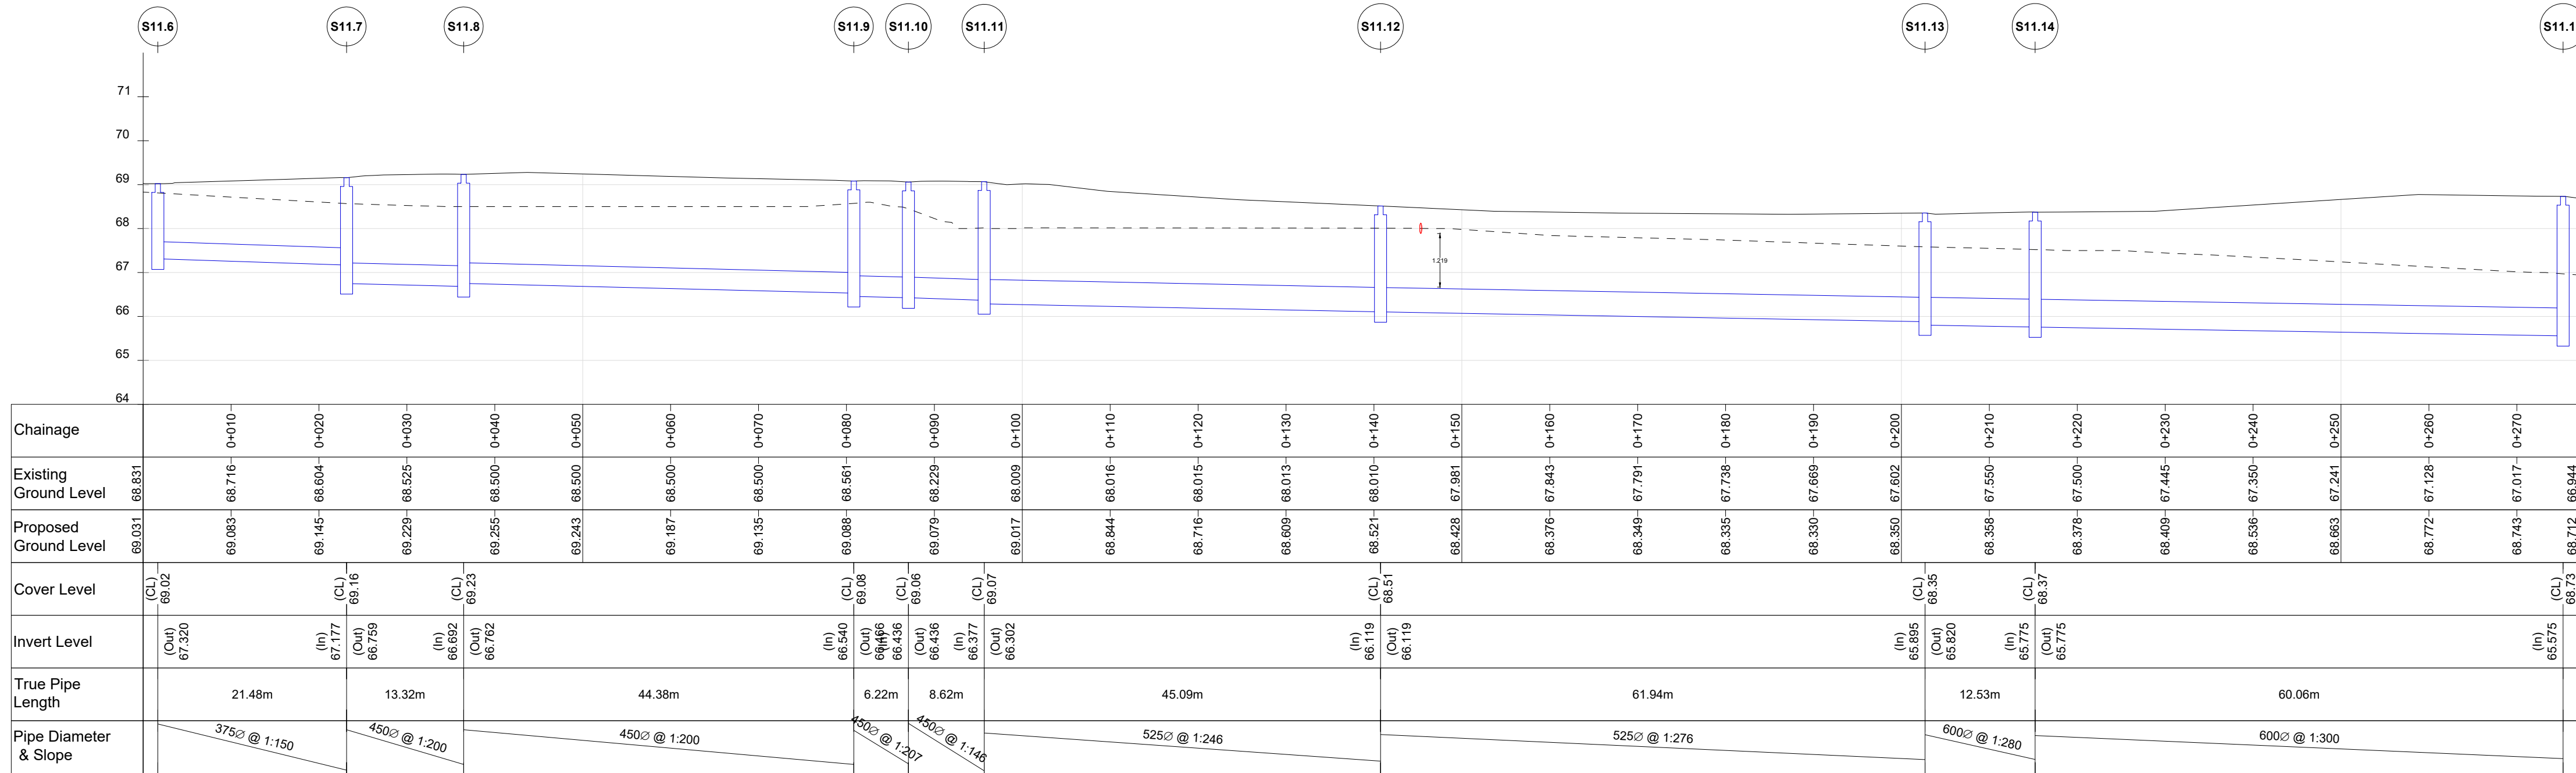


SECTION S11.6 TO S11.17
H=1:250,V=1:125

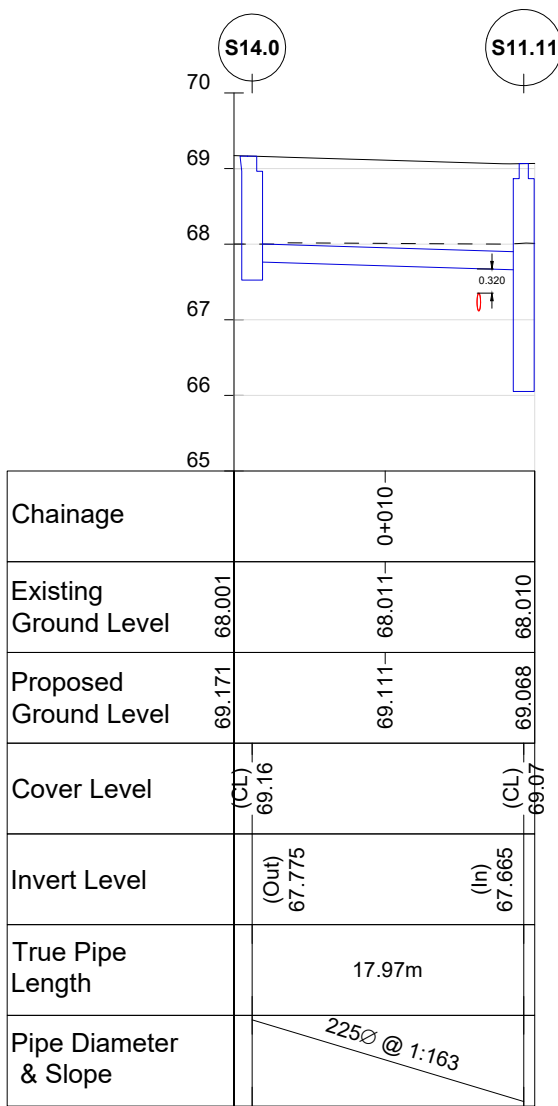


SECTION S11.13 TO S14.0
H=1:500,V=1:100

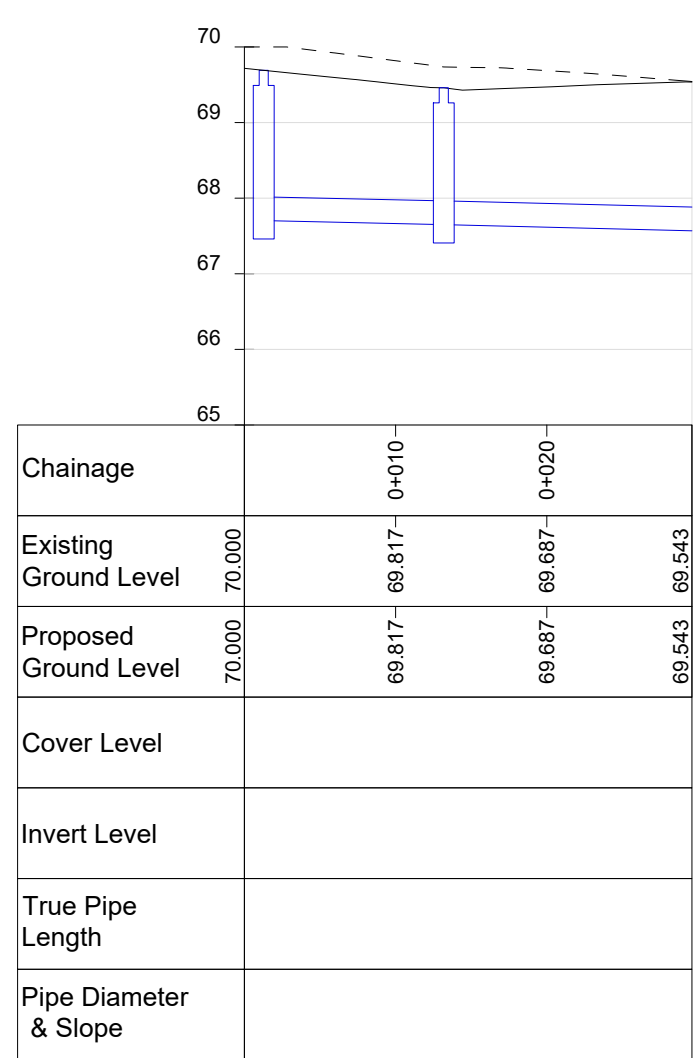


SECTION S11.4 TO S11.5
H=1:500,V=1:100

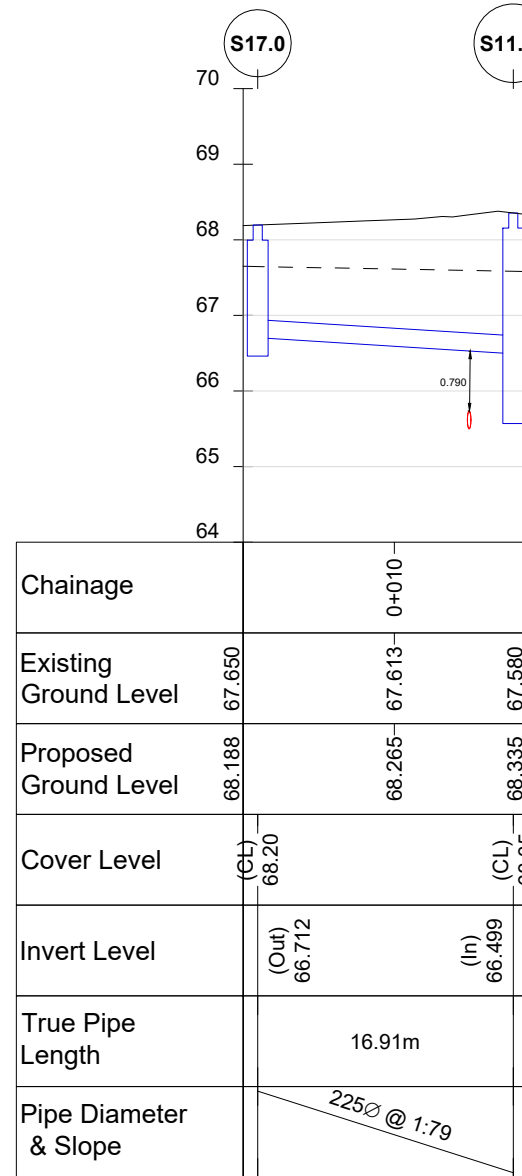


SECTION S17.0 TO S11.13
H=1:500,V=1:100

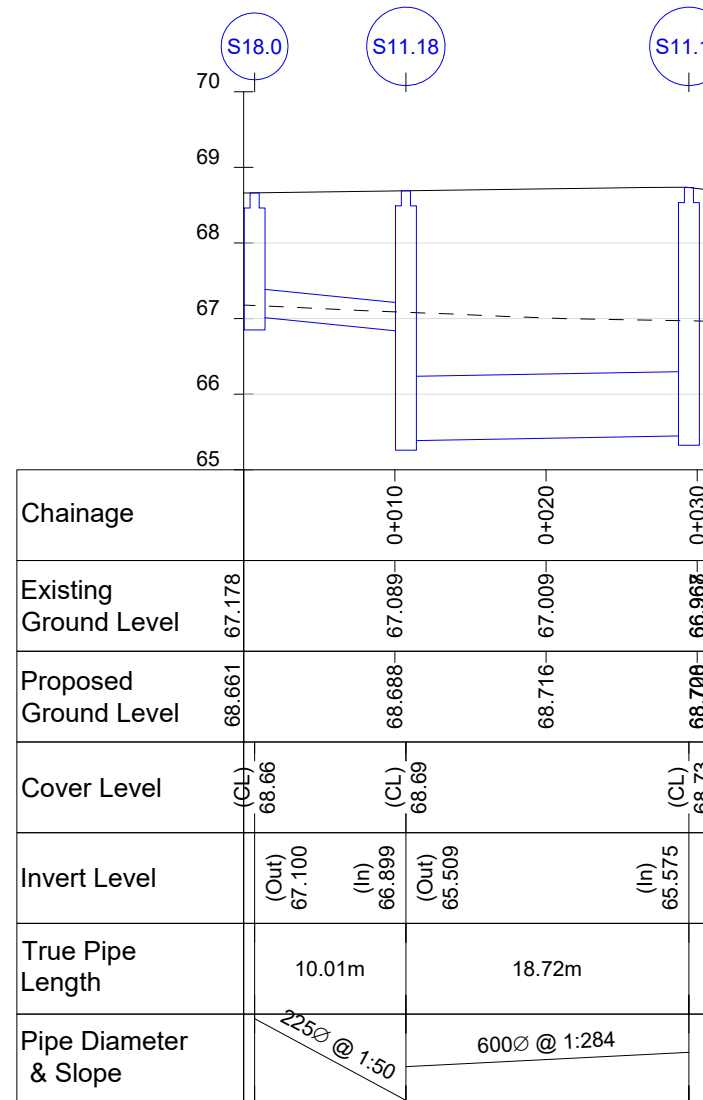

SECTION S18 TO S11.17
H=1:500,V=1:100

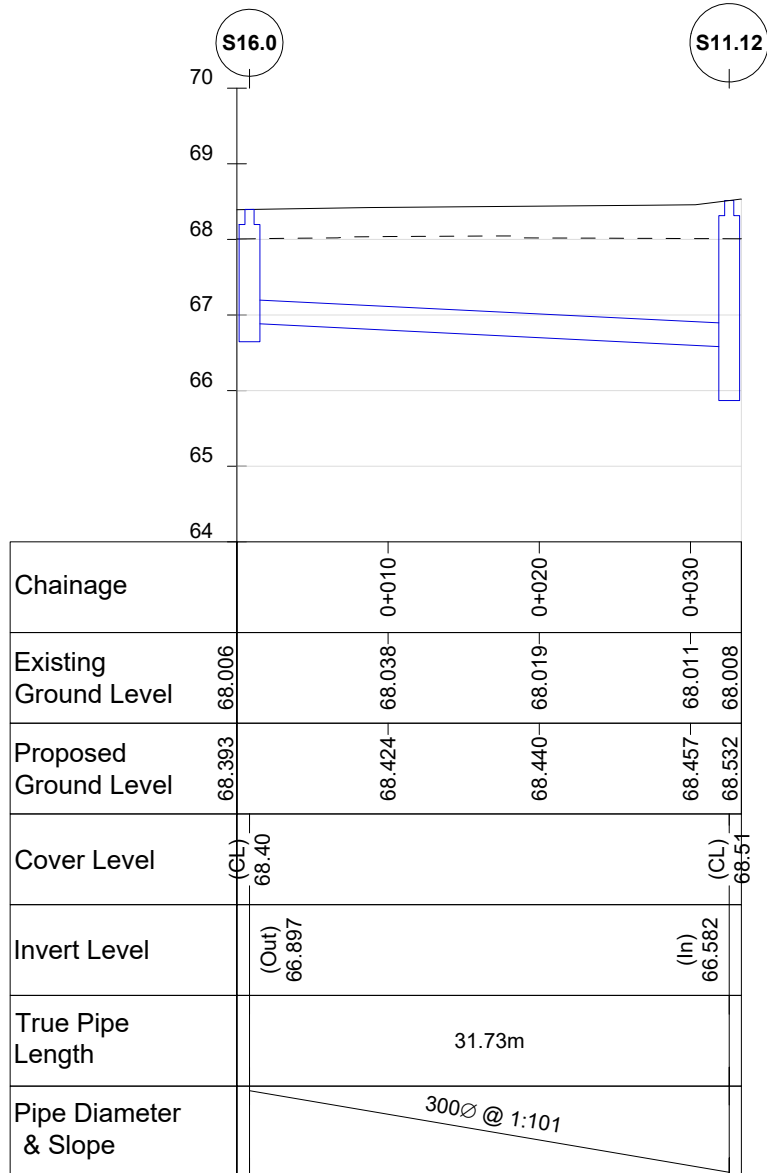

SECTION S11.14 TO S16.0
H=1:500,V=1:100

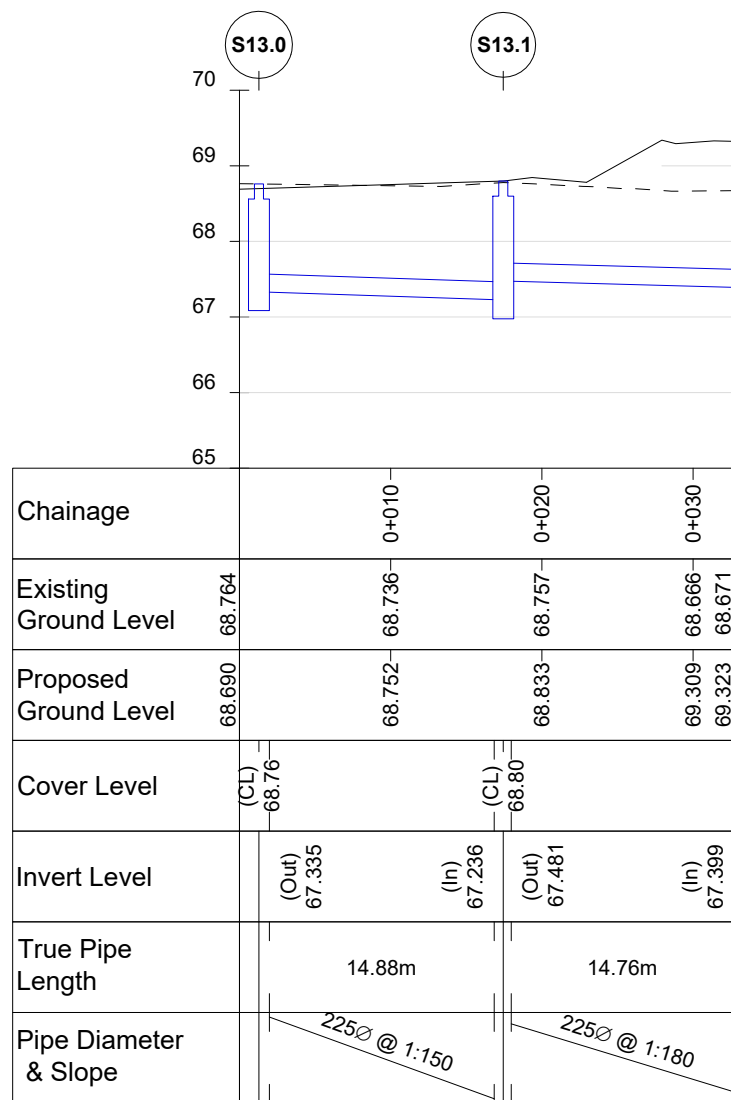

SECTION S13 TO S13.1
H=1:500,V=1:100

NOTES

1. THIS DRAWING IS TO BE READ IN CONJUNCTION WITH ALL ENGINEERS & ARCHITECTS DRAWINGS FIGURED DIMENSIONS ONLY (NOT SCALING) TO BE USED. WHERE A CONFLICT OF INFORMATION EXISTS OR IF IN ANY DOUBT - ASK.
2. CONSULTANTS TO BE INFORMED IMMEDIATELY OF ANY DISCREPANCIES BEFORE WORK PROCEEDS.

PLT	08.08.25	ISSUED FOR PLANNING	SP	25.0
ISSUE	DATE	DESCRIPTION	DRG	P.L.
DRAWING STAGE				
PLANNING				
BM Dublin Office: Sandwell House, 33-34 Lower Sandwell Street, Dublin 2, Ireland. Tel: 001 677 2559 Fax: 001 677 3164				
BAI PRETTI MAHONY London Office: 12 Mill Street, London EC1 3AY, United Kingdom Tel: (0044) (0)4 5413 2722				
Consulting Engineers, Civil, Structural, Project Management, E-mail: bmco@bmco.ie Web: www.bmco.ie				
The Institution of Structural Engineers ACEI Member of the Institution of Consulting Engineers				
CLIENT SEATTLE CONSTRUCTION LTD.				
PROJECT TITLE KILWOGHAN WOODS, CELBRIDGE, CO KILDARE			BM PROJECT No. 24.283	
MODEL REFERENCE -			MODEL REV 0	
DRAWING TITLE LONGITUDINAL DRAINAGE SECTION SHEET 6 OF 6 (PHASE 2)			SUSTAINABILITY 80	
DRAWING No. KWW-BMD-00-XX-DR-C-13221				REVISION PL1