



- | NOTES | |
|-------|--|
| 1. | THIS DRAWING IS TO BE READ IN CONJUNCTION WITH ALL ENGINEERS & ARCHITECT'S DRAWINGS FIGURED DIMENSIONS ONLY (NOT SCALING) TO BE USED. WHERE A CONFLICT OF INFORMATION EXISTS OR IF IN ANY DOUBT - 'ASK'. |
| 2. | CONSULTANTS TO BE INFORMED IMMEDIATELY OF ANY DISCREPANCIES BEFORE WORK PROCEEDS. |

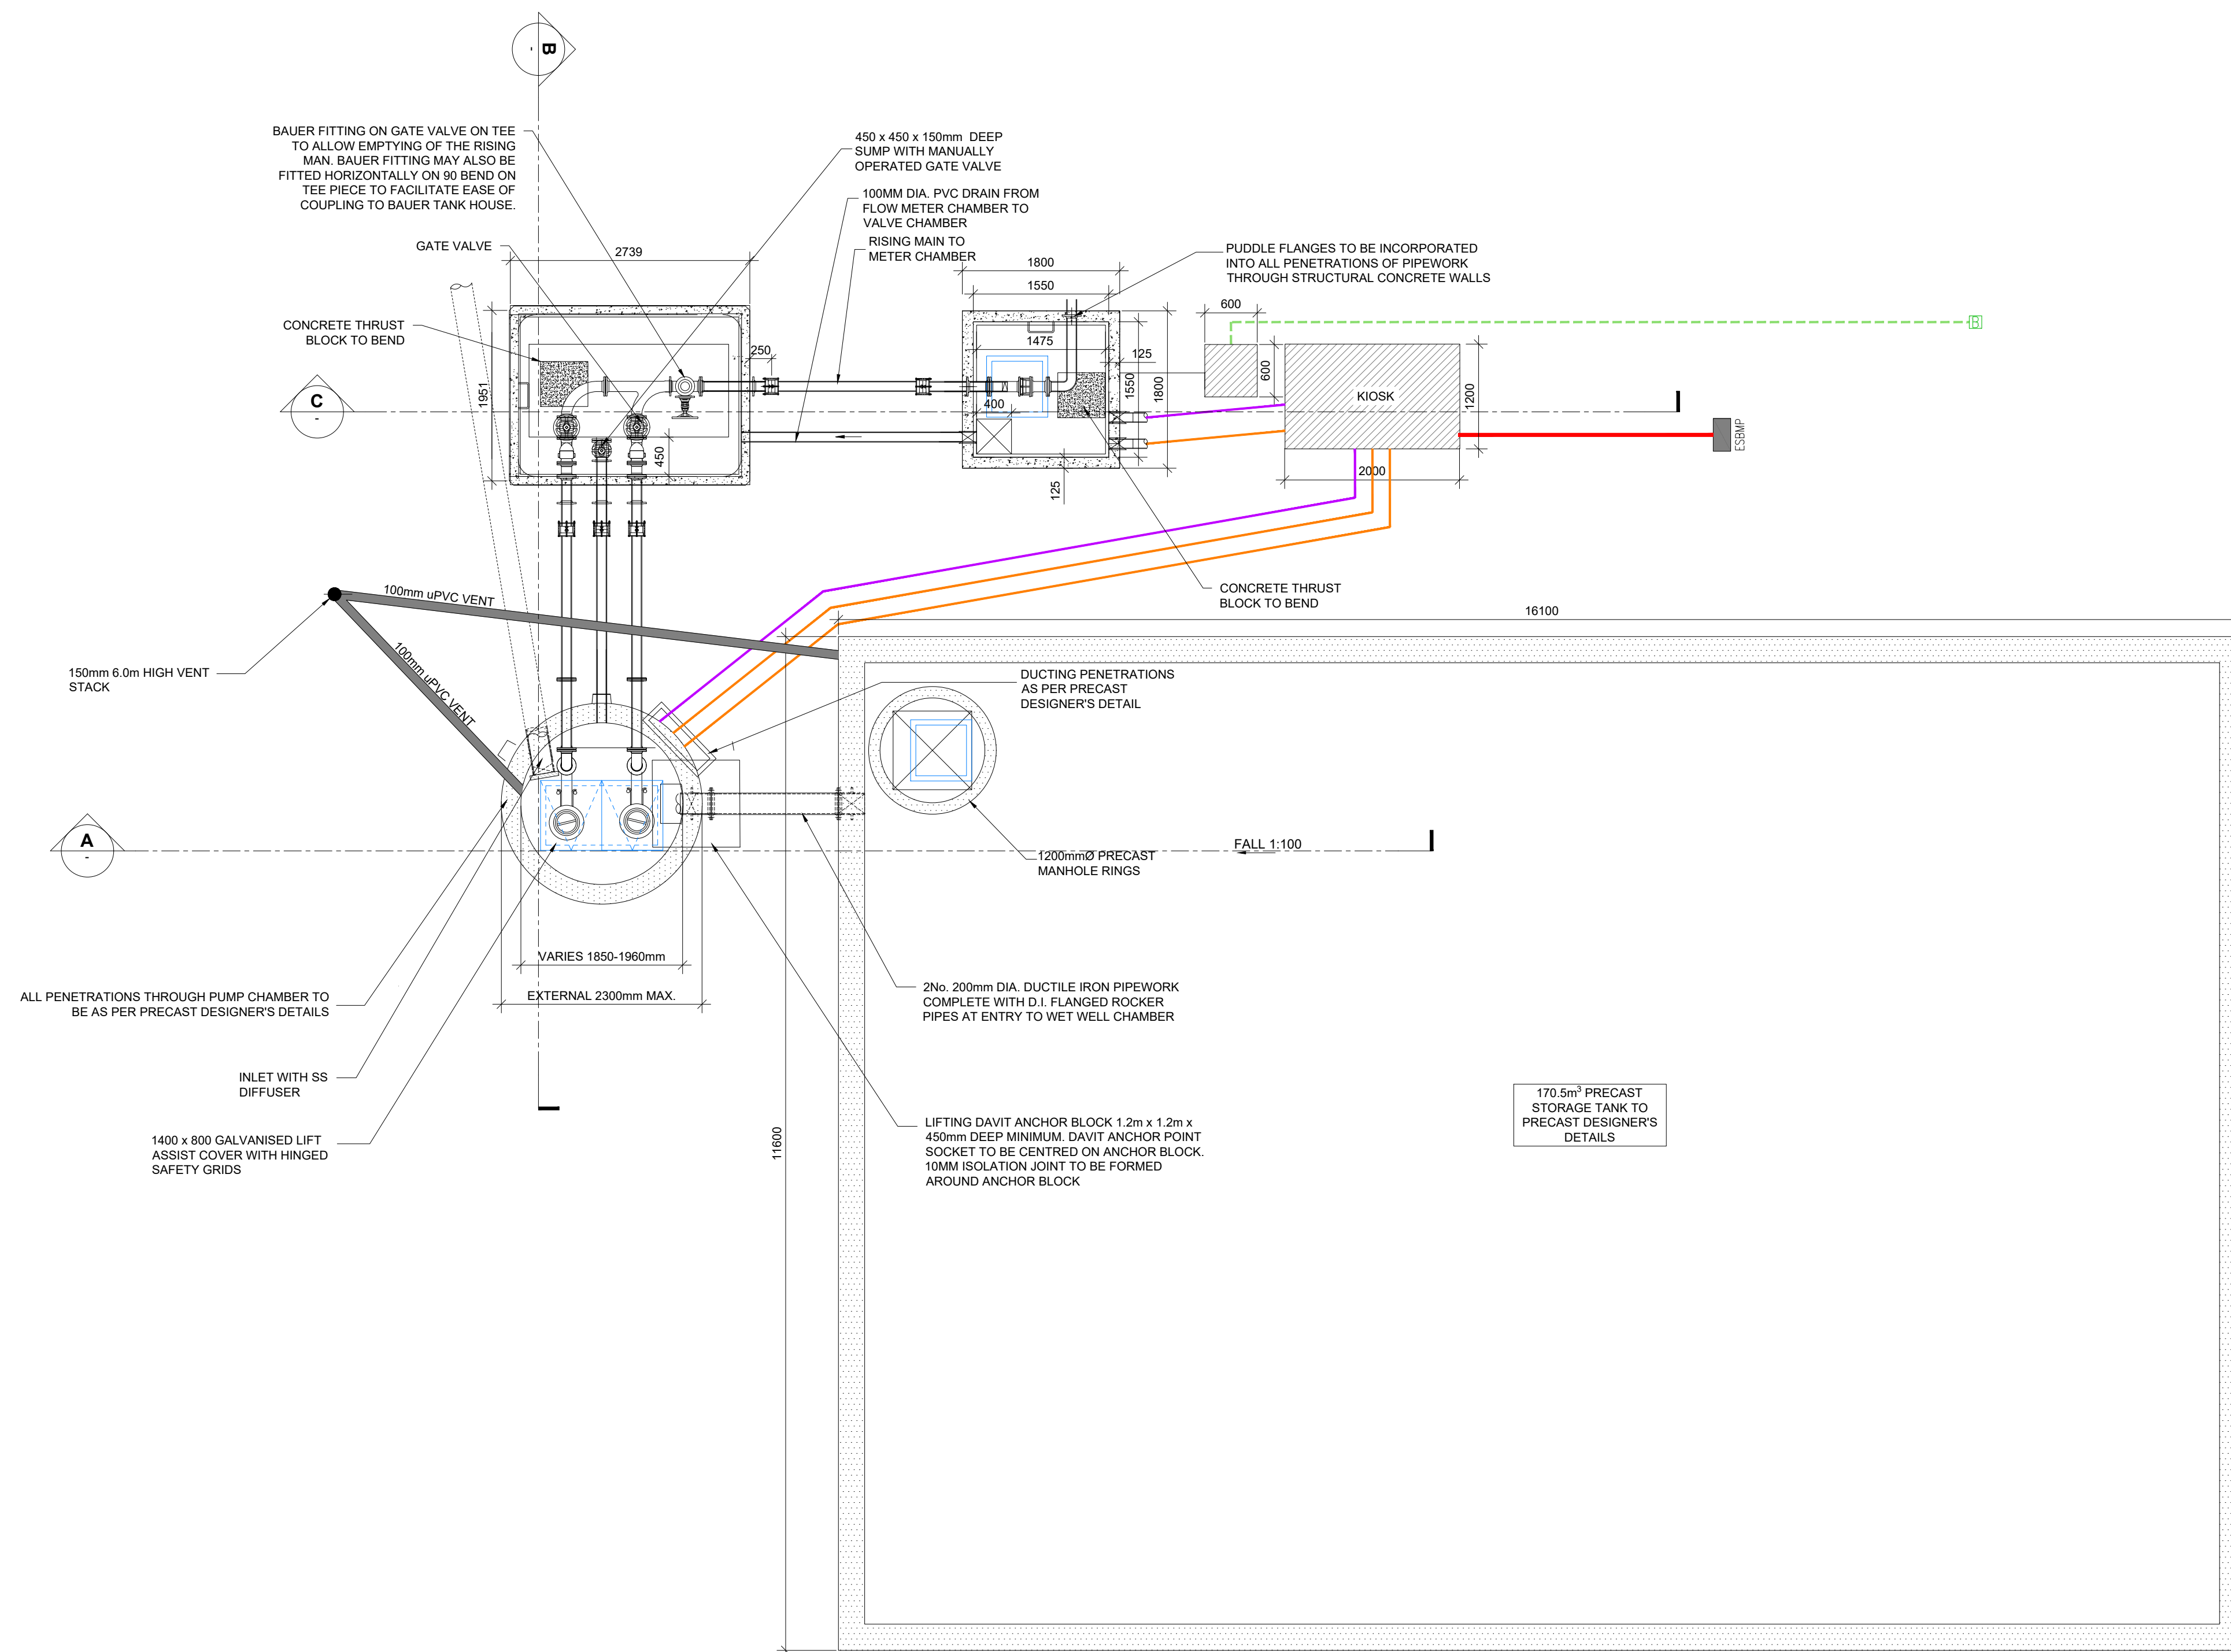

PLAN
SCALE @ A1: 1:50
SCALE @ A3: 1:100

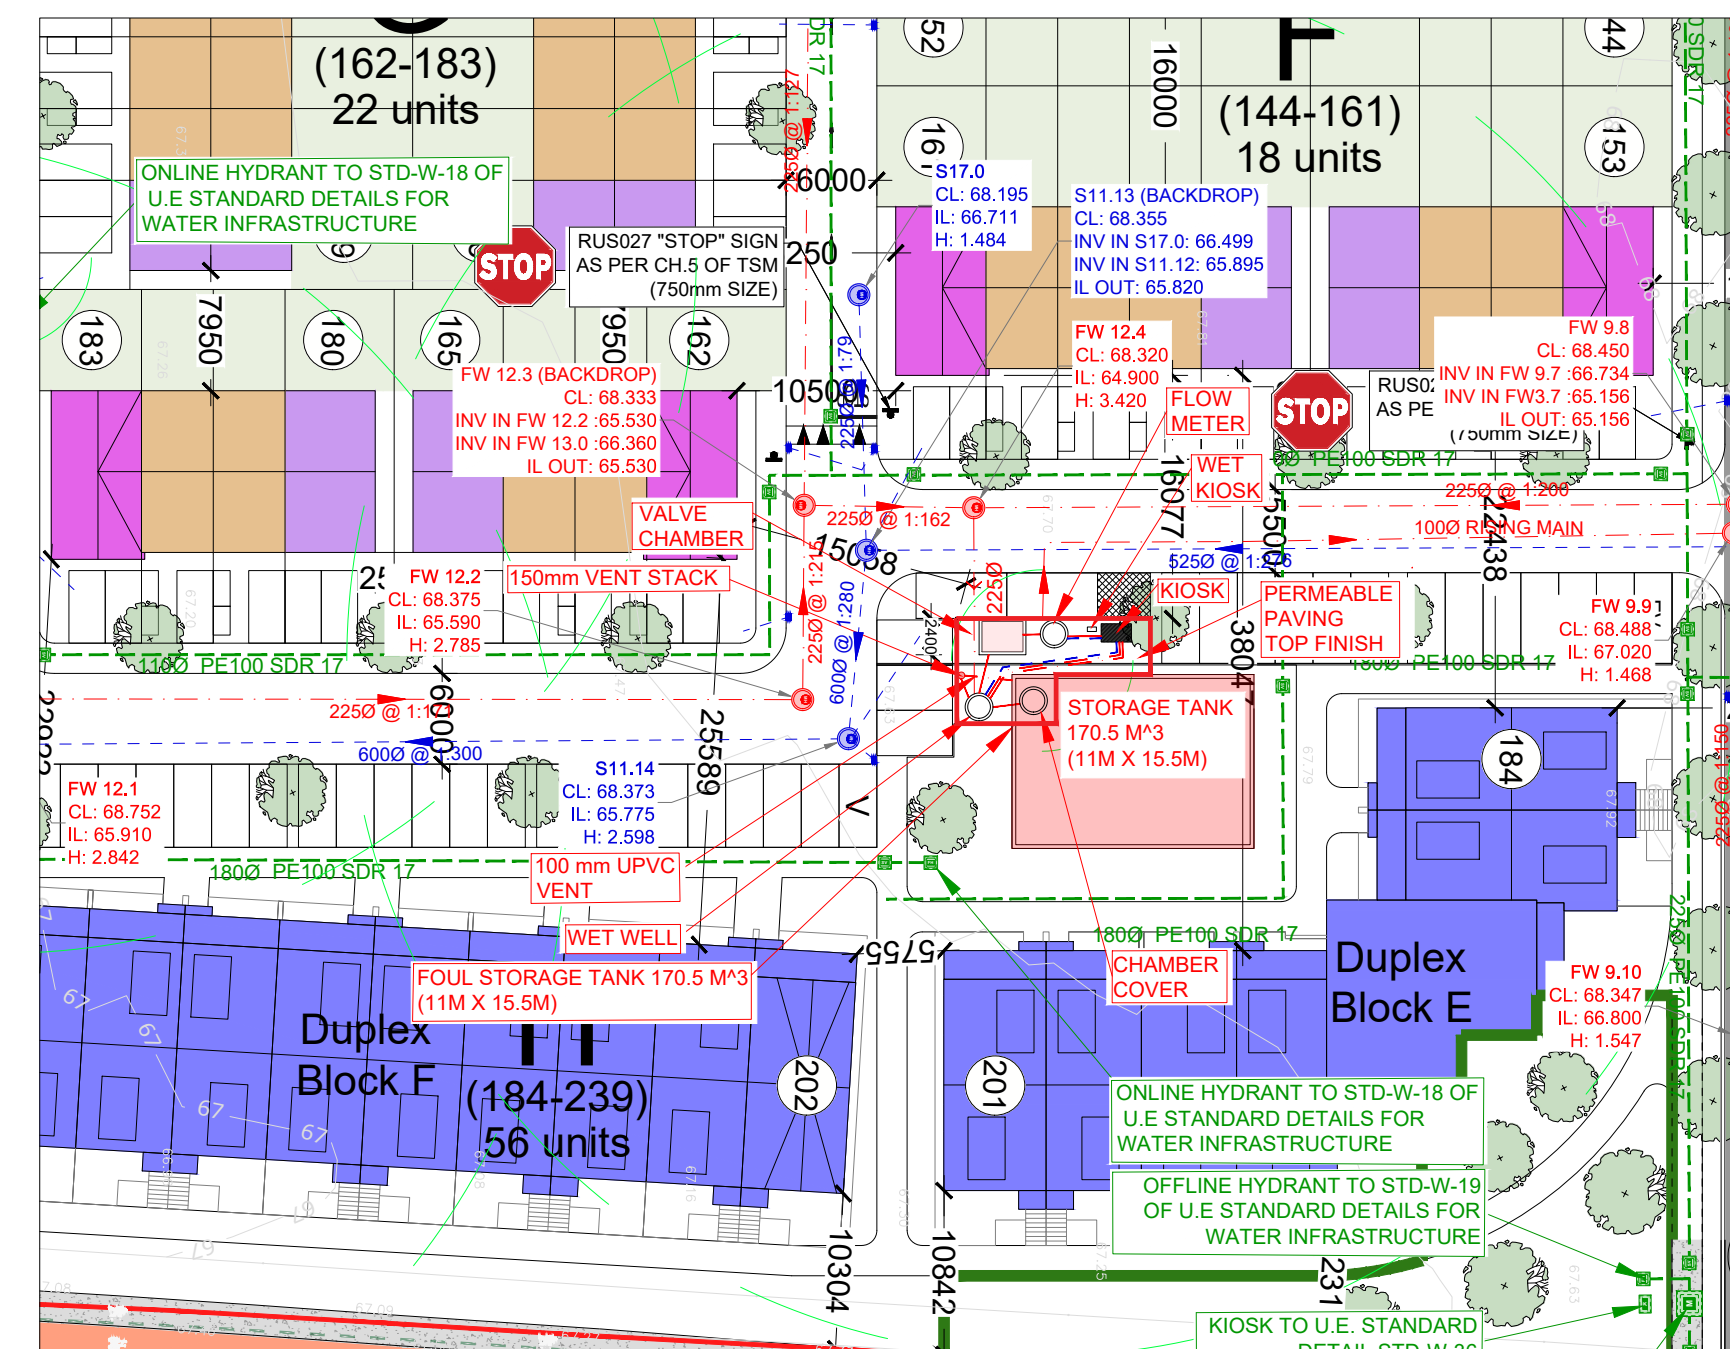

KEY PLAN
SCALE @ A1: 1:500
SCALE @ A3: 1:1000

- ## LEGEND

- | | |
|---|---|
| | ESB DUCT (125mm) |
|  | POWER DUCT (100mm) |
|  | SIGNAL DUCT (100mm) |
|  | ESB MINI-PILLAR |
|  | 1" WATERMAIN CONNECTION
AND BOUNDARY BOX |

PL1	08.08.25	ISSUED FOR PLANNING	MA	CF
ISSUE	DATE	DESCRIPTION	DRN	P.E.
			ORIG	P.D.

DRAWING STAGE **PLANNING**

BM
BARRETT MAHONY

Dublin Office:
Sandwich House, 52-54 Lower Sandwith Street, Dublin 2, Ireland.
Tel: (01) 677 3200 Fax: (01) 677 3164

London Office:
12 Mill Street, London SE1 2AY, United Kingdom
Tel: (0044) 084 5413 2722



CLIENT
SEATTLE CONSTRUCTION LTD.

PROJECT TITLE KILWOGHAN WOODS, CELBRIDGE, CO KILDARE	BM PROJECT No. 24.283	
MODEL REFERENCE	MODEL REV.	SUITABILITY

DRAWING TITLE	PROPOSED FOUL PUMPING STATION PLAN
---------------	------------------------------------

DRAWING No. KWW-BMD-00-XX-DR-C-13230	ISSUE PL1
--	---------------------