


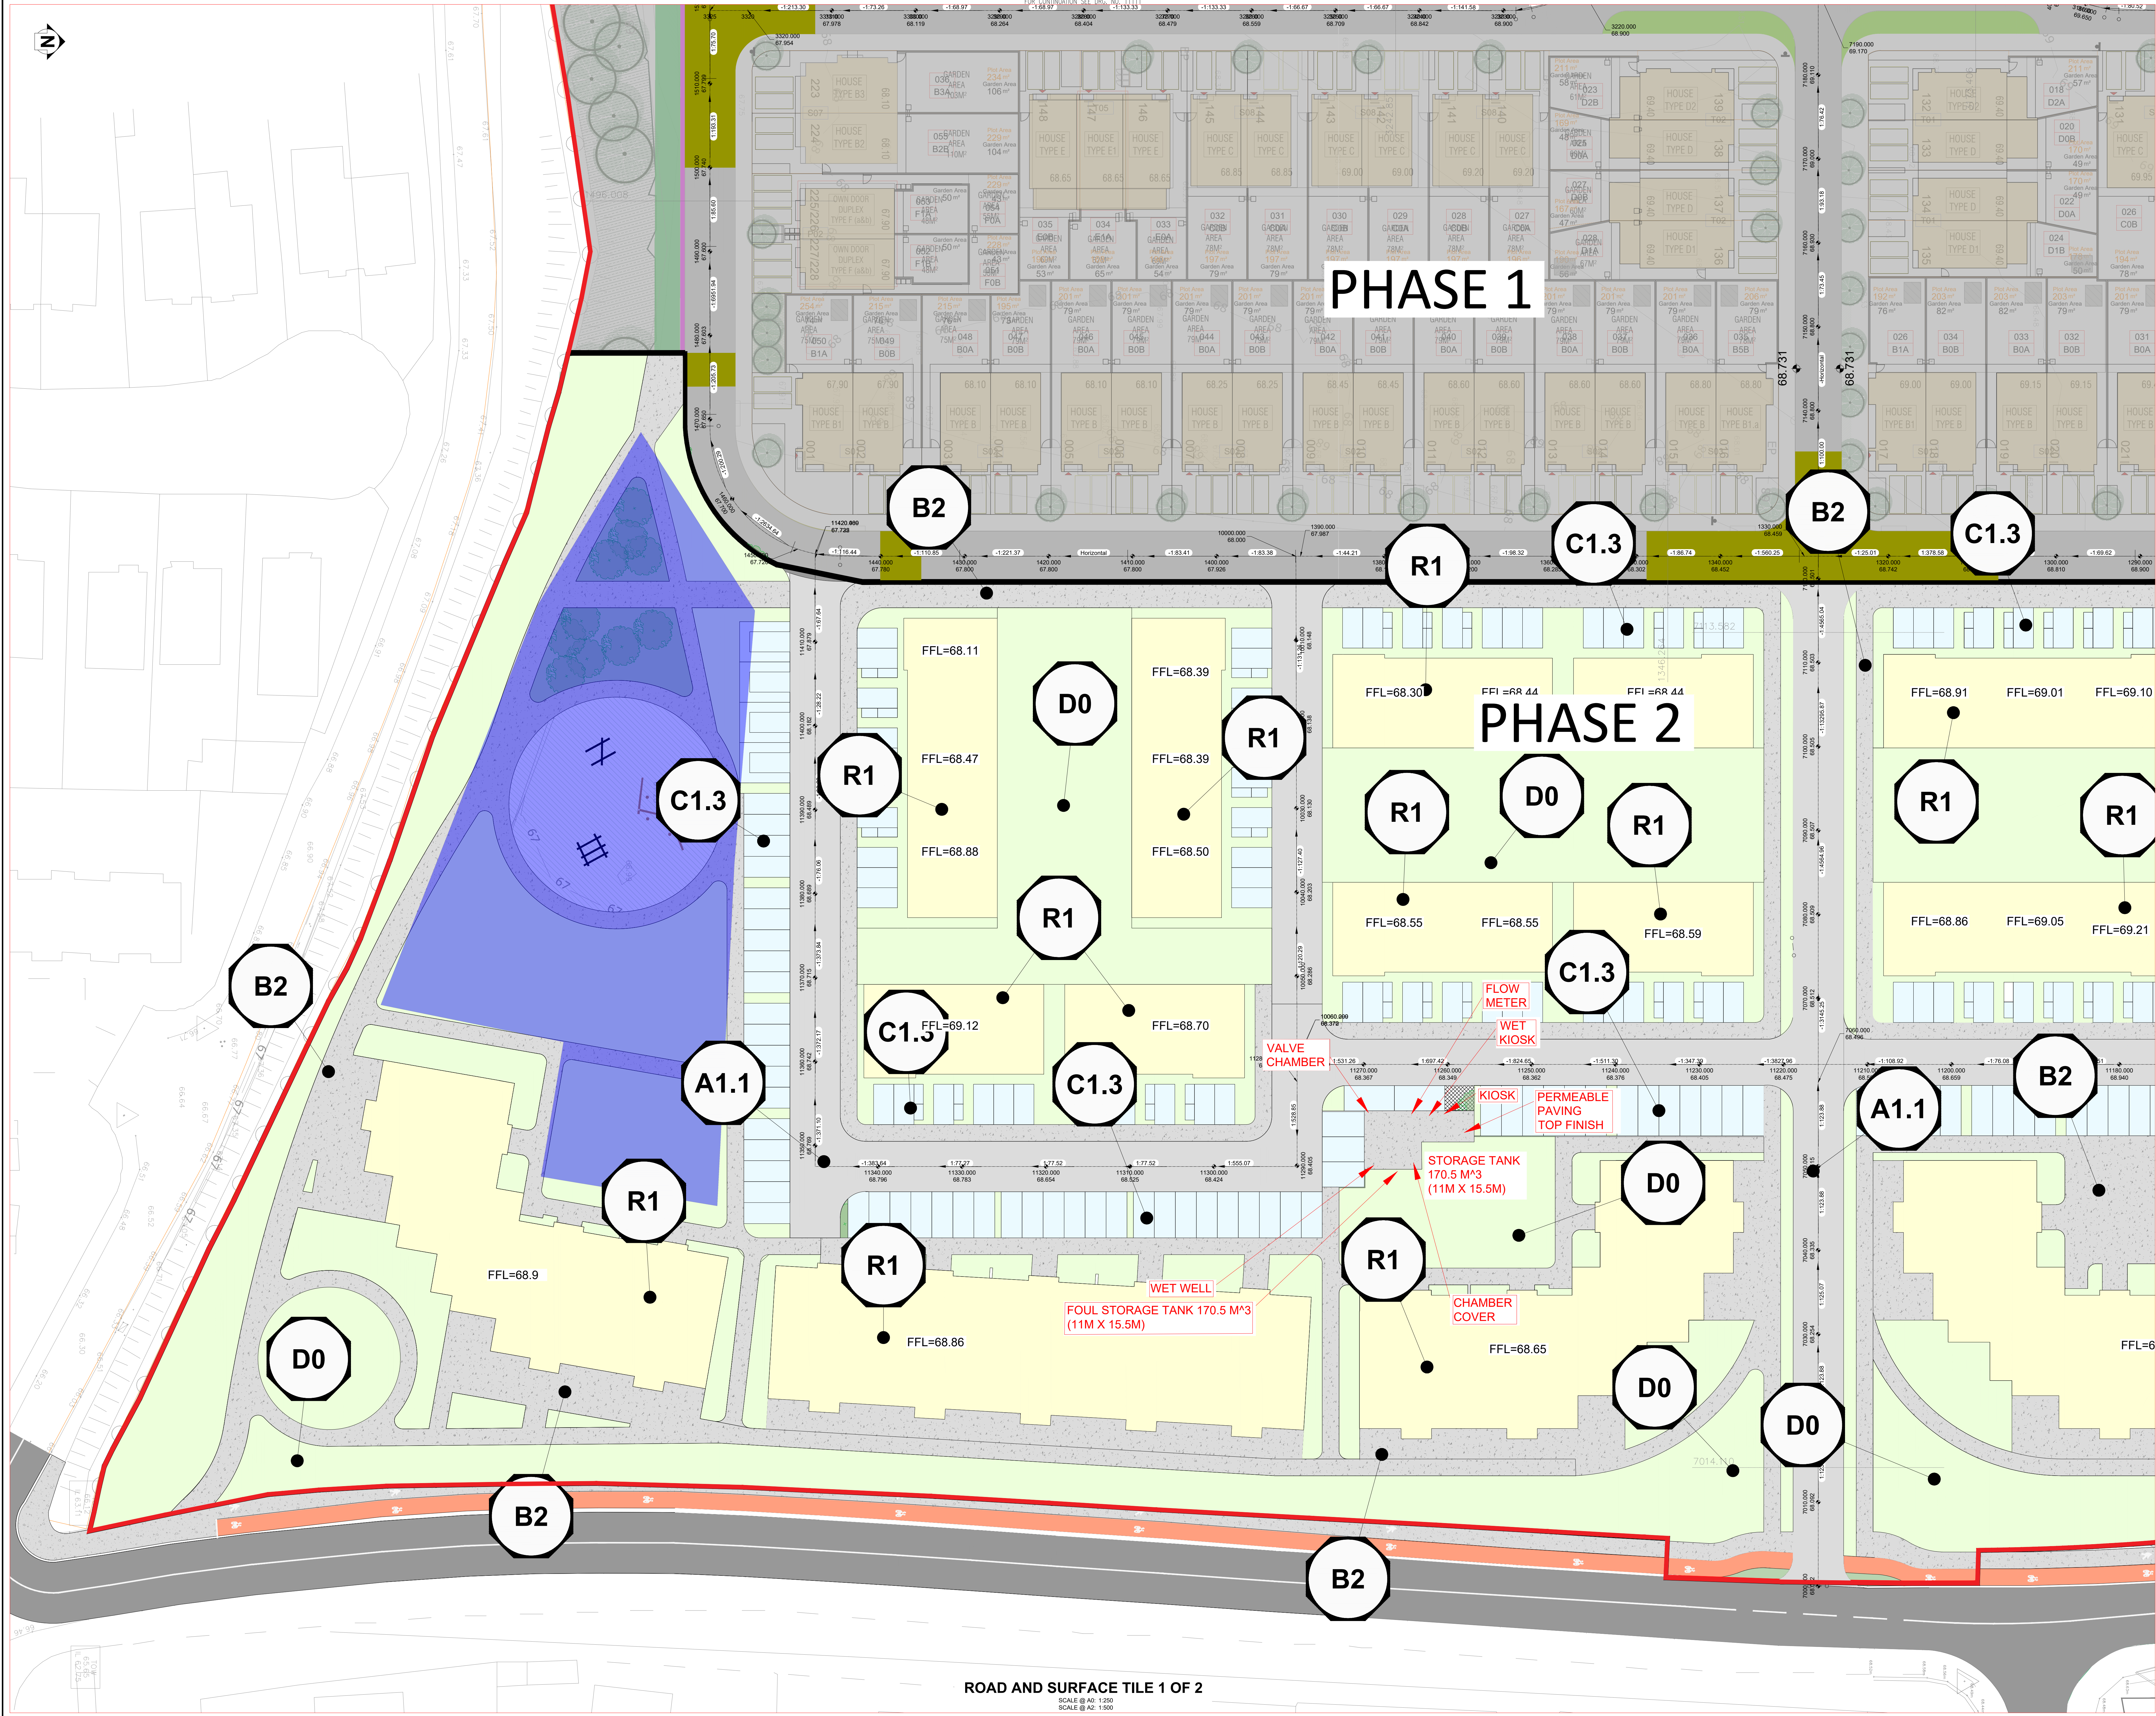

NOTES

- THIS DRAWING IS TO BE READ IN CONJUNCTION WITH ALL ENGINEERS & ARCHITECTS DRAWINGS. FIGURED DIMENSIONS ONLY (NOT IN ANY) TO BE USED. WHERE A CONFLICT OF INFORMATION EXISTS OR IF IN ANY DOUBT - ASK.
- CONSULTANTS TO BE INFORMED IMMEDIATELY OF ANY DISCREPANCIES BEFORE WORK PROCEEDS.

KEYPLAN

SCALE @ A2: 1:5000
SCALE @ A2: 1:10000

ROAD AND SURFACE TILE 1 OF 2

SCALE @ A2: 1:500

PLT	08.08.25	ISSUED FOR PLANNING	PL	PL1
ISSUE	DATE	DESCRIPTION	DRG	P.E.
DRAWING STAGE		PLANNING		
BM BARRETT MANN Consulting Engineers, Civil, Structural, Project Management & more 12 Mill Street, London SE1 3AY, United Kingdom Tel: (0044) (0)20 5413 2722				
ACEI The Institution of Structural Engineers The Institution of Structural Engineers 12 Mill Street, London SE1 3AY, United Kingdom Tel: (0044) (0)20 5413 2722				
CLIENT: SEATTLE CONSTRUCTION LTD.				
PROJECT TITLE: KILMOGHAN WOODS, CELBRIDGE, CO KILDARE		BM PROJECT NO: 24.283		
MODEL REFERENCE		MODEL REV: 0		
DRAWING TITLE: ROAD AND SURFACE TILE 1 OF 2		SUITABILITY: 80		
DRAWING NO: KWW-BMD-00-XX-DR-C-13301		ISSUE: PL1		