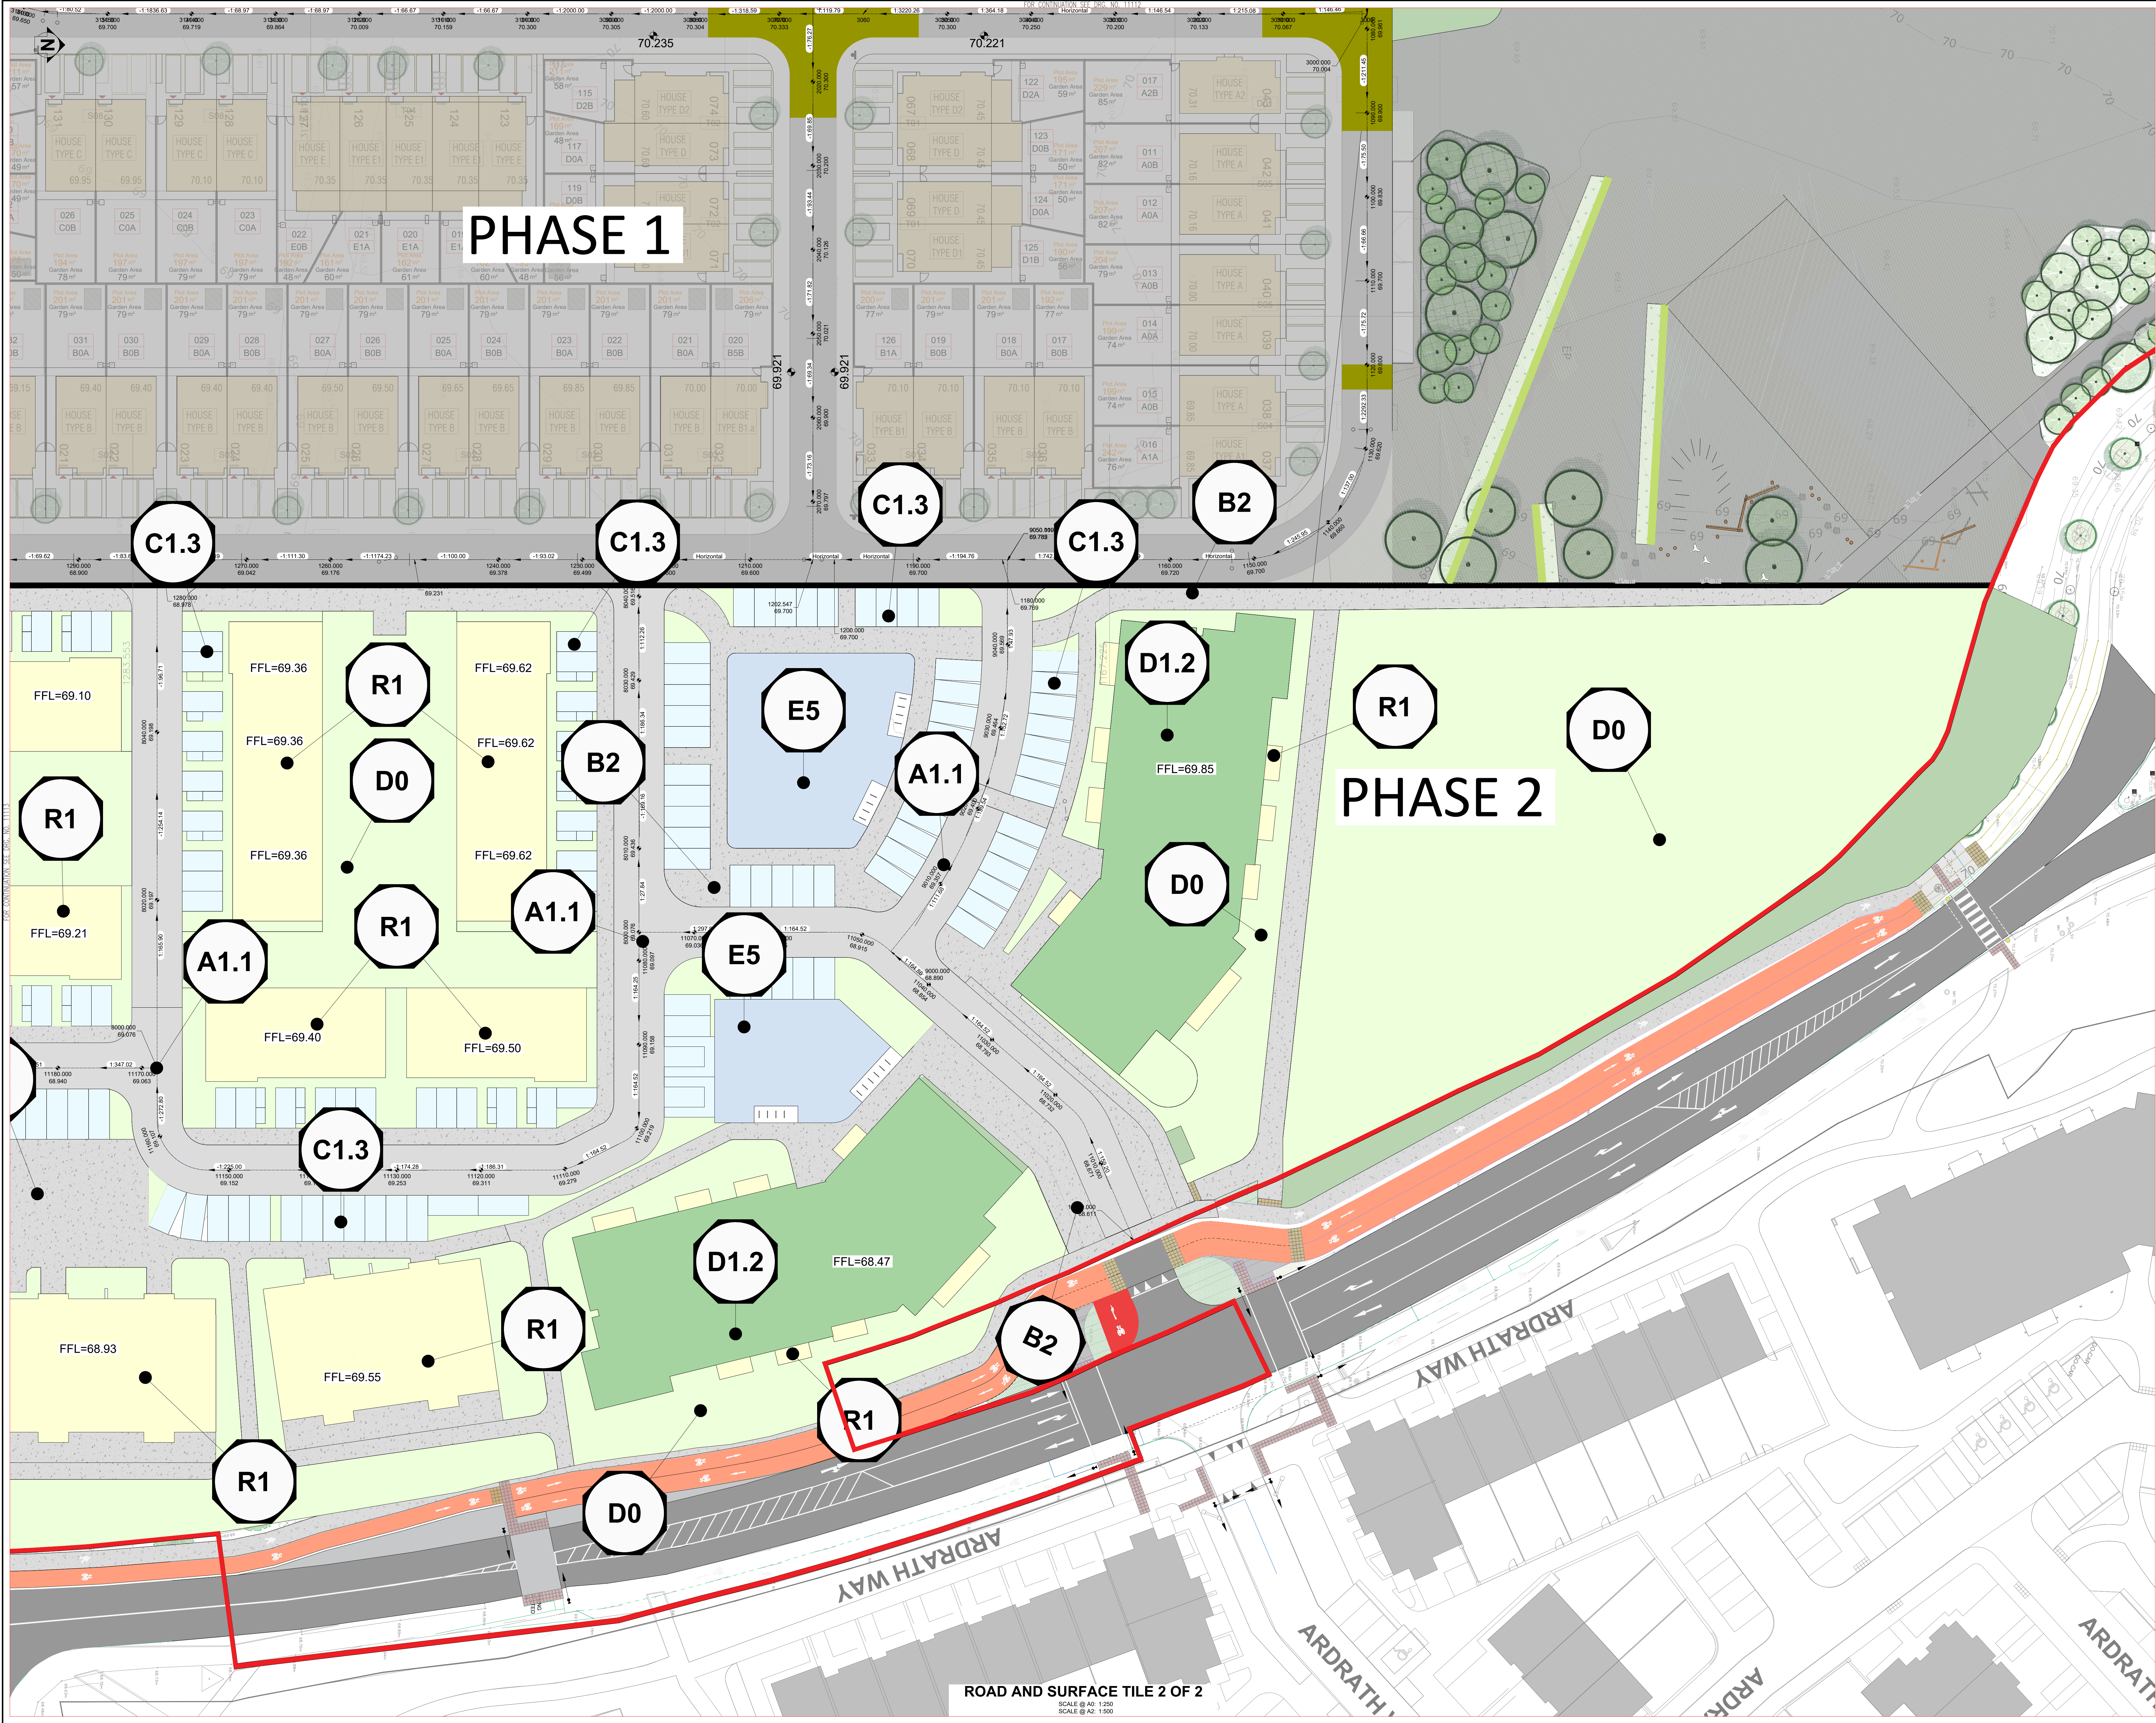


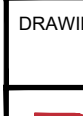
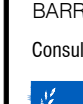


NOTES

1. THIS DRAWING IS TO BE READ IN CONJUNCTION WITH ALL ENGINEERS & ARCHITECTS DRAWINGS FIGURED DIMENSIONS ONLY (NOT SCALING) TO BE USED. WHERE A CONFLICT OF INFORMATION EXISTS OR IF IN ANY DOUBT - ASK.

2. CONSULTANTS TO BE INFORMED IMMEDIATELY OF ANY DISCREPANCIES BEFORE WORK PROCEEDS.

KEYPLAN
SCALE @ A2: 1:5000
SCALE @ A2: 1:10000

PL1	08.08.25	ISSUED FOR PLANNING	PL	PL1
ISSUE	DATE	DESCRIPTION	DRG	P.E.
DRAWING STAGE		PLANNING		
 BARRETT MAHONY Consulting Engineers  The Institution of Structural Engineers  ACEI The Institution of Civil Engineers  SEATTLE CONSTRUCTION LTD.		Quiba office: Sandwich House, 55-56 Lower Sandwell Street, Dublin 2, Ireland Tel: (01) 677 3200 Fax: (01) 677 3164 London office: 12 Mill Street, London SE14 1UD, United Kingdom Tel: (0204) 461 5412 Email: bmce@bmce.ie Web: www.bmce.ie		
CLIENT		SEATTLE CONSTRUCTION LTD.		
PROJECT TITLE		BM PROJECT No: 24.283		
KILWOGHAN WOODS, CELBRIDGE, CO KILDARE				
MODEL REFERENCE		MODEL REV: 0 SUBMITTAL: 80		
DRAWING TITLE		ROAD AND SURFACE TILE 2 OF 2		
DRAWING No:		ISSUE		
KWW-BMD-00-XX-DR-C-13302		PL1		