


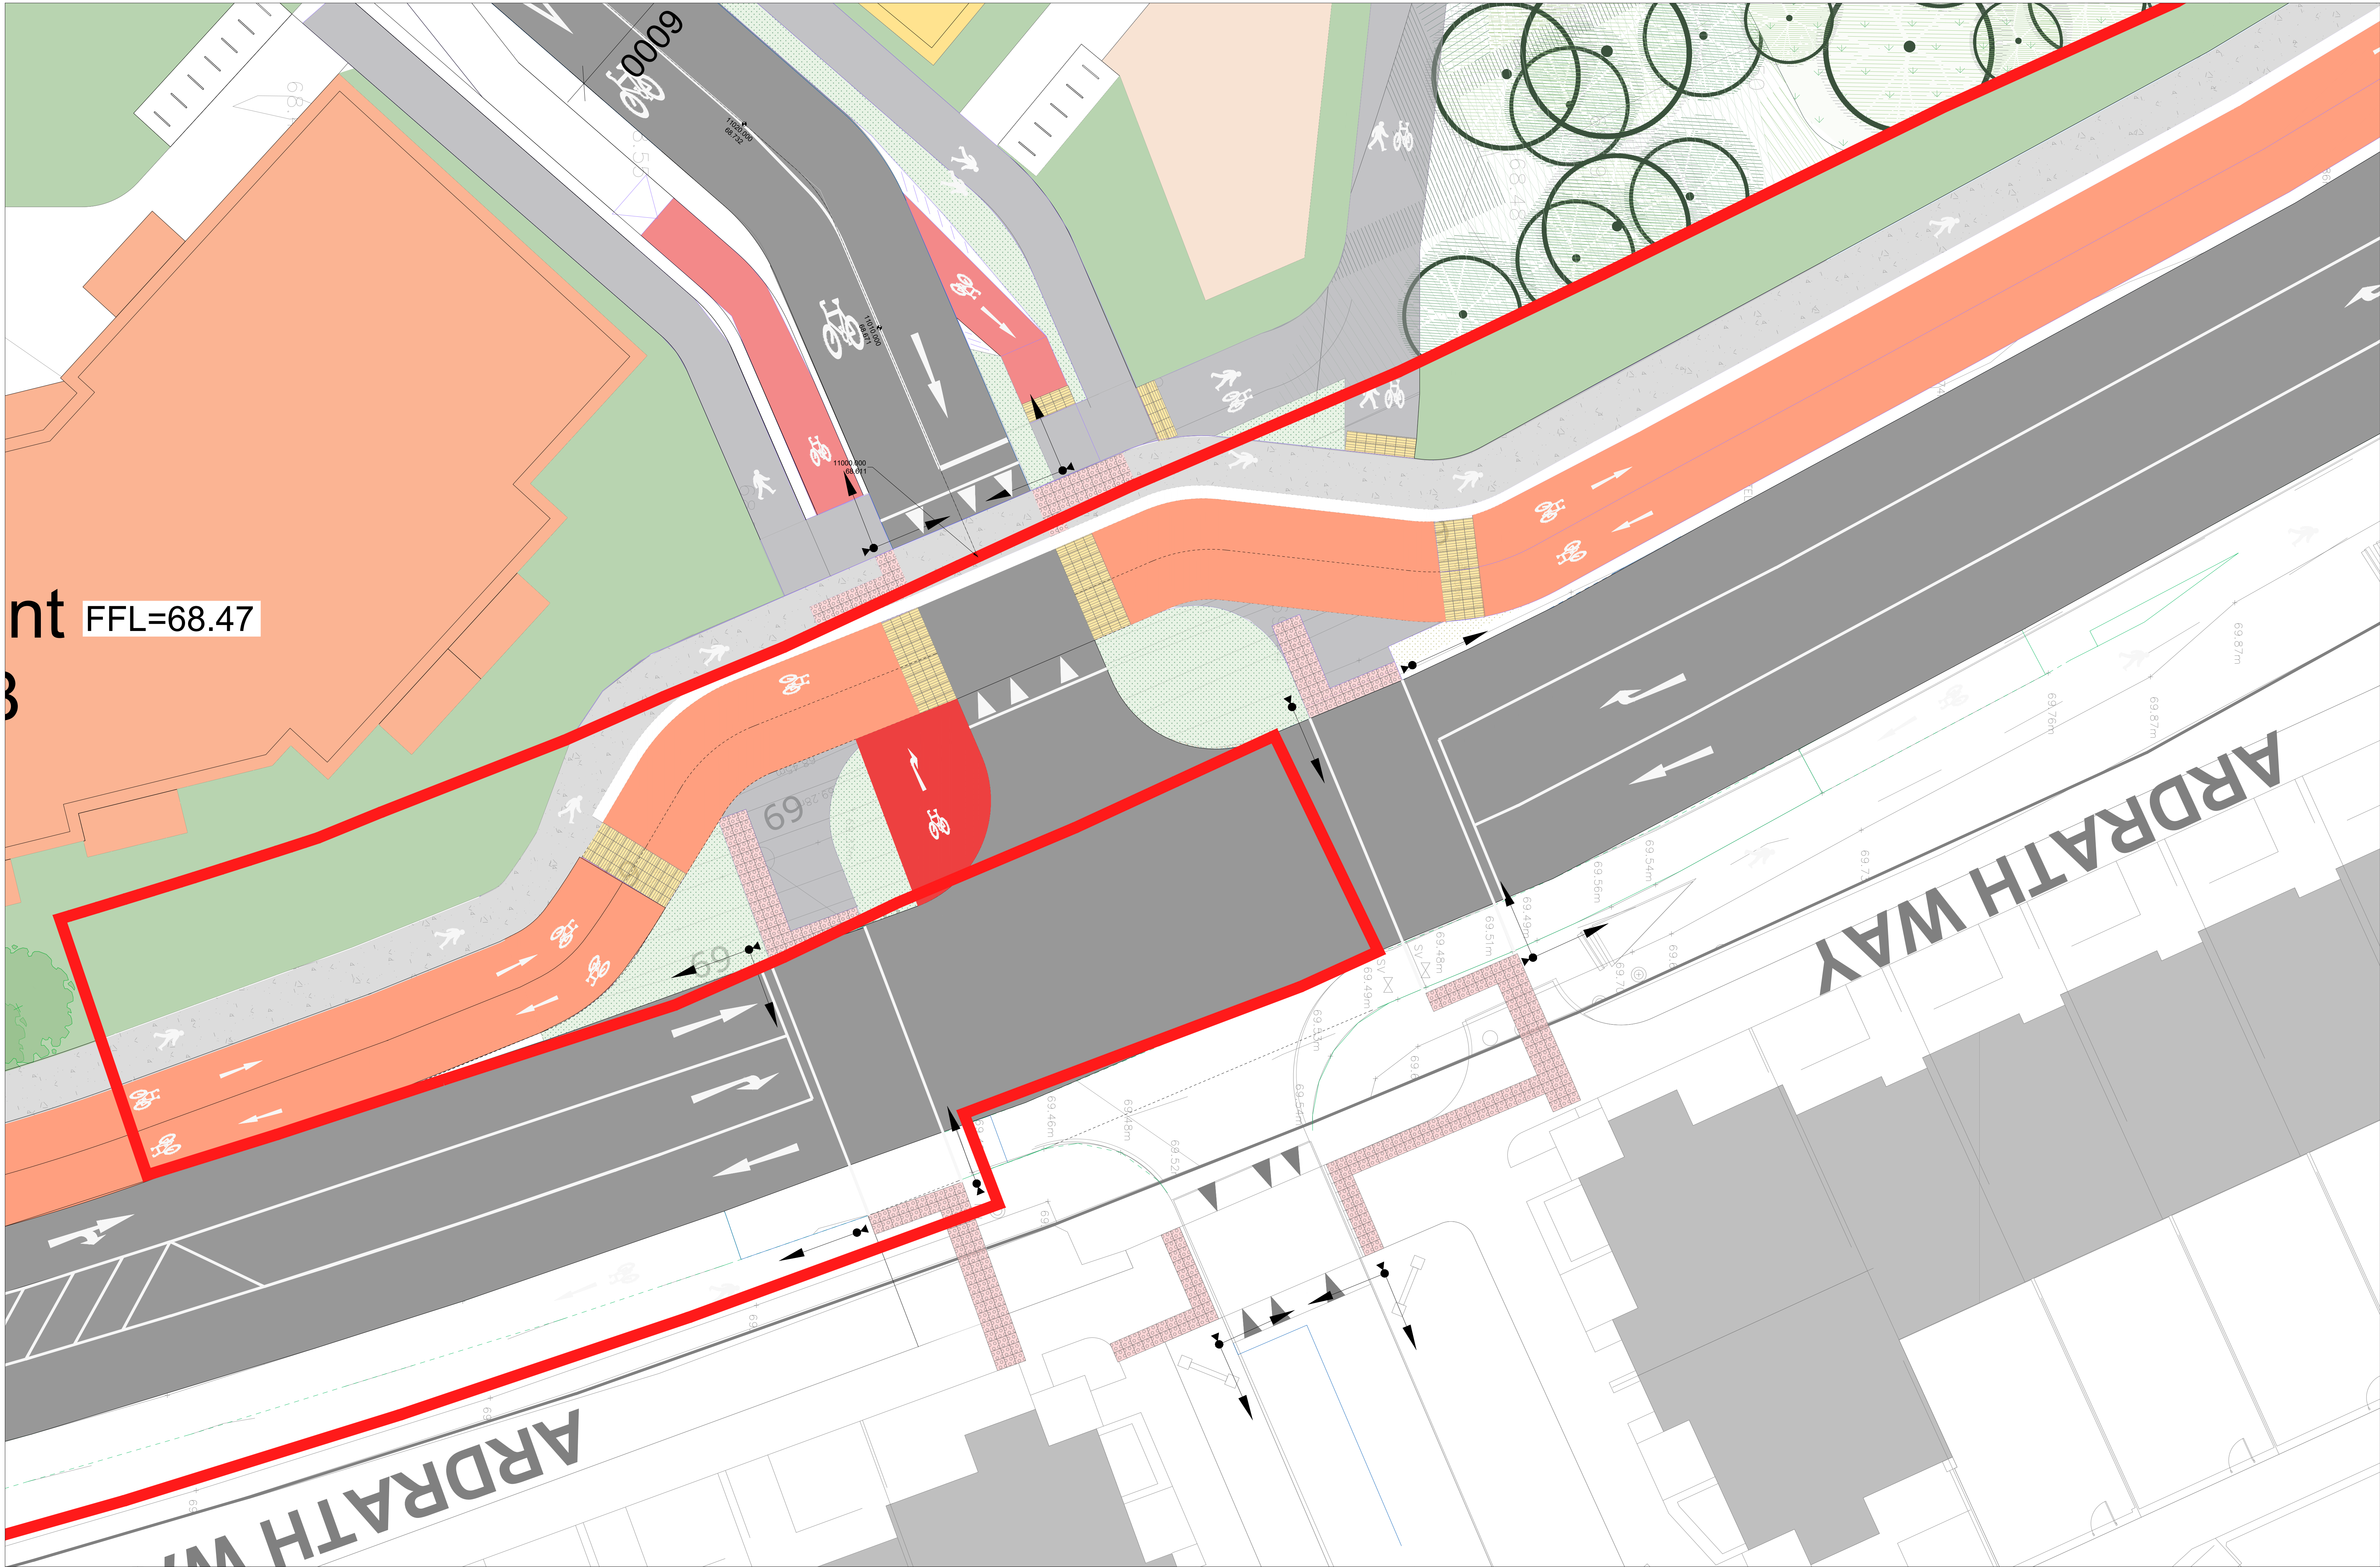

DETAIL FOR JUNCTION 3
SCALE @ A2: 1:100
SCALE @ A3: 1:200

NOTES

- THIS DRAWING IS TO BE READ IN CONJUNCTION WITH ALL ENGINEERS & ARCHITECTS DRAWINGS FIGURED DIMENSIONS ONLY (NOT SCALING) TO BE USED. WHERE A CONFLICT OF INFORMATION EXISTS OR IF IN ANY DOUBT - ASK.
- CONSULTANTS TO BE INFORMED IMMEDIATELY OF ANY DISCREPANCIES BEFORE WORK PROCEEDS.

LEGEND

	PEDESTRIAN WALKWAY
	BIKE / CYCLE PATH
	ASPHALT
	TACTILE PAVING
	SITE BOUNDARY

PLT	08.08.25	ISSUED FOR PLANNING	ISSUED FOR PLANNING
ISSUE	DATE	DESCRIPTION	DRG. / P.E. / 2025

PLANNING

BM
DUBLIN OFFICE:
Sandwell House, 32-34 Lower Sandwell Street, Dublin 2, Ireland.
Tel: (01) 877 2000 Fax: (01) 877 3164
LONDON OFFICE:
12 Mill Street, London SE1 3AY, United Kingdom
Tel: (0044) (0)4 5413 2722

BAIRRETT MAHONY
Consulting Engineers, Civil, Structural, Project Management, E-mail: bmao@bt.com Web: www.bmao.ie

The Institution of Structural Engineers
ACEI
The Association of Consulting Engineers

CLIENT
SEATTLE CONSTRUCTION LTD.

PROJECT TITLE KILWOGHAN WOODS, CELBRIDGE, CO KILDARE	BM PROJECT No. 24.283
MODEL REFERENCE -	MODEL REV. 0
	SUBMITTAL 80

DRAWING TITLE
ROADS AND SURFACE LAYOUT PLAN -
DETAIL FOR JUNCTION 3

DRAWING No. KWW-BMD-00-XX-DR-C-13372	2025 PL1
---	-------------