





1. THIS DRAWING IS TO BE READ IN CONJUNCTION WITH ALL ENGINEERS & ARCHITECT'S DRAWINGS FIGURED DIMENSIONS ONLY (NOT SCALING) TO BE USED. WHERE A CONFLICT OF INFORMATION EXISTS OR IF IN ANY DOUBT - ASK.
2. CONSULTANTS TO BE INFORMED IMMEDIATELY OF ANY DISCREPANCIES BEFORE WORK PROCEEDS.

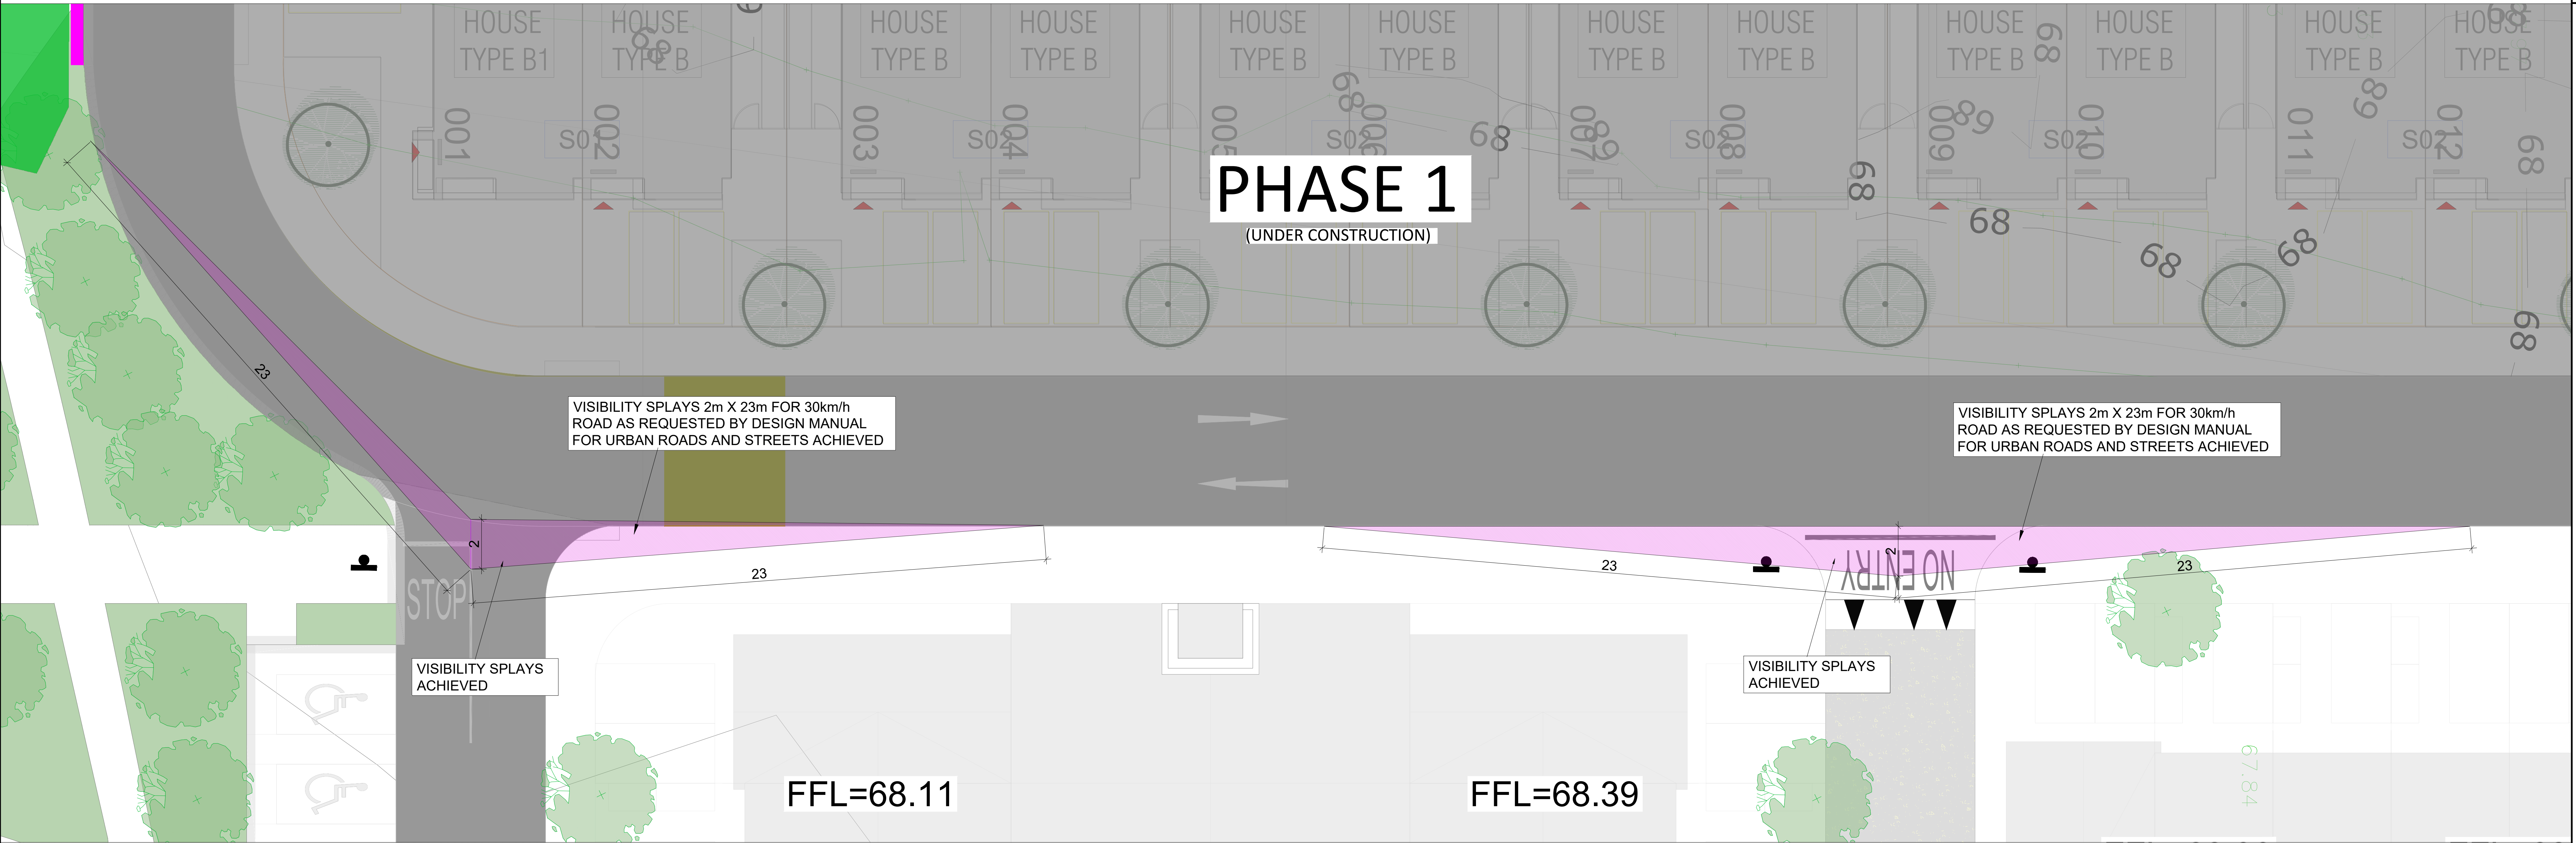

DETAIL A
SCALE  A0: 1:100
SCALE A2: 1:200

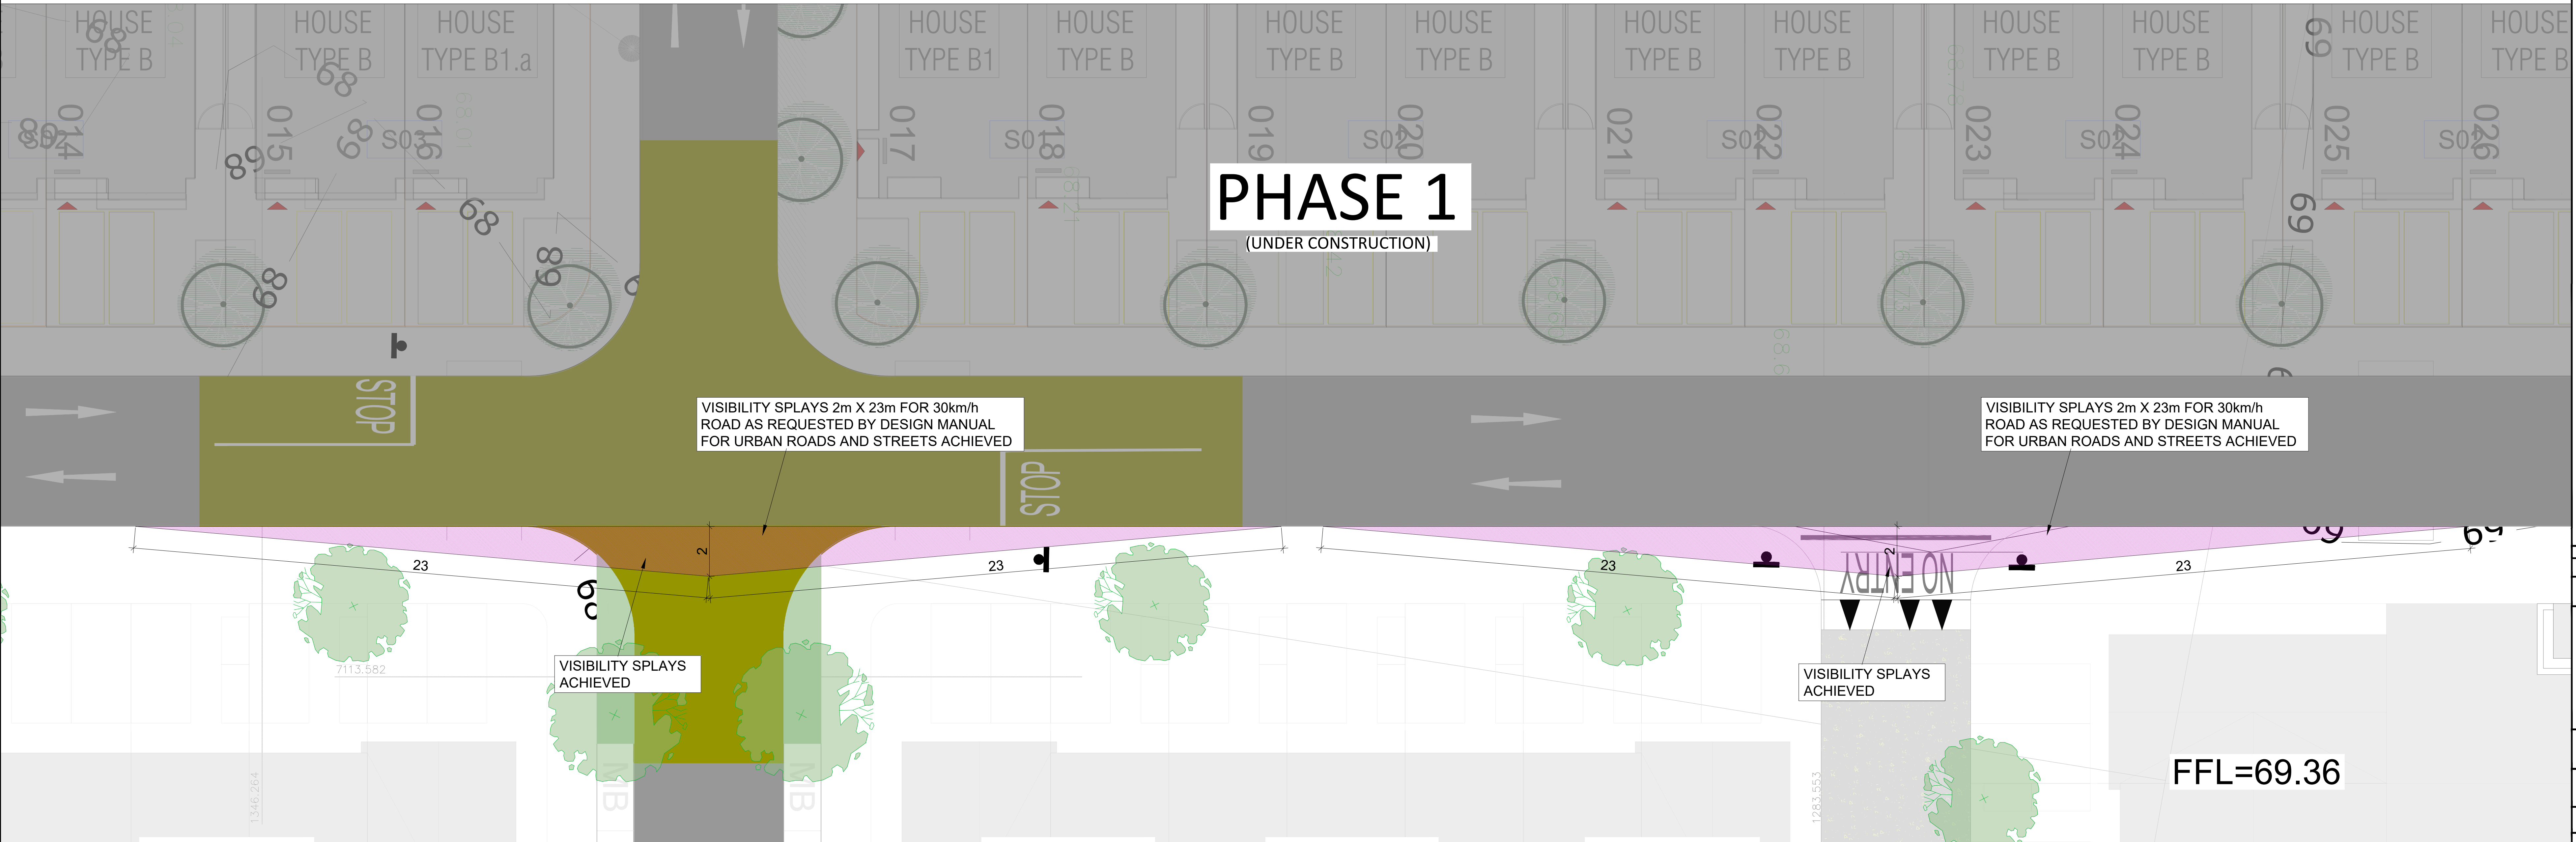

DETAIL B
SCALE A0: 1:100
SCALE A2: 1:200

PL	08.08.25	ISSUED FOR PLANNING	MA	CF
ISSUE	DATE	DESCRIPTION	MA	CF
DRAWING STAGE		PLANNING		
 Quicks Office Southlake House, 52-54 Lower Saddle Street, Dublin 2, Ireland. Tel: (01) 677 3200 Fax: (01) 677 3164 12 Mill Street, London SE1 2WJ, United Kingdom Tel: (0204) 481 5413 2722 Strategic Project Management E-mail: bm@bmcc.ie Web: www.bmcc.ie		 ACEI Association of Construction Engineering Institutes		
CLIENT SEATTLE CONSTRUCTION LTD.				
PROJECT TITLE KILWONGH COO WILDARE CLIFBURGE, CO KILDARE		BM PROJECT No. 24.283		
MODEL REFERENCE		MODEL REF 0 SUFARI		
VISIBILITY PLAYS AND SIGHTLINES - SHEET 1				
DRAWING No. KWW-BMD-00-XX-DR-C-13610				
				ISSUE PL