


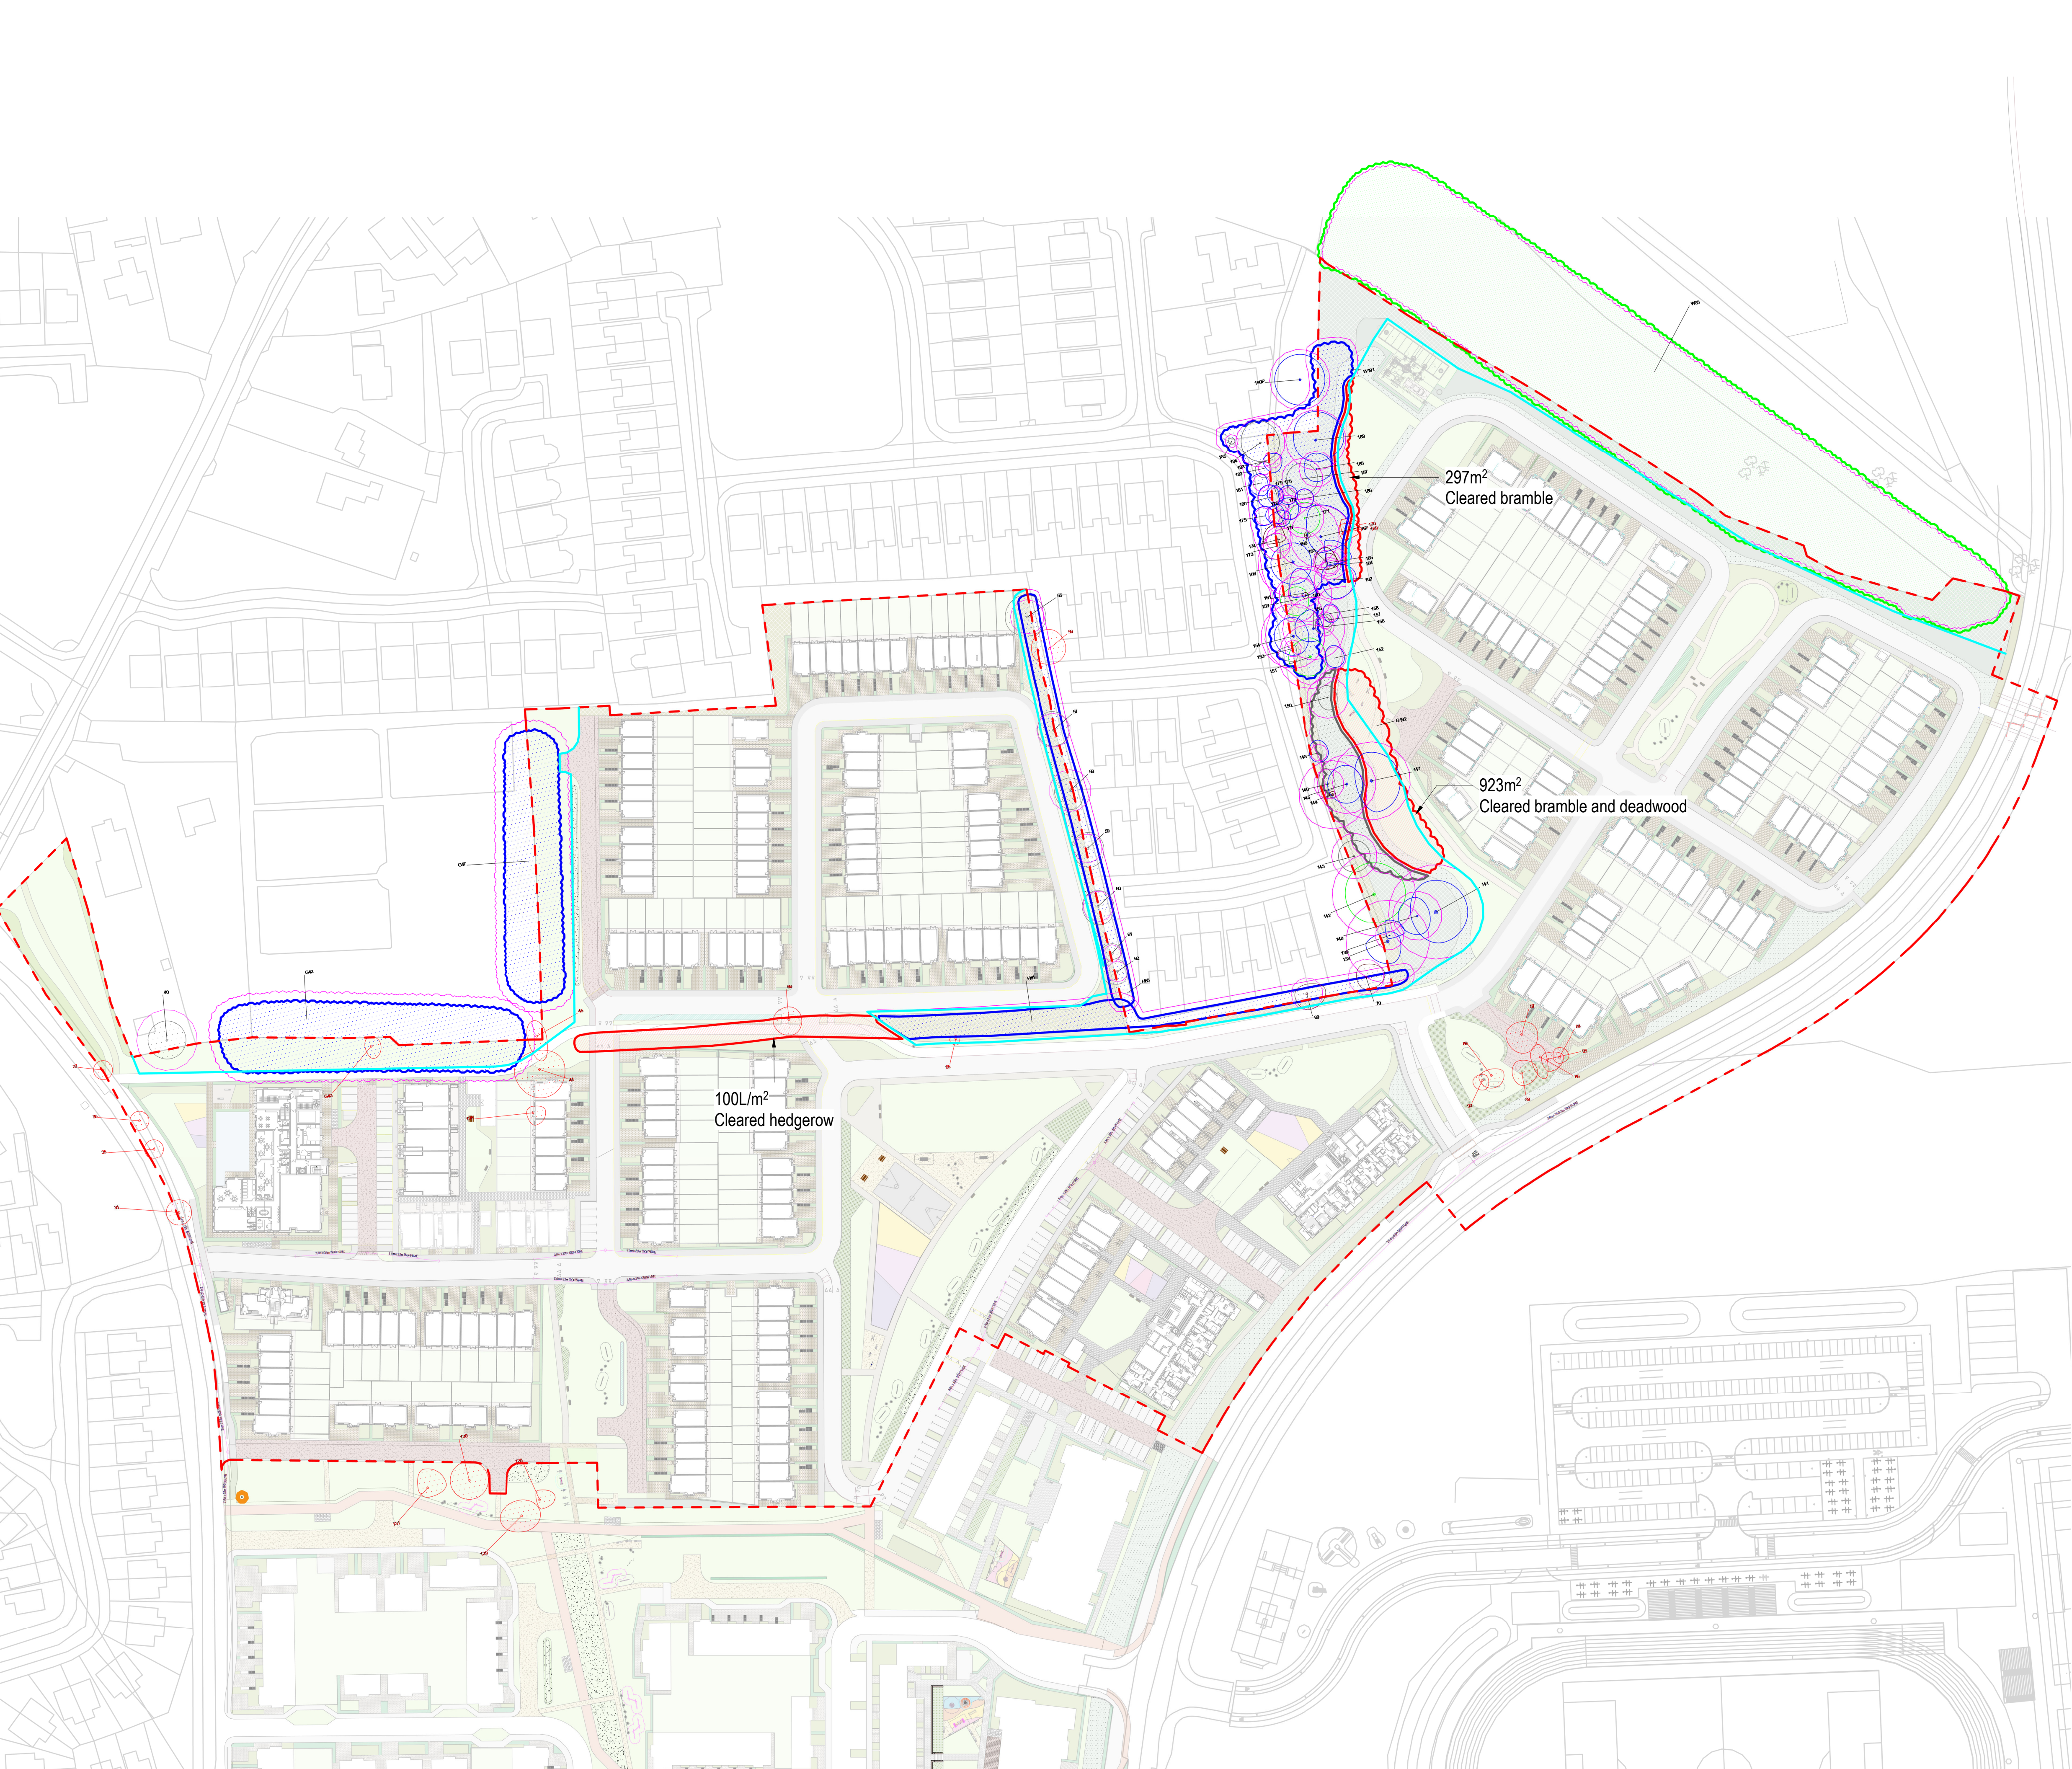


LEGEND

TREES RETAINED

- Existing Trees
Category A
- Existing Trees
Category B
- Existing Trees
Category C
- Existing Tree Groups & Hedgerows
Category A
- Existing Tree Groups & Hedgerows
Category B
- Existing Tree Groups & Hedgerows
Category B
- Root protection areas
(existing hedges /trees retained)
- No Dig Vegetation Protection
Alignment is indicative.
Final alignment to be confirmed with Landscape Architect and Arborist on-site.
Where no-dig fence line encroaches the root protection areas, minimal-impact excavation is required and is to be specified by Arborist.

VEGETATION REMOVED

- Existing Trees Removed
- Existing Tree Groups & Hedgerows Removed
- Phase 3 Core Area

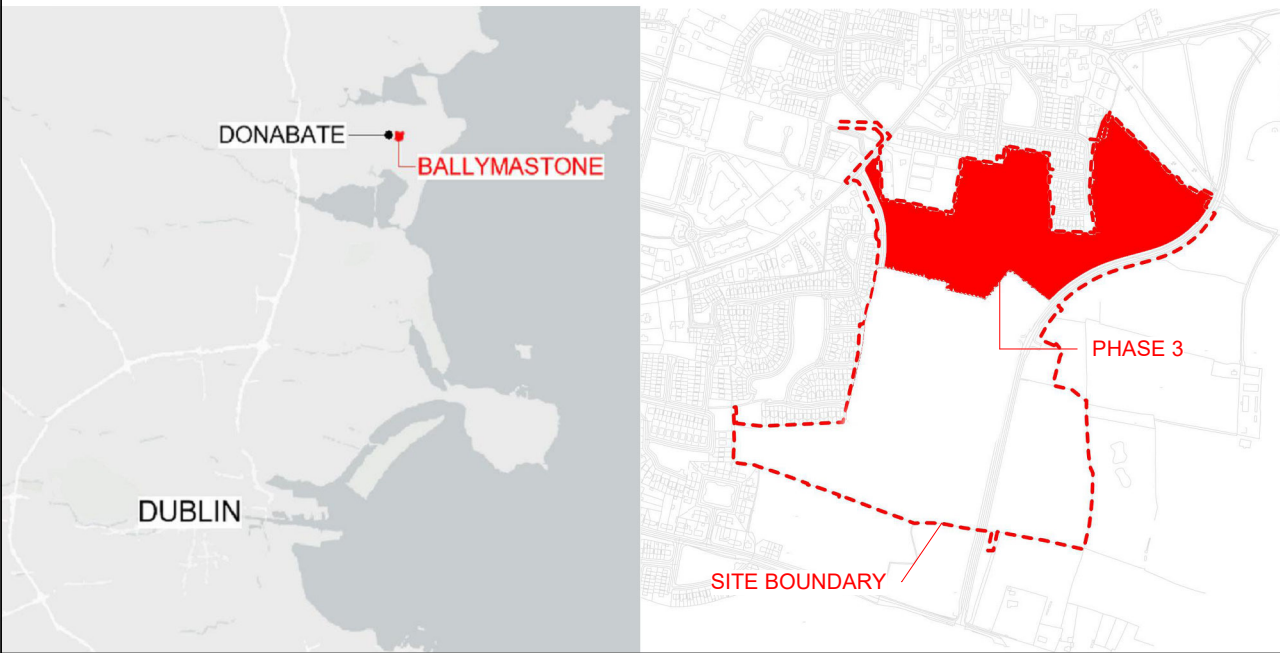

A	28/05/26	FURTHER INFORMATION
REV	DATE	COMMENTS

FOR PLANNING - FURTHER INFORMATION

CUNNANE STRATTON REYNOLDS
LANDPLANNING & DESIGN

GAINSBORO HOUSE,
24 SUFFOLK STREET, DUBLIN 2
TEL 01 661 0419 FAX 01 661 0431
EMAIL info@csrlandplan.ie



PROJECT:	DATE:	MAY 2025
RESIDENTIAL DEVELOPMENT, BALLYMASTONE, DONABATE	SCALE:	As indicated @ A1
DRAWING:	DRAWN:	KF
Vegetation Retention and Removal	CHECKED:	TS
	DRAWING NO:	19164-2-3120