


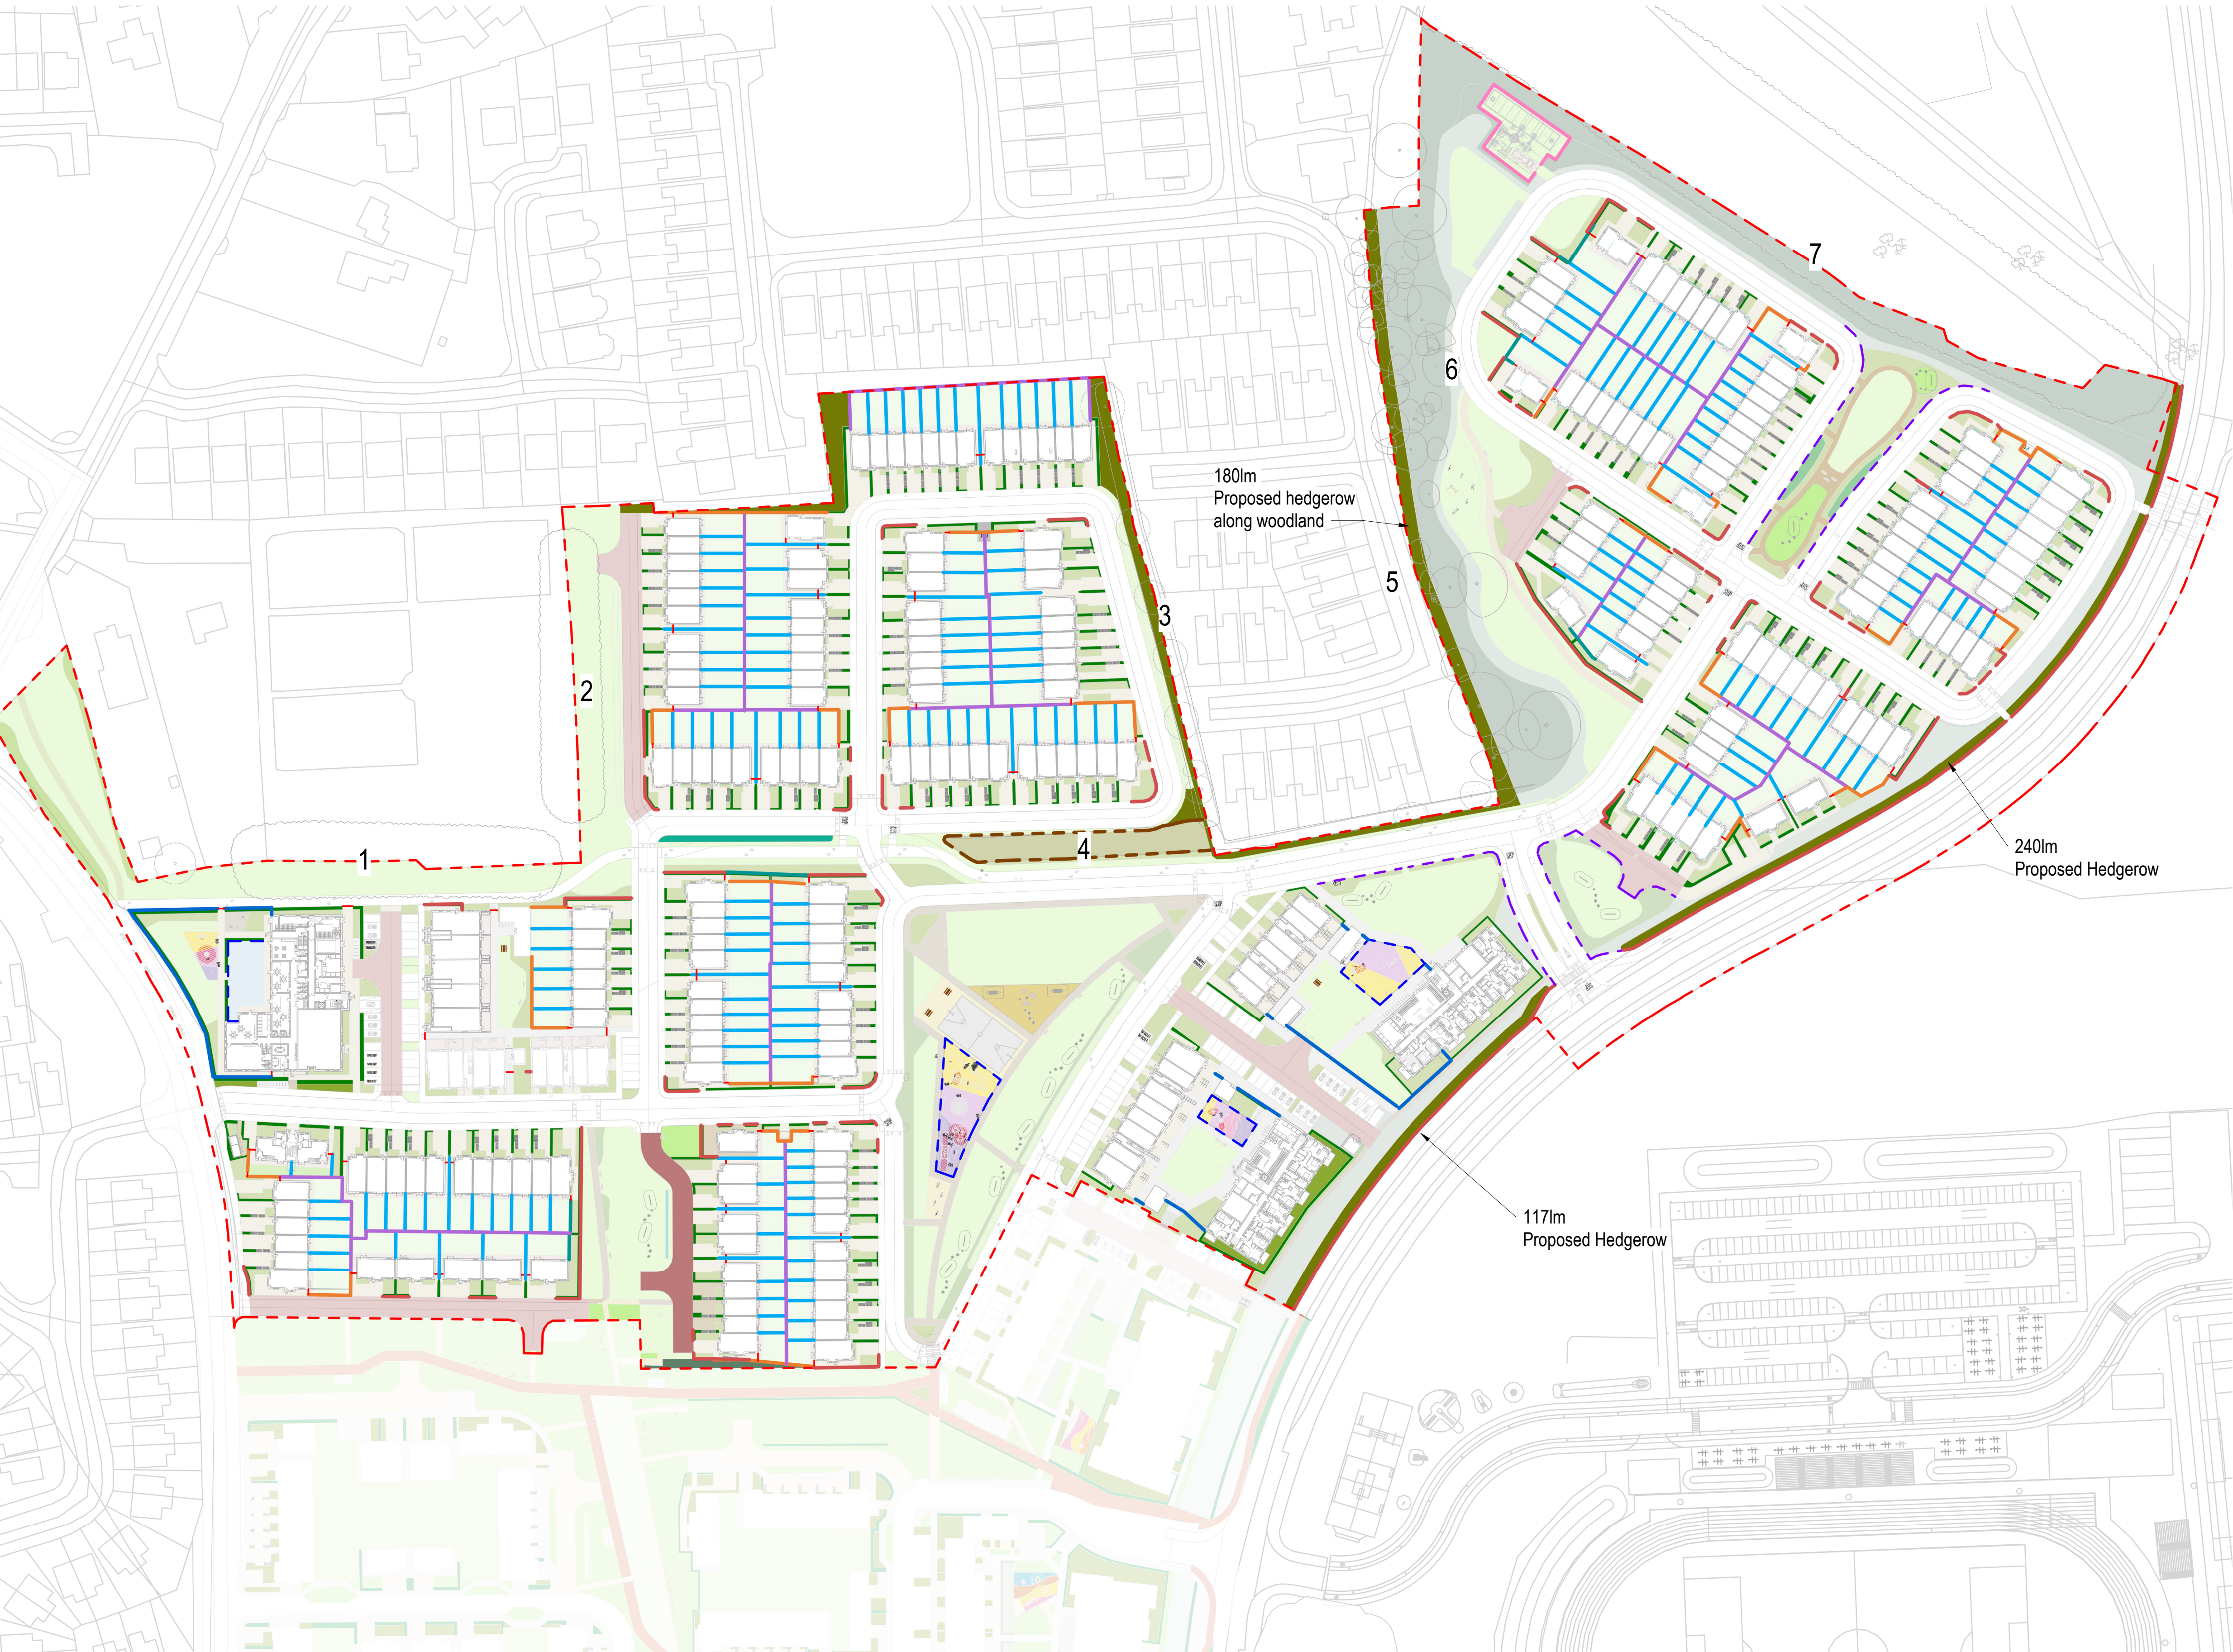

EXISTING VEGETATED BOUNDARIES



LEGEND

- Blockwork wall with Brick Piers 2000m high
- Brickwork wall to Public Open Space 2000m high
- Concrete Block wall with Concrete Capping 2000m high
- Timber Panel and Concrete Post Fence 1800mm high
- Playground Railing - Steel railings with gate
- Knee Rail
- Palisade Fence 2400mm high
- Estate Railing 1100mm high
- Steel Railing 1500mm high
- Timber Post and Wire Fence 1200mm high
- Privacy Hedge
- Proposed Native Hedgerow = 537lm
- Access Gate to Backgardens
- Phase 3 Core Area



Blockwork wall with Brick Piers - Facing public realm



Brickwork wall - Facing public open space



Concrete Block wall with Concrete Capping



Timber Panel and Concrete Post Fence



Playground Railing - Steel railings with gate



Palisade Fence - Security fence for pump station



Estate Railing



Privacy Hedge



Access Gate to Backgardens



Steel Railing - For communal open spaces



Knee Rail



Timber Post and Wire Fence to Existing Hedgerow

A	28/05/26	FURTHER INFORMATION	
REV	DATE		COMMENTS

FOR PLANNING - FURTHER INFORMATION

CUNNANE STRATTON REYNOLDS
LANDPLANNING & DESIGN

GAINSBORO HOUSE,
24 SUFFOLK STREET, DUBLIN 2
TEL 01 661 0419 FAX 01 661 0431
EMAIL info@cslrlandplan.ie



PROJECT:	DATE:	MAY 2025
RESIDENTIAL DEVELOPMENT, BALLYMASTONE, DONABATE	SCALE:	As indicated @ A1
DRAWING:	DRAWN:	KF
Boundary Treatment Plan	CHECKED:	TS
DRAWING NO:	19164-2-3123	