


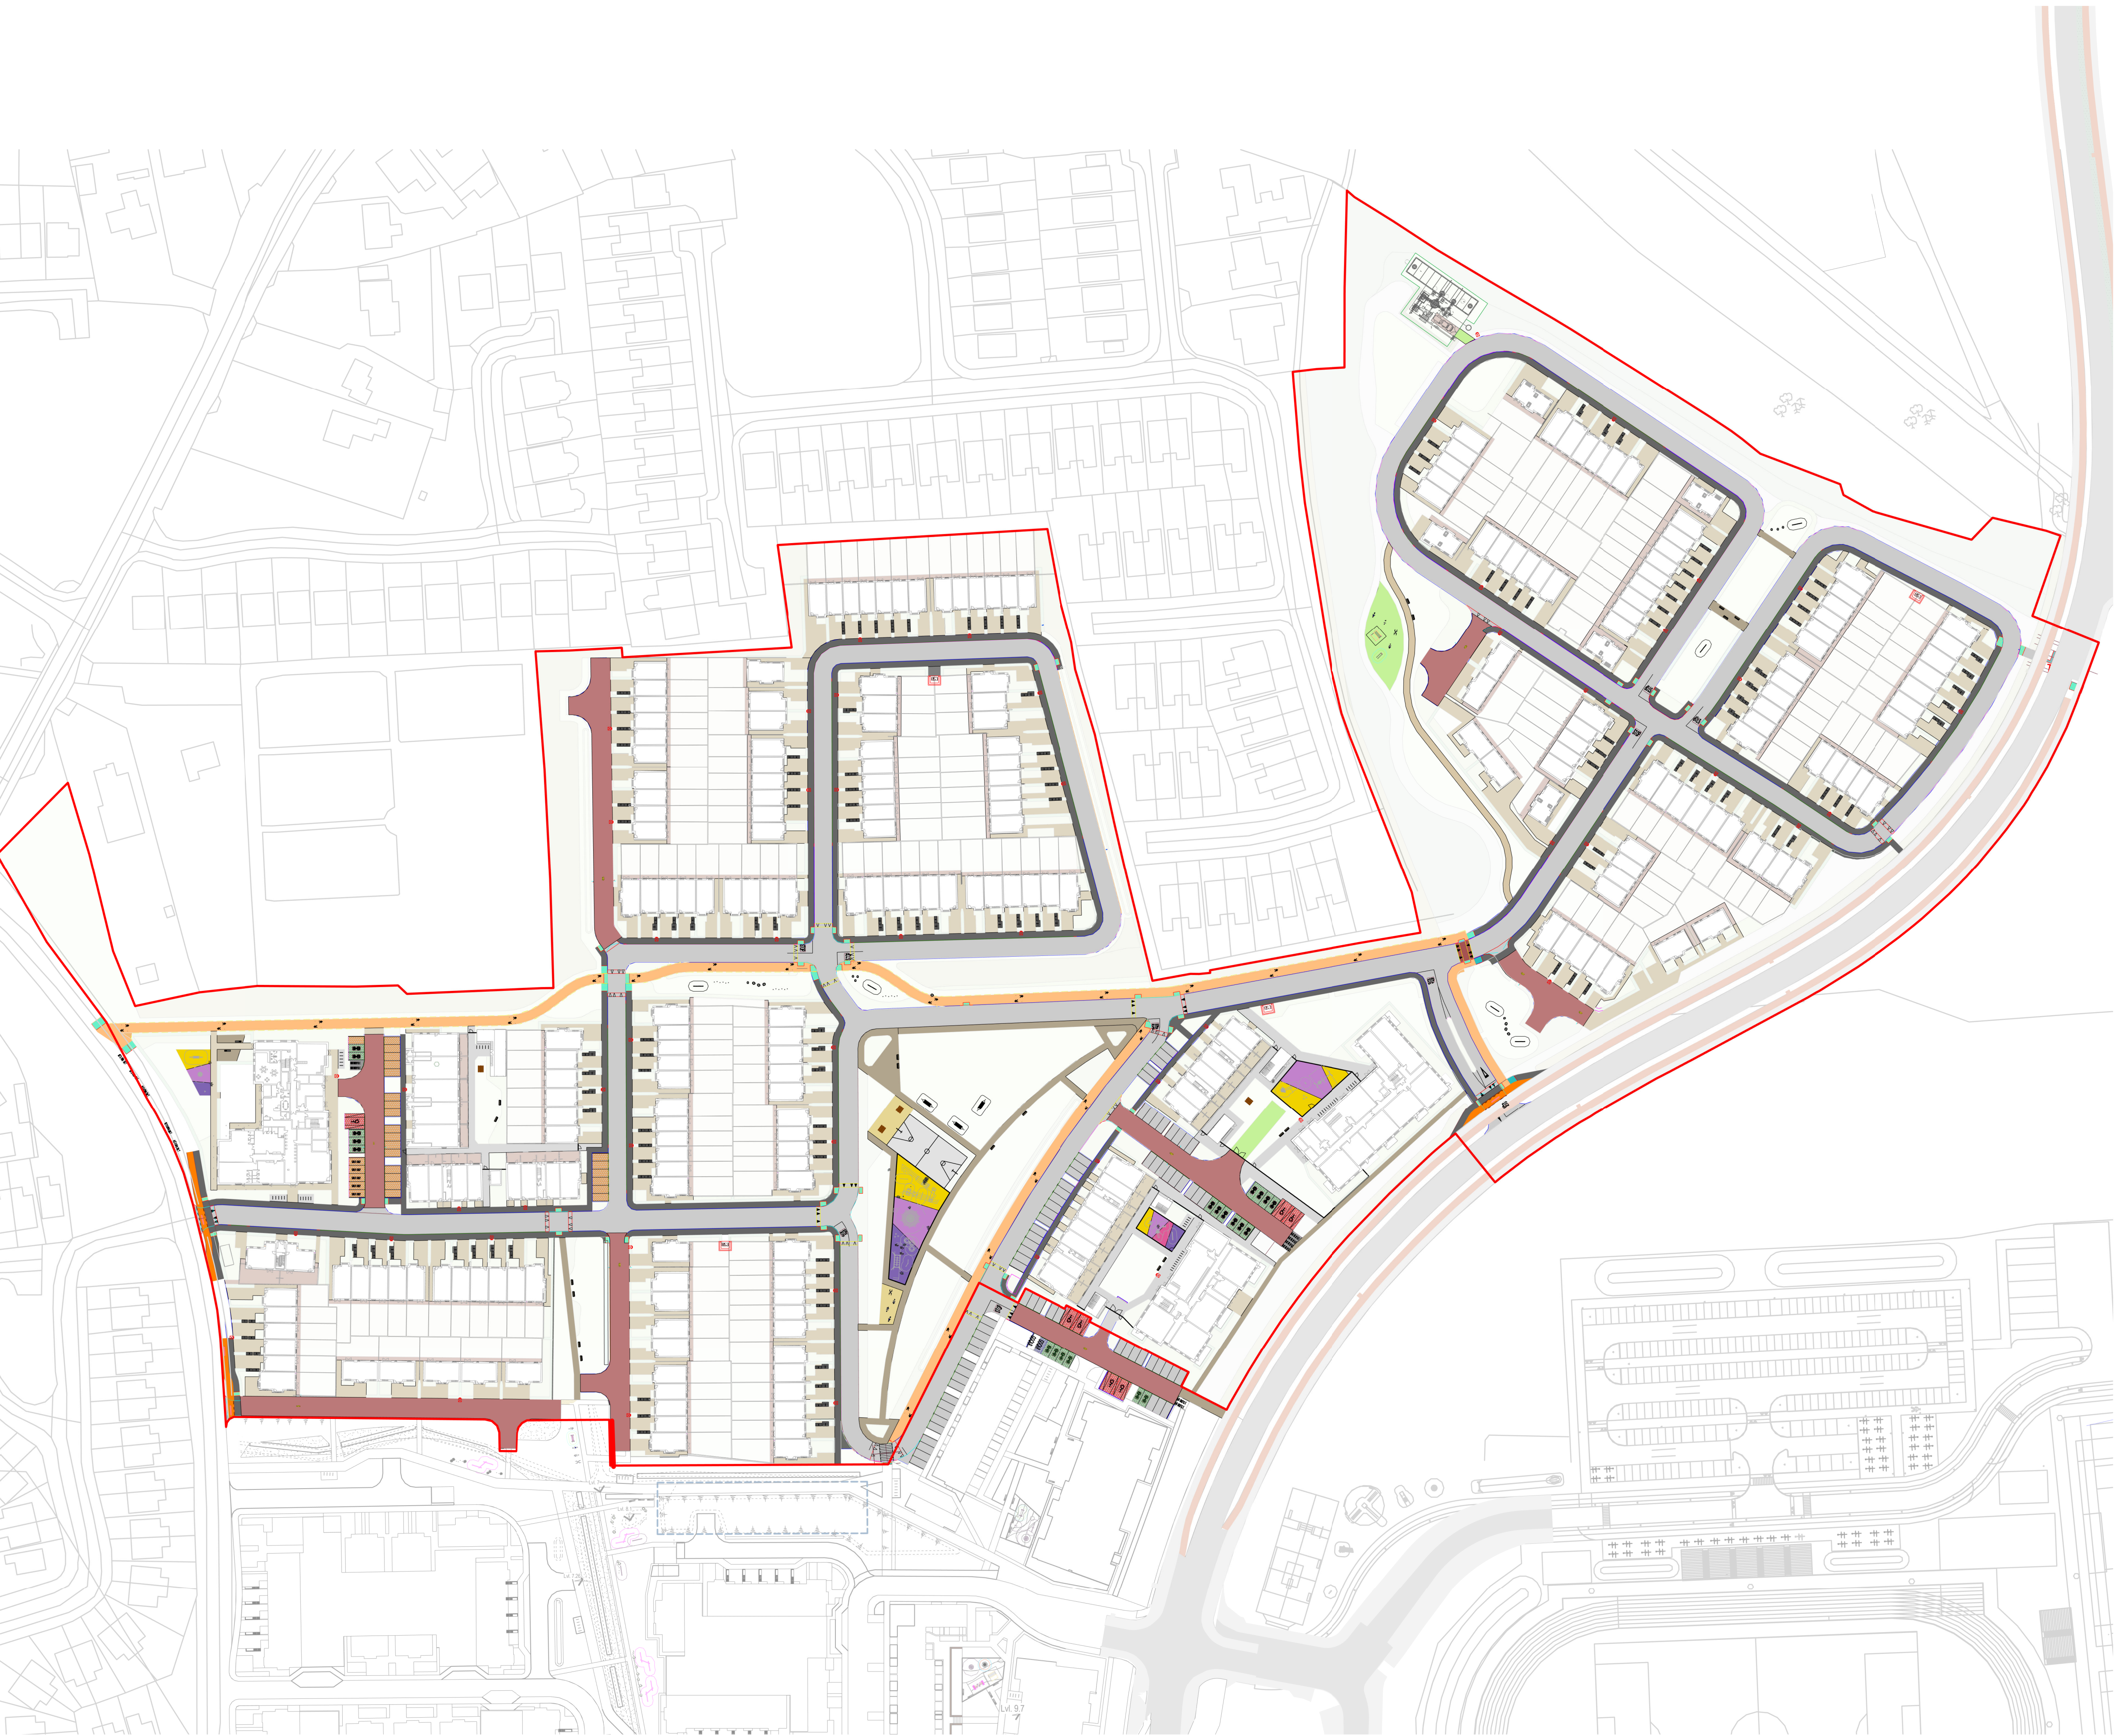

LEGEND

HARD LANDSCAPE

- Permeable PCC Unit Paving
- PCC setts paving
- In-Situ Concrete path to Backgardens
- Buff Tarmac Path
- Cellweb Path
- Play Area/ Safety surface
- Reinforced Grass
- Public footpath - In-situ concrete (refer to Civil engineers drawings)
- Road (refer to Civil engineers drawings)
- Coloured macadam to Homezones (refer to Civil engineers drawings)
- Shared cycle & pedestrian path (refer to Civil engineers drawings)


FURNISHING

- Seating
- Bike stands
- Play equipment
- Outdoor fitness equipment
- Natural play equipment
- Teen Zone Area
- Pedestrian gate & Railing

ENGINEER'S

- Public Lighting
- ESB

Phase 3 Core Area

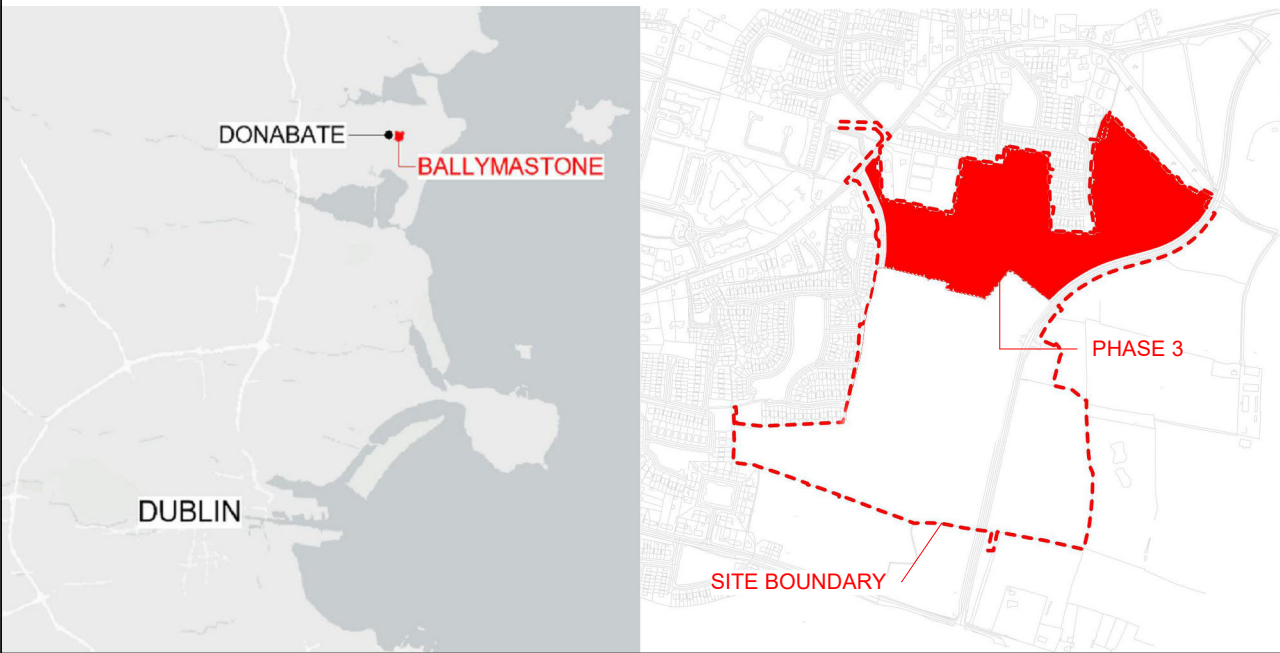

REV	DATE	COMMENTS
-----	------	----------

FOR PLANNING

CUNNANE STRATTON REYNOLDS
LANDPLANNING & DESIGN

GAINSBORO HOUSE,
24 SUFFOLK STREET, DUBLIN 2
TEL 01 661 0419 FAX 01 661 0431
EMAIL info@cslrlandplan.ie



PROJECT:
RESIDENTIAL DEVELOPMENT,
BALLYMASTONE, DONABATE

DRAWING:
Material Strategy

DATE: MAY 2025

SCALE: As indicated @ A1

DRAWN: KF
CHECKED: TS

DRAWING NO: 19164-2-3125