


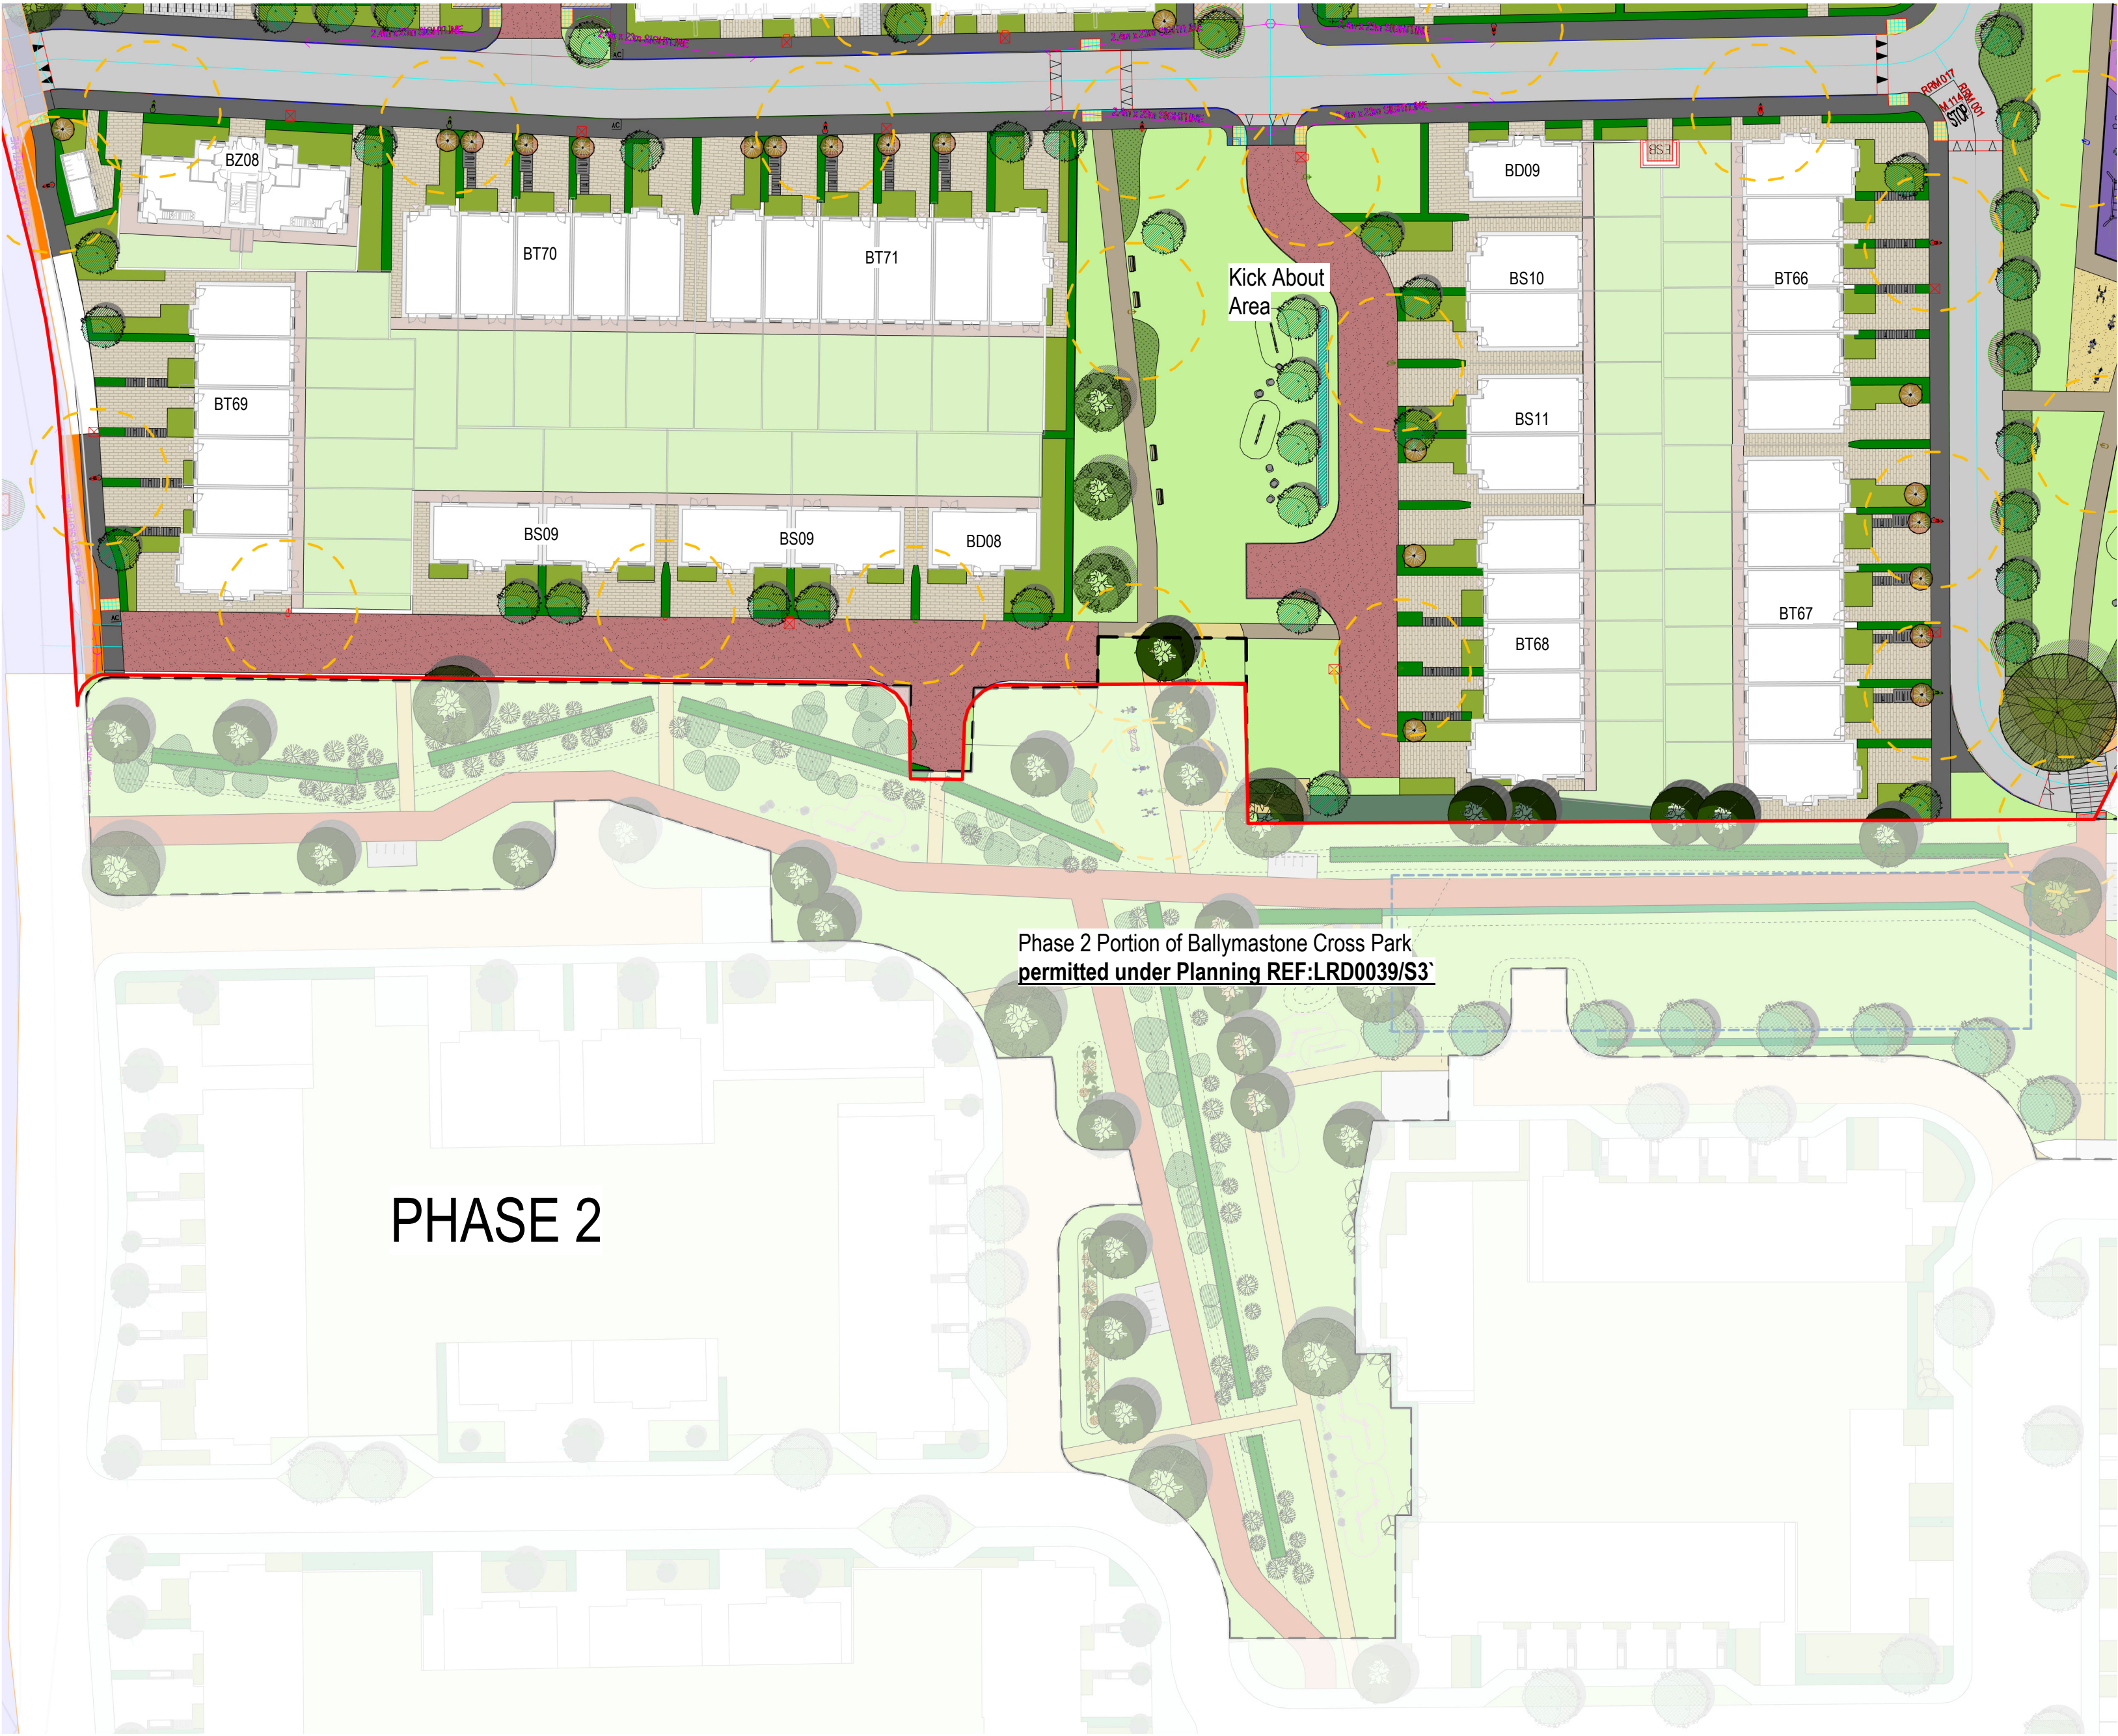

1 Small Park - SP04
Scale: 1 : 500

LEGEND

SOFT LANDSCAPE

- Public grass / Private grass
- Meadow Grass
- Shrub Planting
- Bulb Planting
- Rain Garden
- Formal Hedge Planting
- Native Hedgerow Planting
- Existing Hedgerow Management
- Woodland Planting
- Existing Woodland Management

HARD LANDSCAPE

- Permeable PCC Unit Paving
- PCC setts paving
- In-Situ Concrete path to Backyards
- Buff Tarmac Path
- Cellweb Path
- Play Area/ Safety surface
- Reinforced Grass
- Public footpath - In-situ concrete (refer to engineers drawings)
- Road (refer to engineers drawings)
- Coloured macadam to Homezones
- Shared cycle & pedestrian path (refer to engineers drawings)

TREES

- Proposed Parkland and Feature trees
- Street Trees
- Verge Tree Planting
- Specimen shrubs
- Existing Trees (Individual)
- Existing Trees (Grouped)

ENGINEER'S

- Detention basin
- Public Lighting
- 7M Lighting Radius

FURNISHING

- Seating
- Bike stands
- Play equipment
- Outdoor fitness equipment
- Natural play equipment
- Bin/Bike Stores

MISC

- Ballymastone Masterplan Boundary
- Phase 3 Core Area

A28/05/26

FURTHER INFORMATION

REV	DATE	COMMENTS
FOR PLANNING - FURTHER INFORMATION		

CUNNANE STRATTON REYNOLDS

LANDPLANNING & DESIGN

GAINSBORO HOUSE,
24 SUFFOLK STREET, DUBLIN 2
TEL 01 661 0419 FAX 01 661 0431
EMAIL info@csrlandplan.ie

PROJECT: RESIDENTIAL DEVELOPMENT, BALLYMASTONE, DONABATE	DATE:	MAY 2025
	SCALE:	1 : 500 @ A1
	DRAWN:	KF
	CHECKED:	TS
DRAWING: Public Open Space - Small Parks	DRAWING NO:	19164-2-3132