
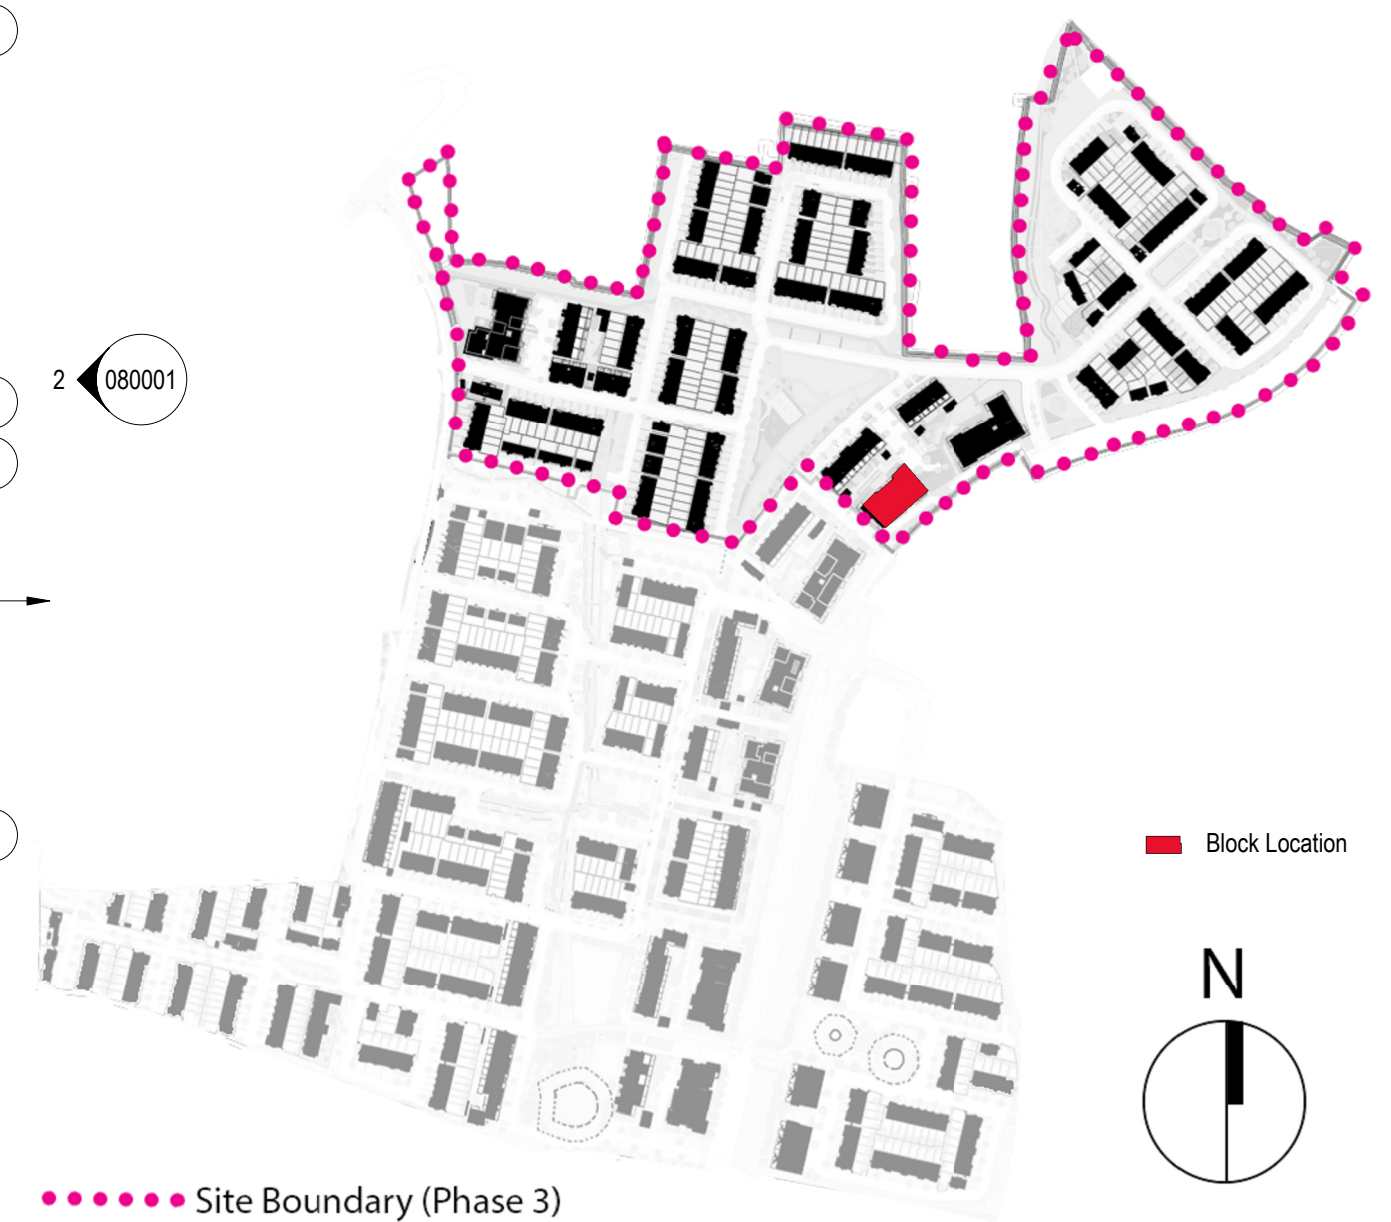
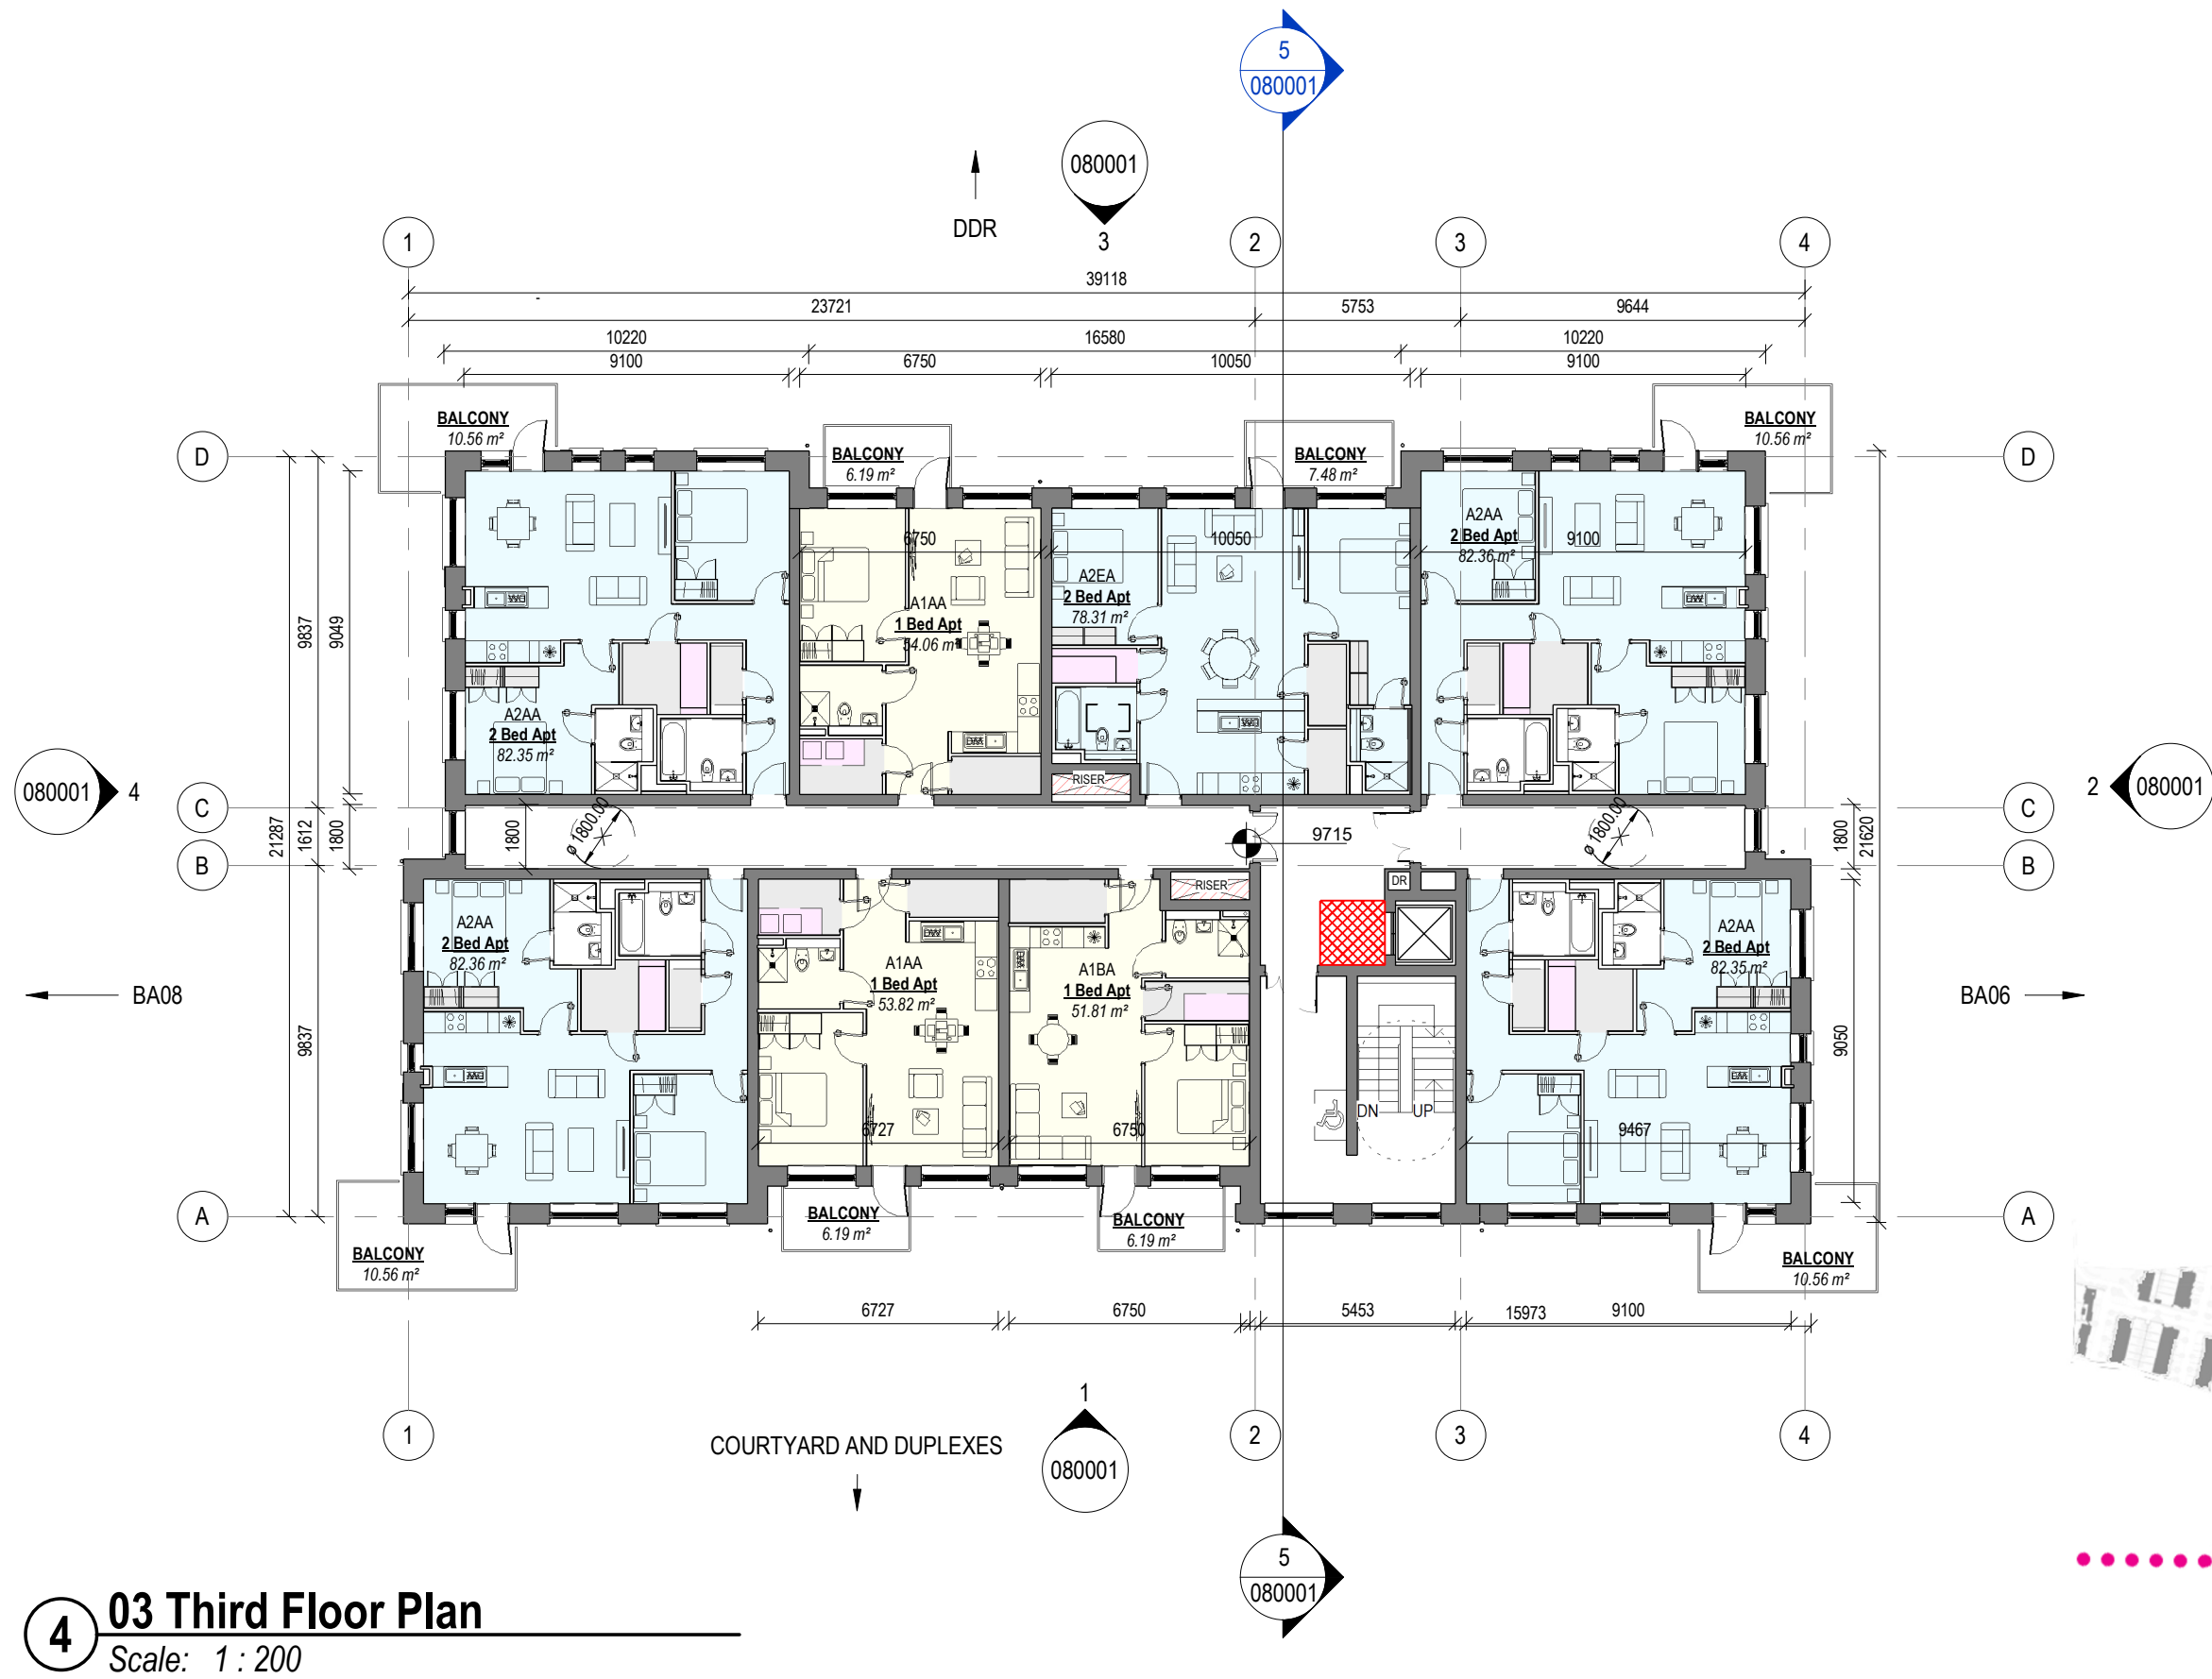


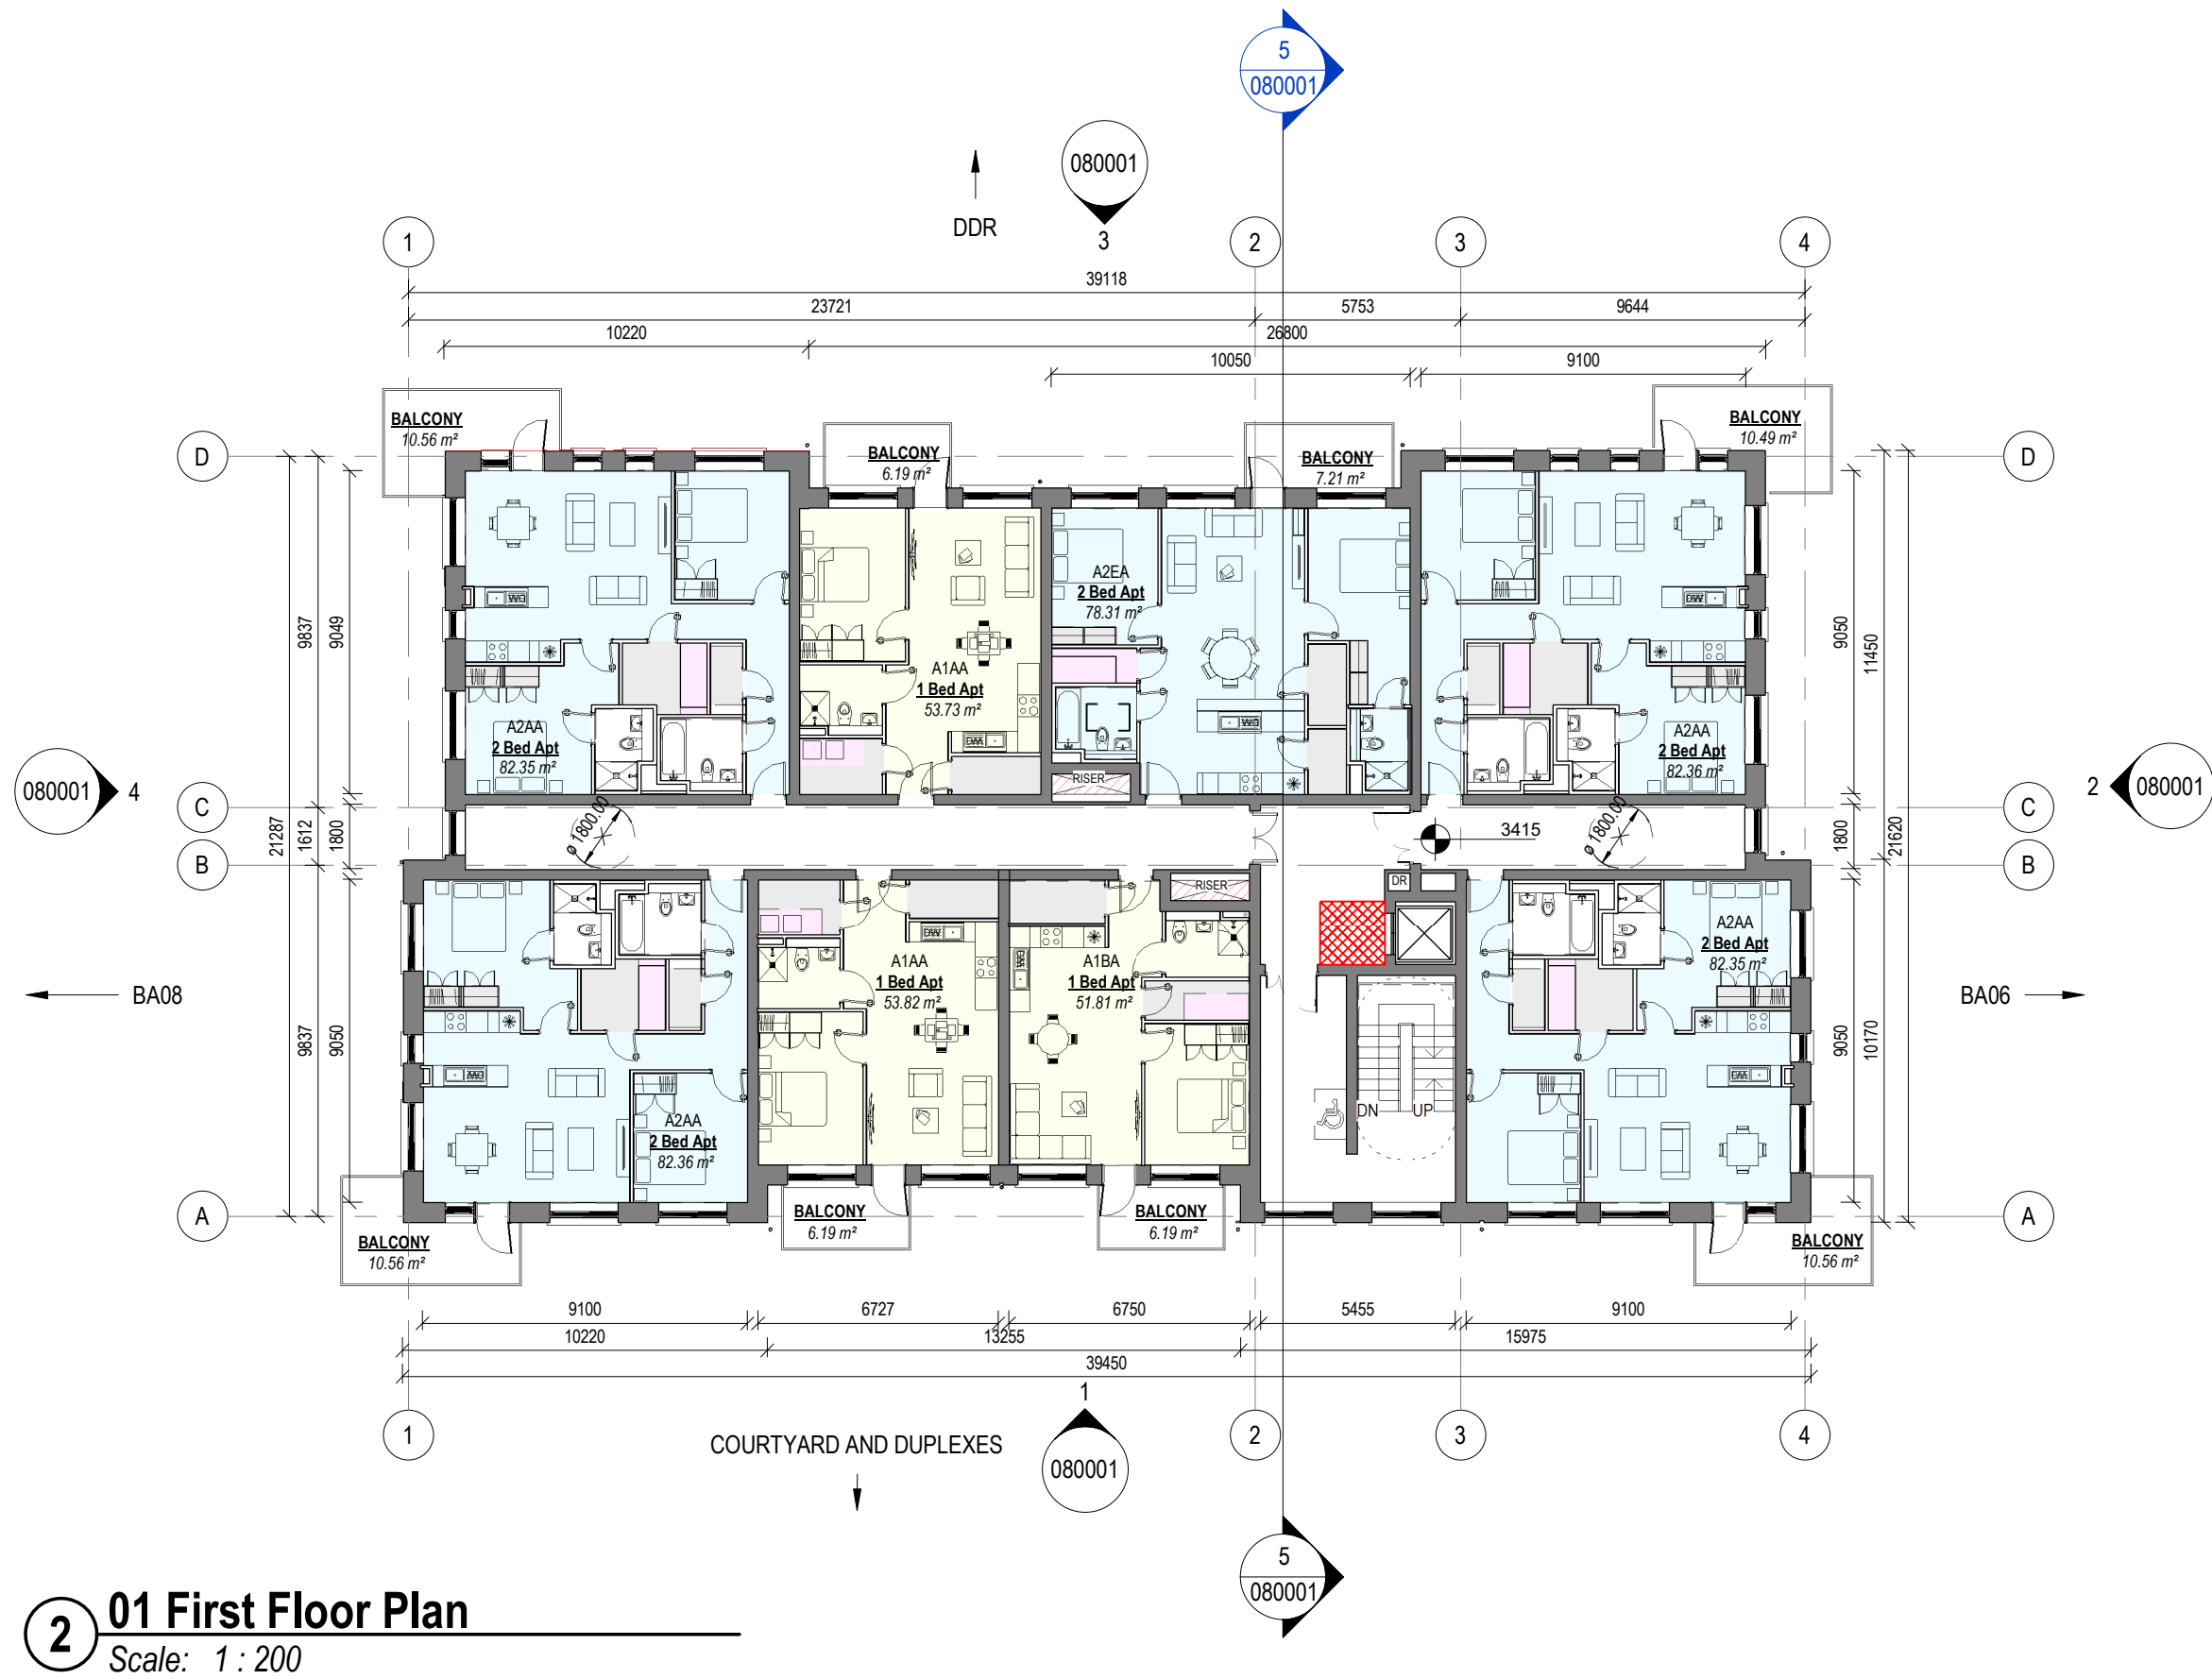


PLANNING

REV	DATE	DESCRIPTION	BY
00	06/08/2021	FOR INFORMATION	
01	20/08/2021	FOR INFORMATION	
02	08/09/2021	DRAFT SHD STAGE 2	
03	17/09/2021	SHD STAGE 2	
04	15/10/2021	FOR APPROVAL	
05	07/01/2022	FOR APPROVAL	
06	25/09/2025	PLANNING	

BY

KEY PLAN

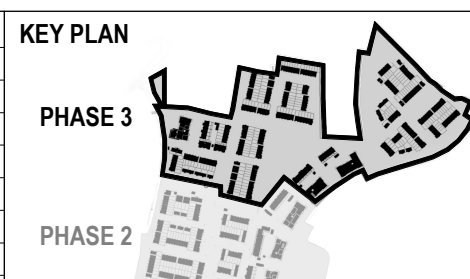


Spot Levels



1800mm Turning Space as per TGD Part M 2022

- 1 Bed Apartment Type
- 2 Bed Apartment Type
- 3 Bed Apartment Type

NORTH POINT

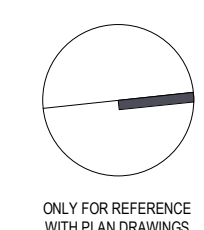

ONLY FOR REFERENCE
WITH PLAN DRAWINGS

APPROVED BY

24/09/2025 17:16:50

Client: GLENVEAGH LIVING LIMITED
Project: RESIDENTIAL DEVELOPMENT, BALLYMSTONE, DONABATE
Title: APARTMENT BLOCK BA07 - PLANS

Sheet No.: **23010-MDO-BA07-ZZ-DR-A01-070001**
Scale as: As indicated @ A1 Current Rev.: **06** Project No.: **23010**

mdo
ARCHITECTS

11 Merrion Square N, Dublin 2, Ireland
+353 (0)1 400 4171
info@mdo.ie | www.mdo.ie