A1

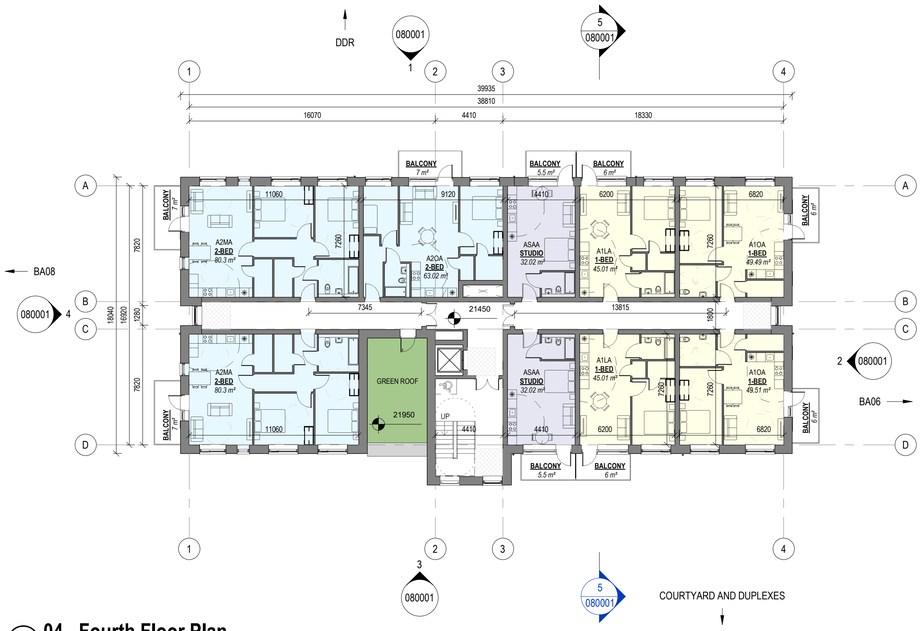

1 04 - Fourth Floor Plan
Scale: 1 : 200

2 05 - Fifth Floor plan
Scale: 1 : 200

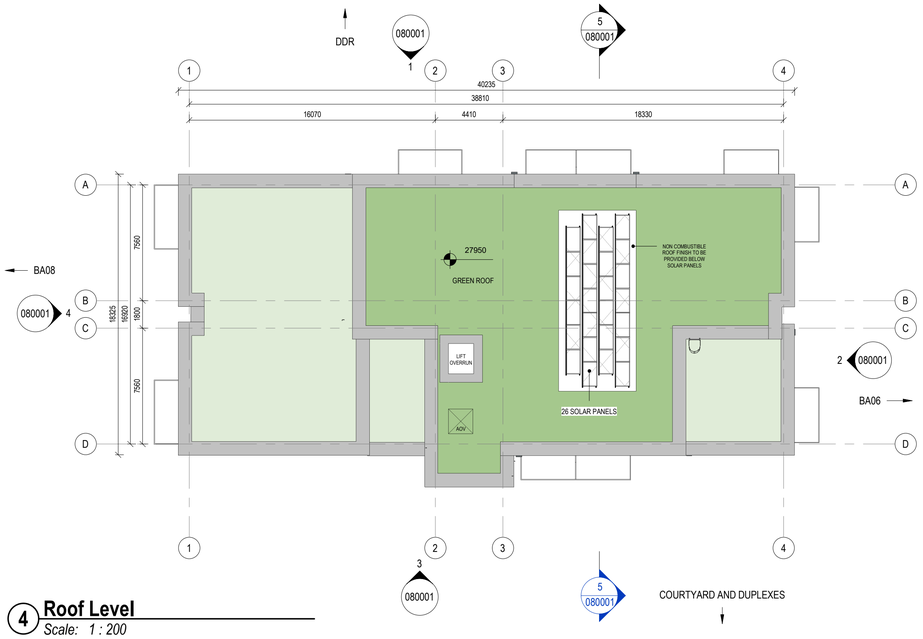

4 Roof Level
Scale: 1 : 200

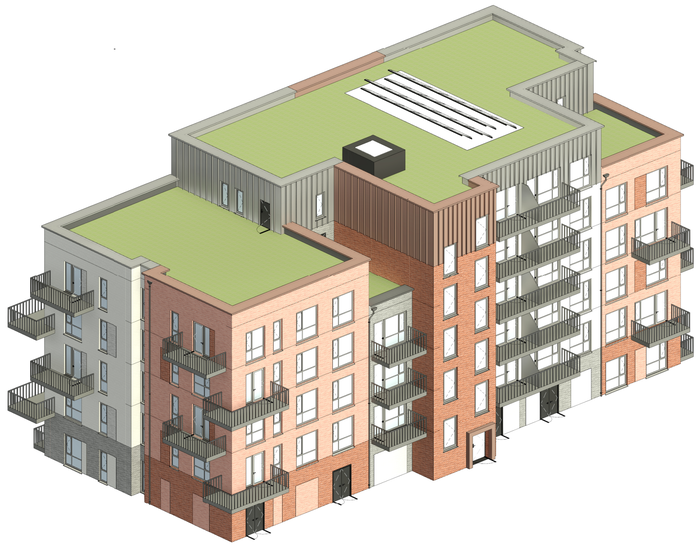

3 BA07 Axonometric
Scale:

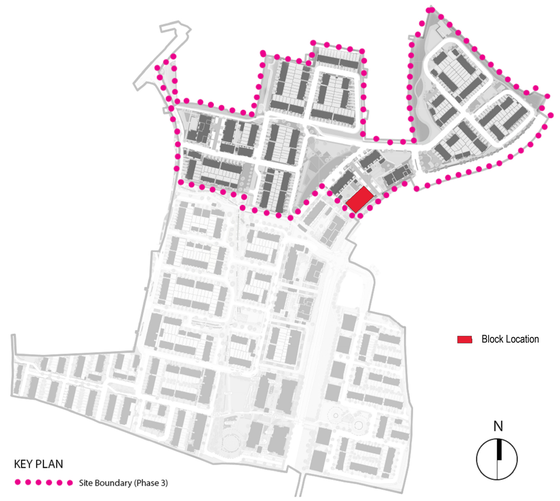

PLANNING - RFI RESPONSE

REV	DATE	DESCRIPTION	BY
00	29/04/2026	FOR INFORMATION	VY
01	18/05/2026	DRAFT PLANNING - RFI RESPONSE	VY
02	26/05/2026	PLANNING - RFI RESPONSE	VY

DO NOT SCALE | USE FIGURED DIMENSIONS ONLY | NOTIFY THE ARCHITECTS OF ANY DISCREPENCIES ON THE DRAWING PRIOR TO WORK PROCEEDING | THIS DRAWING IS COPYRIGHT OF MCCAULEY DAYE O'CONNELL ARCHITECTS

KEY PLAN

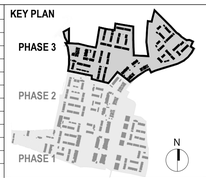

Spot Levels

Studio Apartment Type

1 Bed Apartment Type

2 Bed Apartment Type

NORTH POINT

ONLY FOR REFERENCE WITH PLAN DRAWINGS

APPROVED BY

25/05/2026 11:52:45

Client: GLENVEAGH LIVING LIMITED

Project: RESIDENTIAL DEVELOPMENT, BALLYMASTONE, DONABATE

Title: Apartment Block BA07 - Plans

Sheet No.: **23010-MDO-BA07-ZZ-DR-A01-070002**

Scale as: As indicated @ A1 Current Rev.: 02 Project No.: 23010

mdo ARCHITECTS
11 Merrion Square N, Dublin 2, Ireland
+353 (01) 400 4171
info@mdo.ie | www.mdo.ie

BIM 360://20003 - Ballymastone 1.0\23010-MDO-BA07-ZZ-M3-A01-000002.rvt