



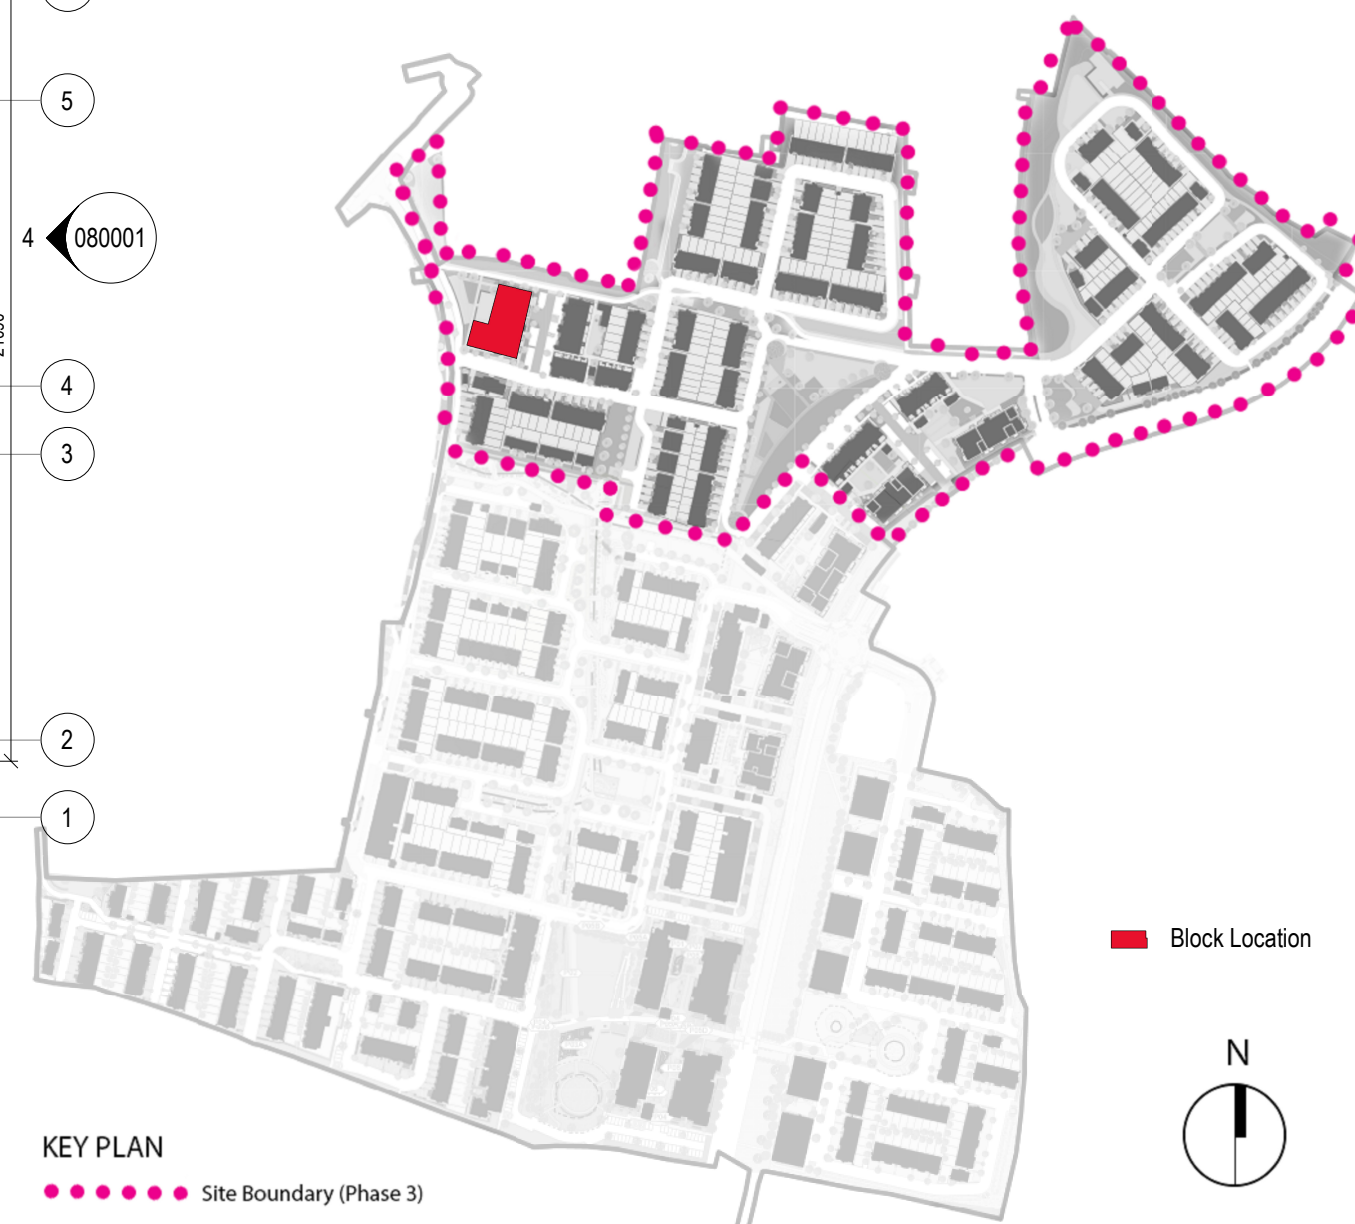

REV	DATE	DESCRIPTION	BY
00	29/04/2026	FOR INFORMATION	VY
01	18/05/2026	DRAFT PLANNING - RFI RESPONSE	VY
02	26/05/2026	PLANNING - RFI RESPONSE	VY


KEY PLAN

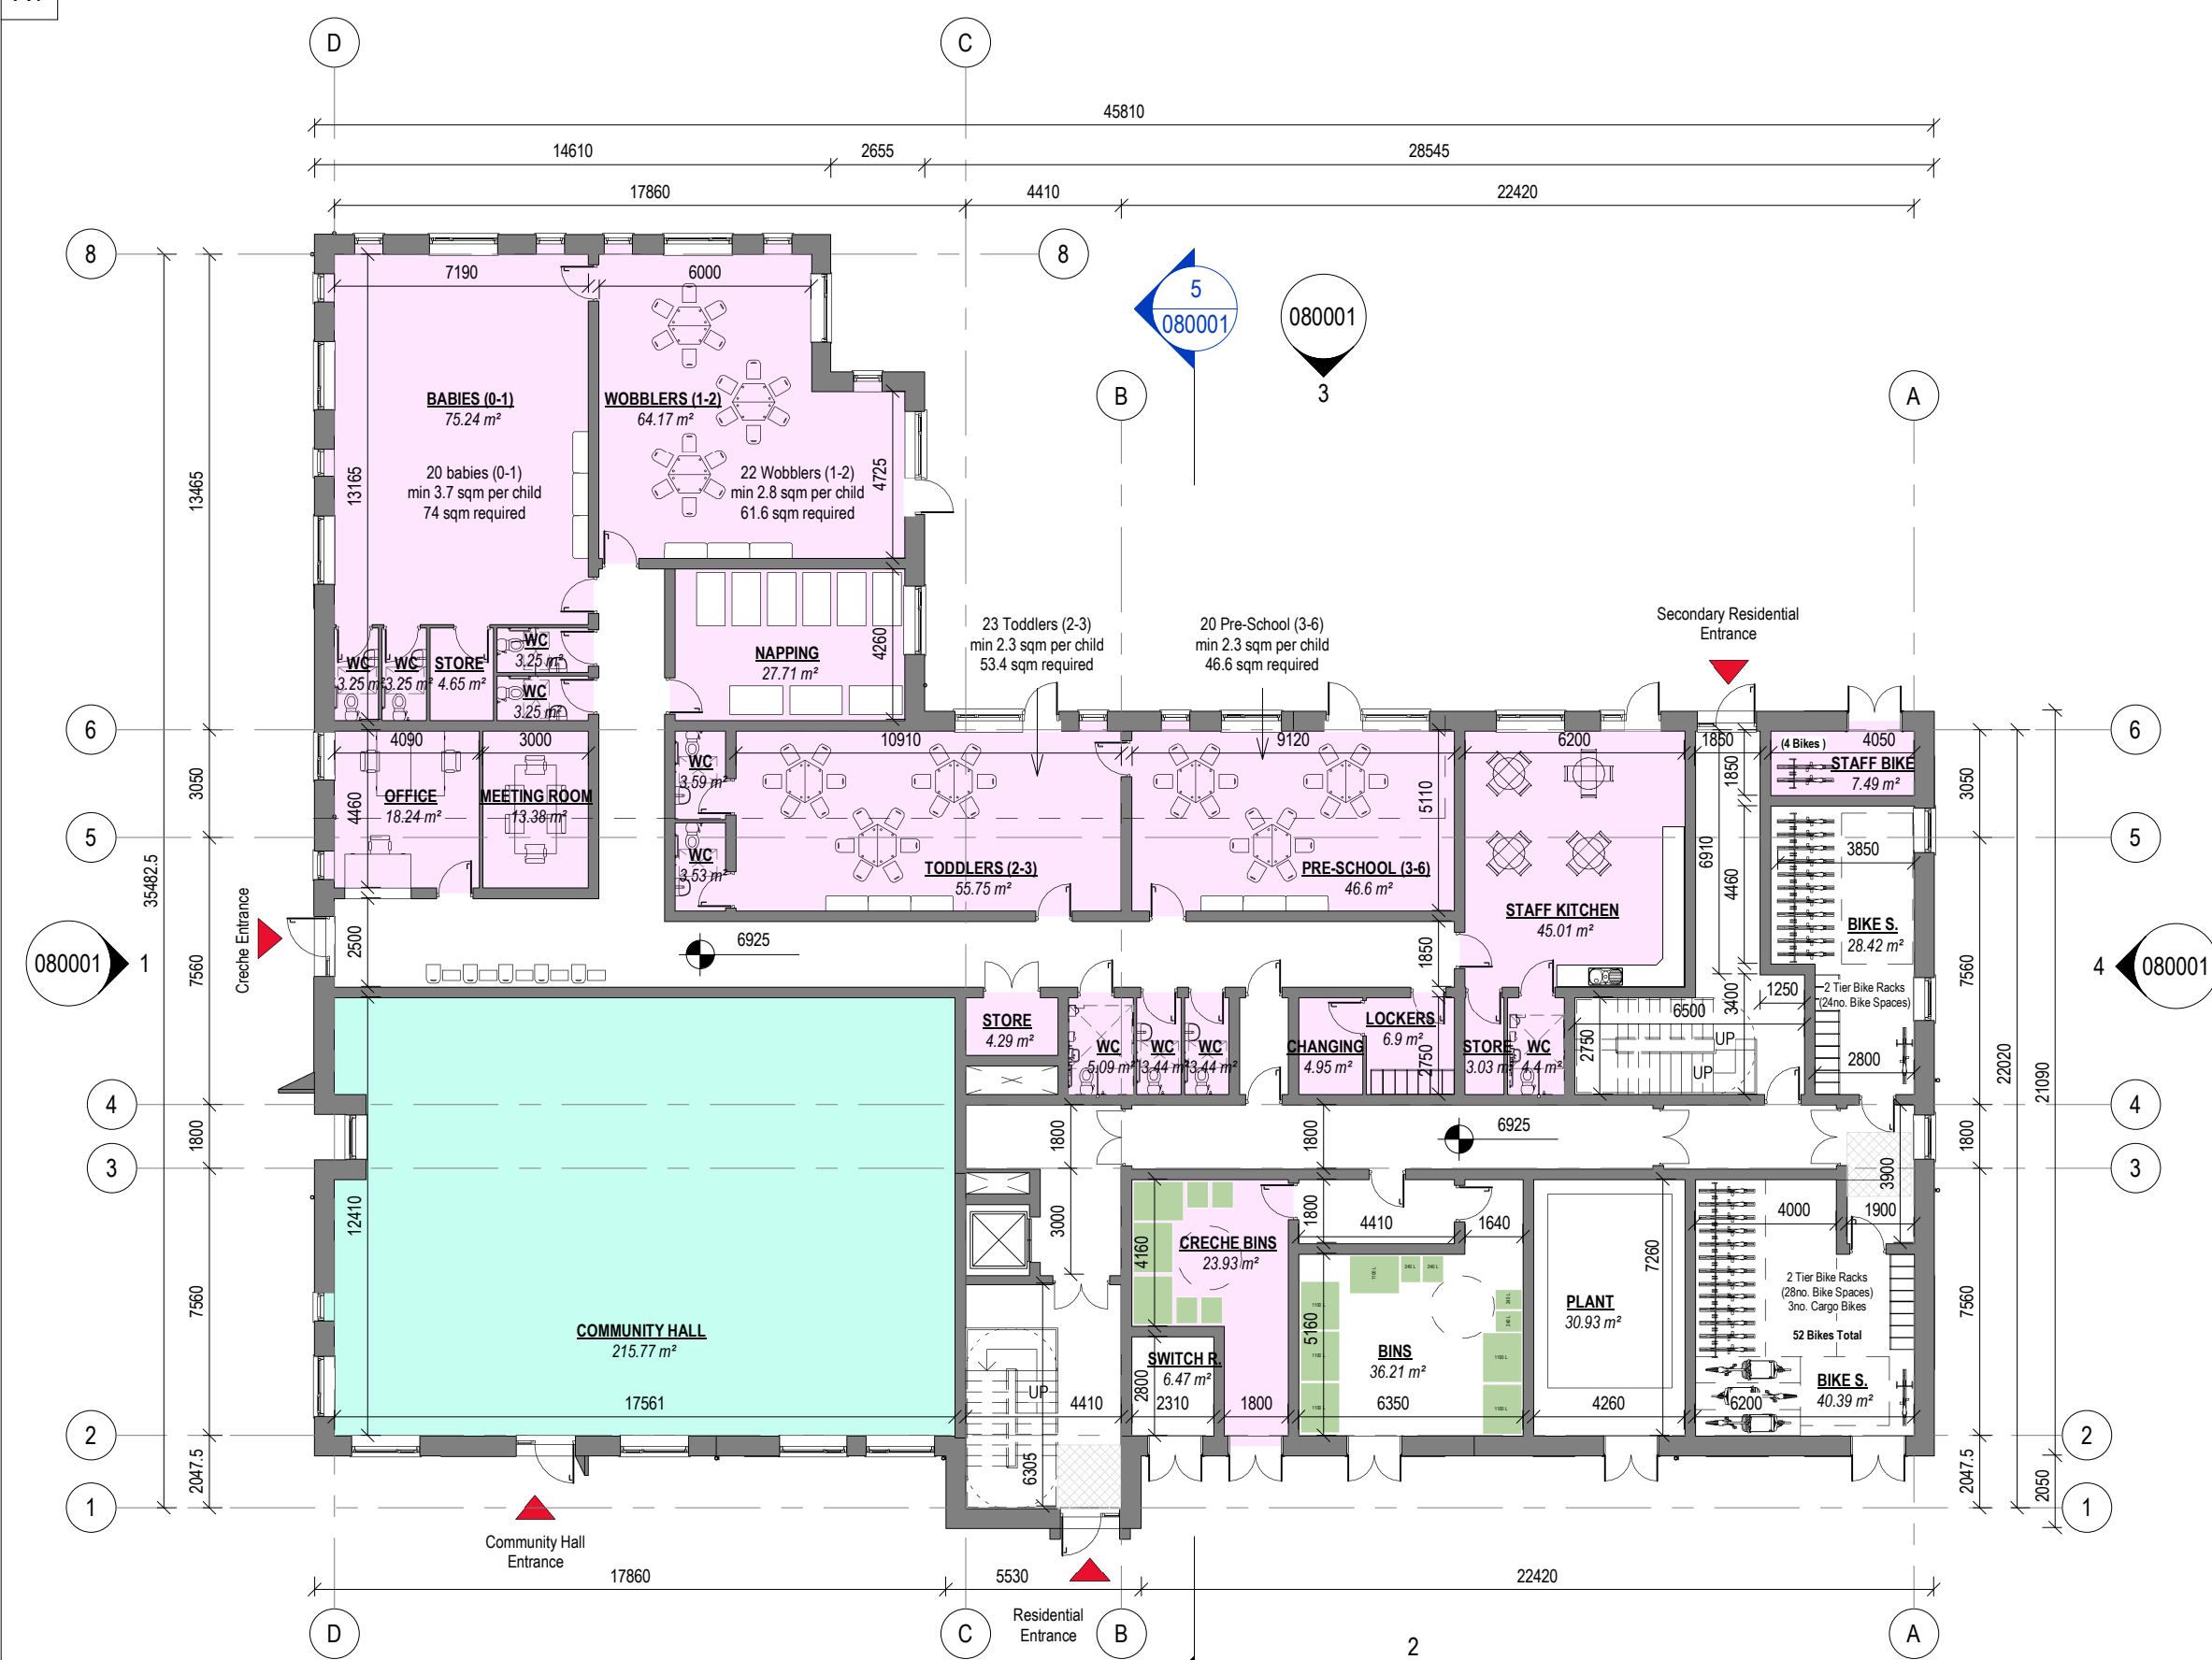

Spot Levels

- Studio Apartment Type
- 1 Bed Apartment Type
- 2 Bed Apartment Type

NORTH POINT

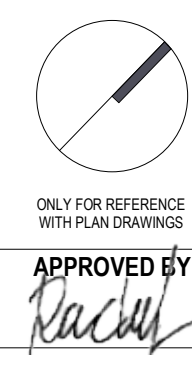

Client: GLENVEAGH LIVING LIMITED
Project: RESIDENTIAL DEVELOPMENT, BALLYMASTONE, DONABATE
Title: Apartment Block BA09 - Plans

Sheet No.: **23010-MDO-BA09-ZZ-DR-A01-070001**
Scale as: As indicated @ A1 Current Rev.: **02** Project No.: **23010**

mdo
ARCHITECTS

11 Merrion Square N, Dublin 2, Ireland
+353 (01) 400 4171
info@mdo.ie | www.mdo.ie