



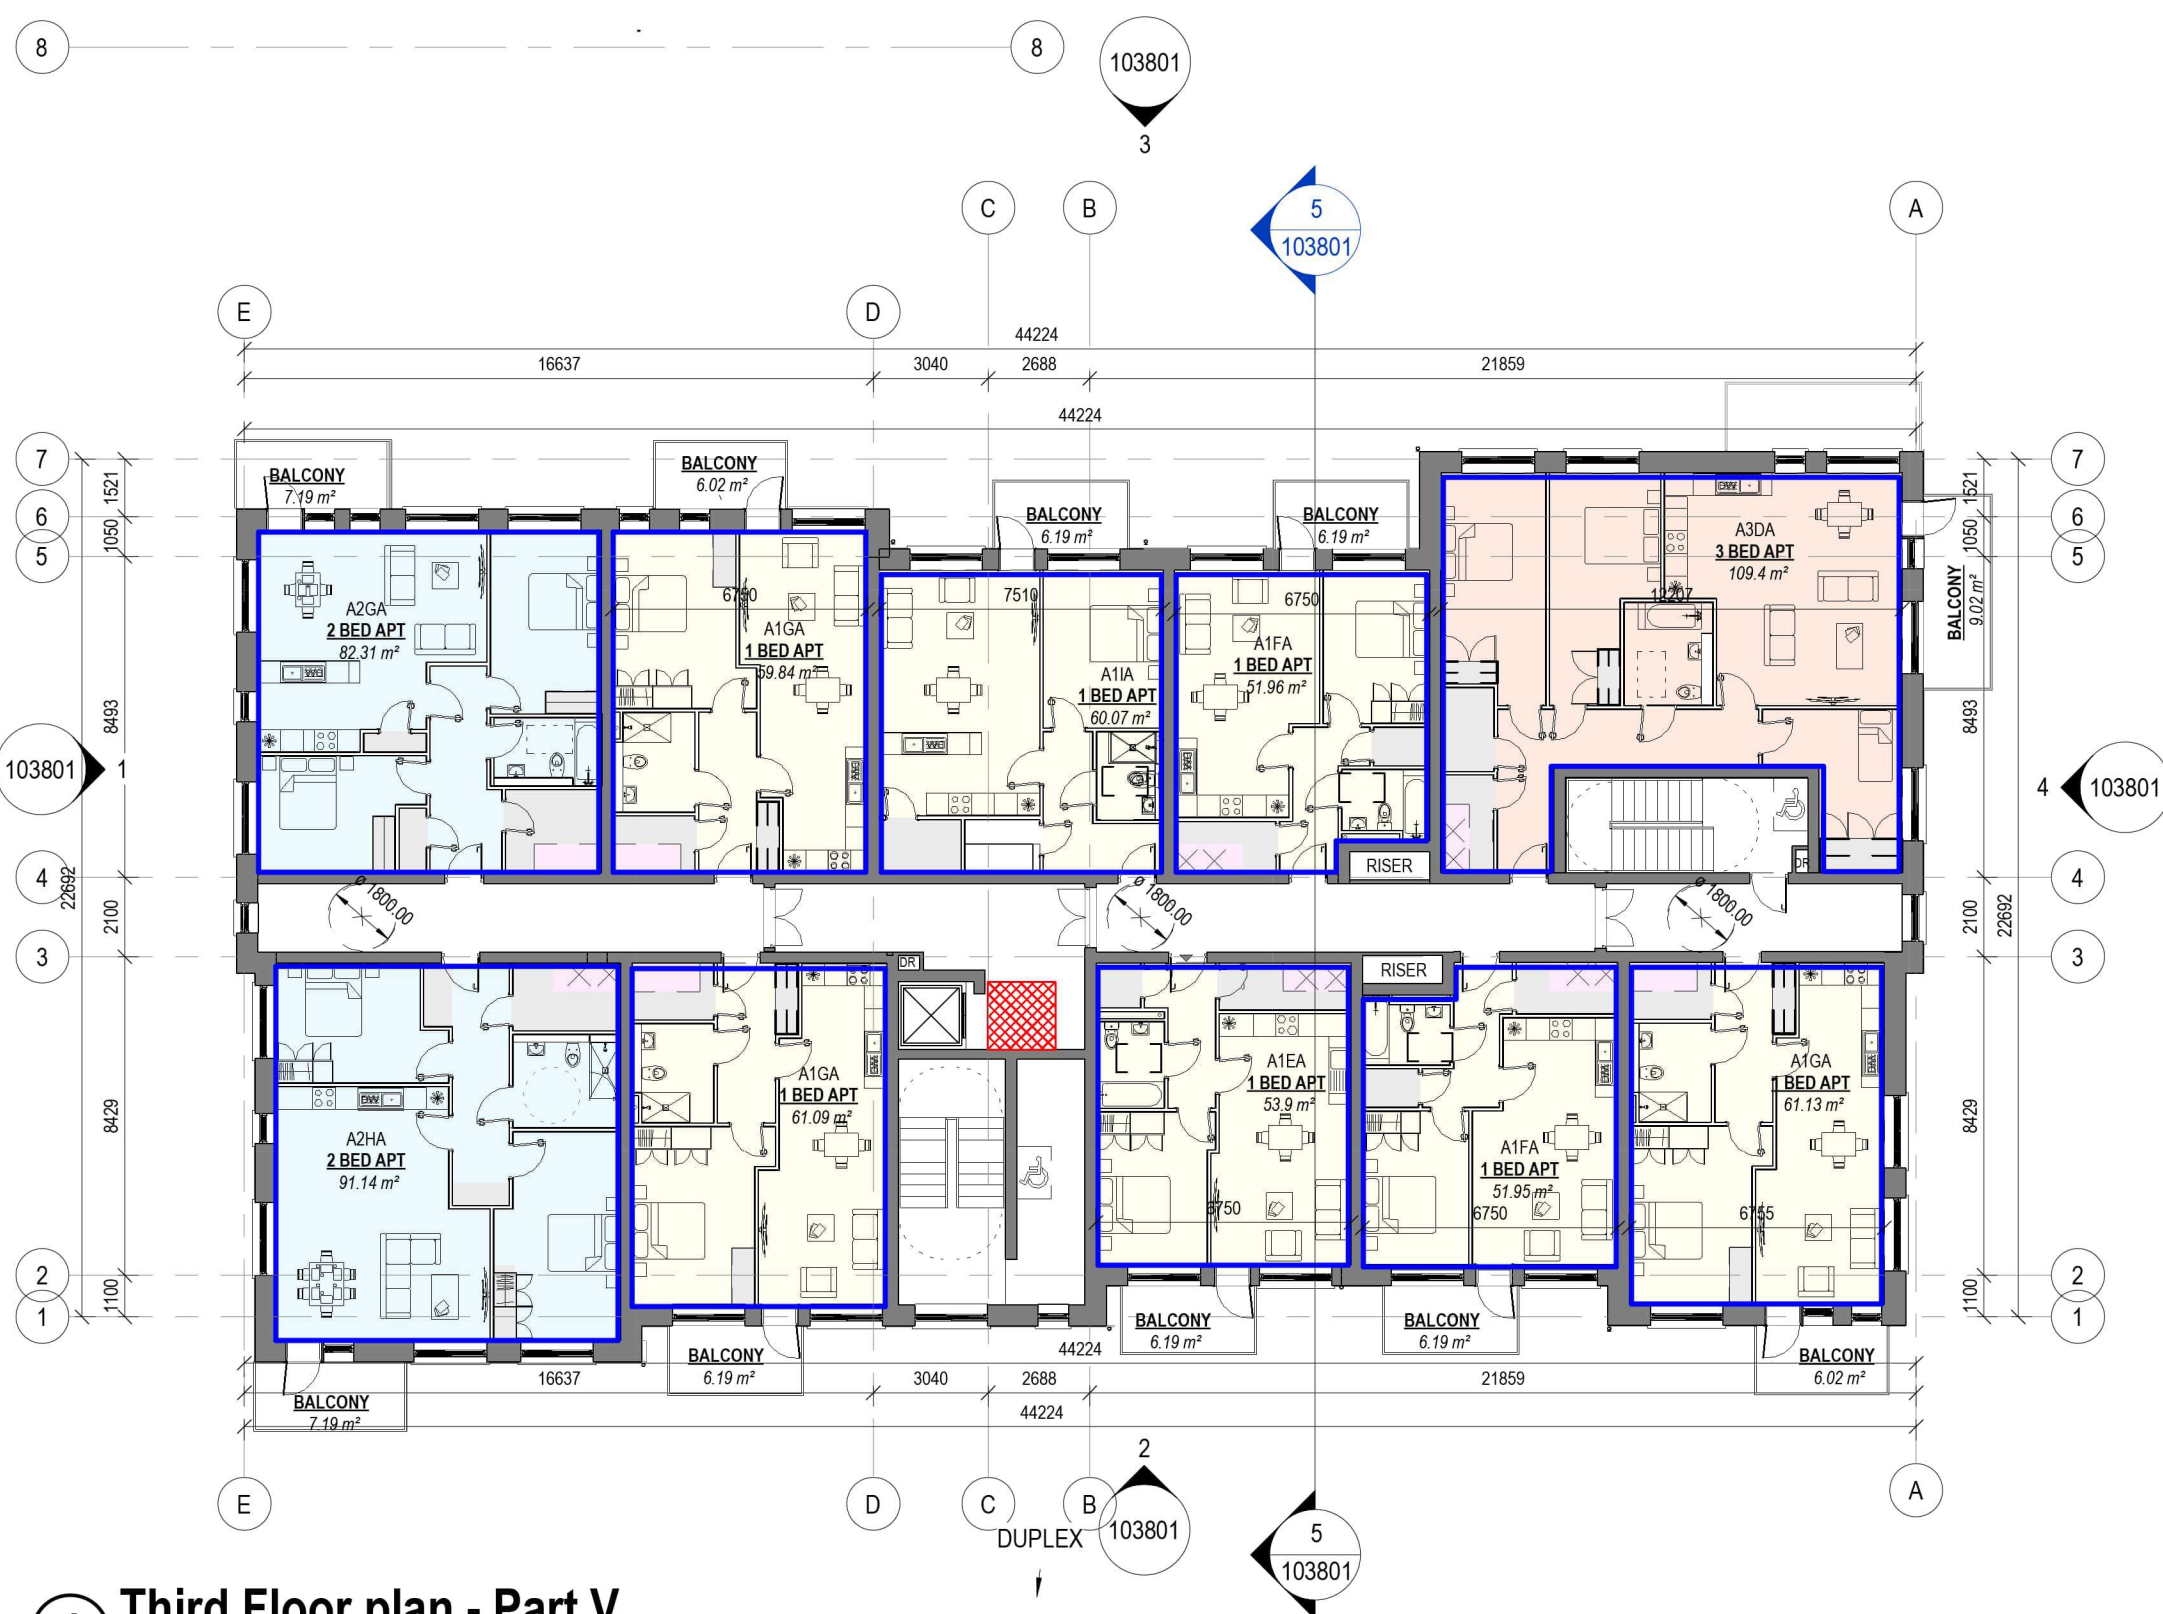

Scale: 1 : 200



Scale: 1 : 200

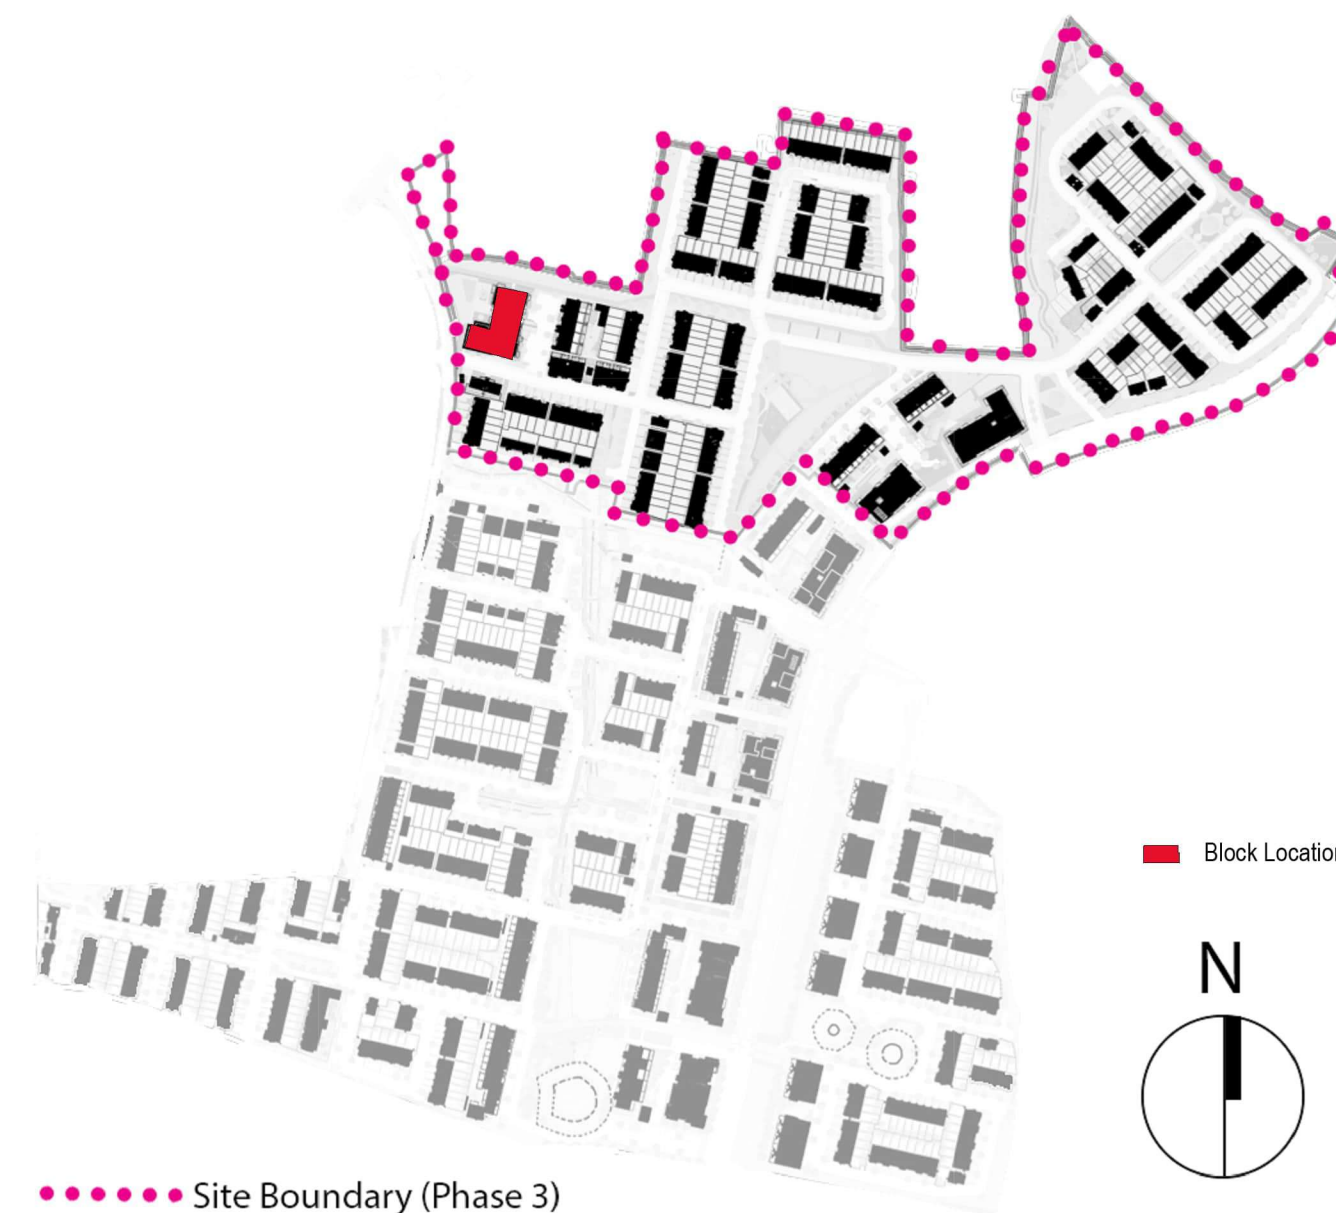

 1 Bed Apartment Type
 2 Bed Apartment Type
 3 Bed Apartment Type
 Part V Apartment Unit

NORTH POINT



ONLY FOR REFERENCE
WITH PLAN DRAWINGS

APPROVED BY

