



NOTES:
ANY DISCREPANCIES OR OMISSIONS TO BE REPORTED TO ENX IMMEDIATELY. DO NOT SCALE - WORK FROM FIGURED DIMENSIONS ONLY. THIS DRAWING TO BE READ IN CONJUNCTION WITH ALL CIVIL ENGINEERS, STRUCTURAL ENGINEERS, ARCHITECTS & ALL OTHER RELEVANT DRAWINGS & SPECIFICATIONS RELATING TO THE PROJECT. ALL DIMENSIONS TO BE CONFIRMED ON SITE. THIS DRAWING IS THE PROPERTY OF ENX AND IT OR ITS CONTENTS CANNOT BE COPIED, REPRODUCED OR OTHERWISE USED WITHOUT THE PERMISSION & CONSENT OF ENX. ©

PUBLIC LIGHTING NOTES:

- CONTRACTOR TO PROVIDE 1 NO. 50mm ESB DUCT TO EACH MICRO PILLAR FROM NEAREST MINIPILLAR
- COMPLETE PUBLIC LIGHTING INSTALLATION TO BE IN ACCORDANCE WITH LOCAL COUNTY COUNCIL PUBLIC LIGHTING SPECIFICATION
- DUCTS TO BE INSTALLED 600mm BELOW GROUND LEVEL WITH MARKER TAPE LAID AT MINIMUM 300mm
- 100mm MINIMUM CLEARANCE BETWEEN PL DUCTS AND OTHER SERVICE

29W LED PL FITTING ON 6M POLE

29W LED PL FITTING ON 6M POLE

9W LED PL FITTING ON 6M POLE

9W LED PL FITTING ON 6M POLE

110mm PUBLIC LIGHTING DUCT

50mm ESB DUCT TO PL MICRO PILLAR

PUBLIC LIGHTING MICRO PILLAR

PUBLIC LIGHTING ACCESS CHAMBER

MINI-PILLAR TO BE CONFIRMED BY ESB

SUBSTATION TO BE CONFIRMED BY ESB

ALTERNATIVE LOCATION FOR SUBSTATION

XXA

XXB

XXC

XXD

AC

ESB

ESB

01	ISSUED FOR REVIEW & COMMENT - UPDATED TO COMMENTS RECEIVED	09-07-2025
00	ISSUED FOR REVIEW & COMMENT	18-06-2025
REV NO.	DESCRIPTION	DATE

STAGE

REVIEW & COMMENT

PROJECT TITLE:
BALLYMASTONE PHASE 3

CLIENT NAME:
GLENVEAGH HOMES LTD

DRAWING TITLE:
**SITE - SERVICES LAYOUTS - ELECTRICAL
ESB SUBSTATION LOCATION - SHEET 1 OF 2**

DOCUMENT NO: 3260-ENX-XXXX-XX-DR-E01-006005	Revision: 01
INTERNAL CAD FILE NAME: 3260[6-J01	Drawn By: T.P

Status: S3	Doc. Type: DR	Role: E01	Scale @ A1: Scale @ A3: 500 1000	Location Code: Level Code: XXXX XX	Rev Date: JUL 2025
----------------------	-------------------------	---------------------	---	---	------------------------------





ENX
ENGINEERING EXCELLENCE

Mechanical, Electrical & Energy Consultants


Block 5,
High Street,
Dublin 24, D24 YK8N

Phone: +353 1 5321578
e-mail: info@enx.ie
Web: www.enx.ie

NOTES:
ANY DISCREPANCIES OR OMISSIONS TO BE REPORTED TO ENX IMMEDIATELY.
DO NOT SCALE - WORK FROM FIGURED DIMENSIONS ONLY.THIS DRAWING TO BE READ IN CONJUNCTION WITH ALL CIVIL ENGINEERS, STRUCTURAL ENGINEERS, ARCHITECTS & ALL OTHER RELEVANT DRAWINGS & SPECIFICATIONS RELATING TO THE PROJECT. ALL DIMENSIONS TO BE CONFIRMED ON SITE. THIS DRAWING IS THE PROPERTY OF ENX AND IT OR ITS CONTENTS CANNOT BE COPIED, REPRODUCED OR OTHERWISE USED WITHOUT THE PERMISSION & CONSENT OF ENX. ©

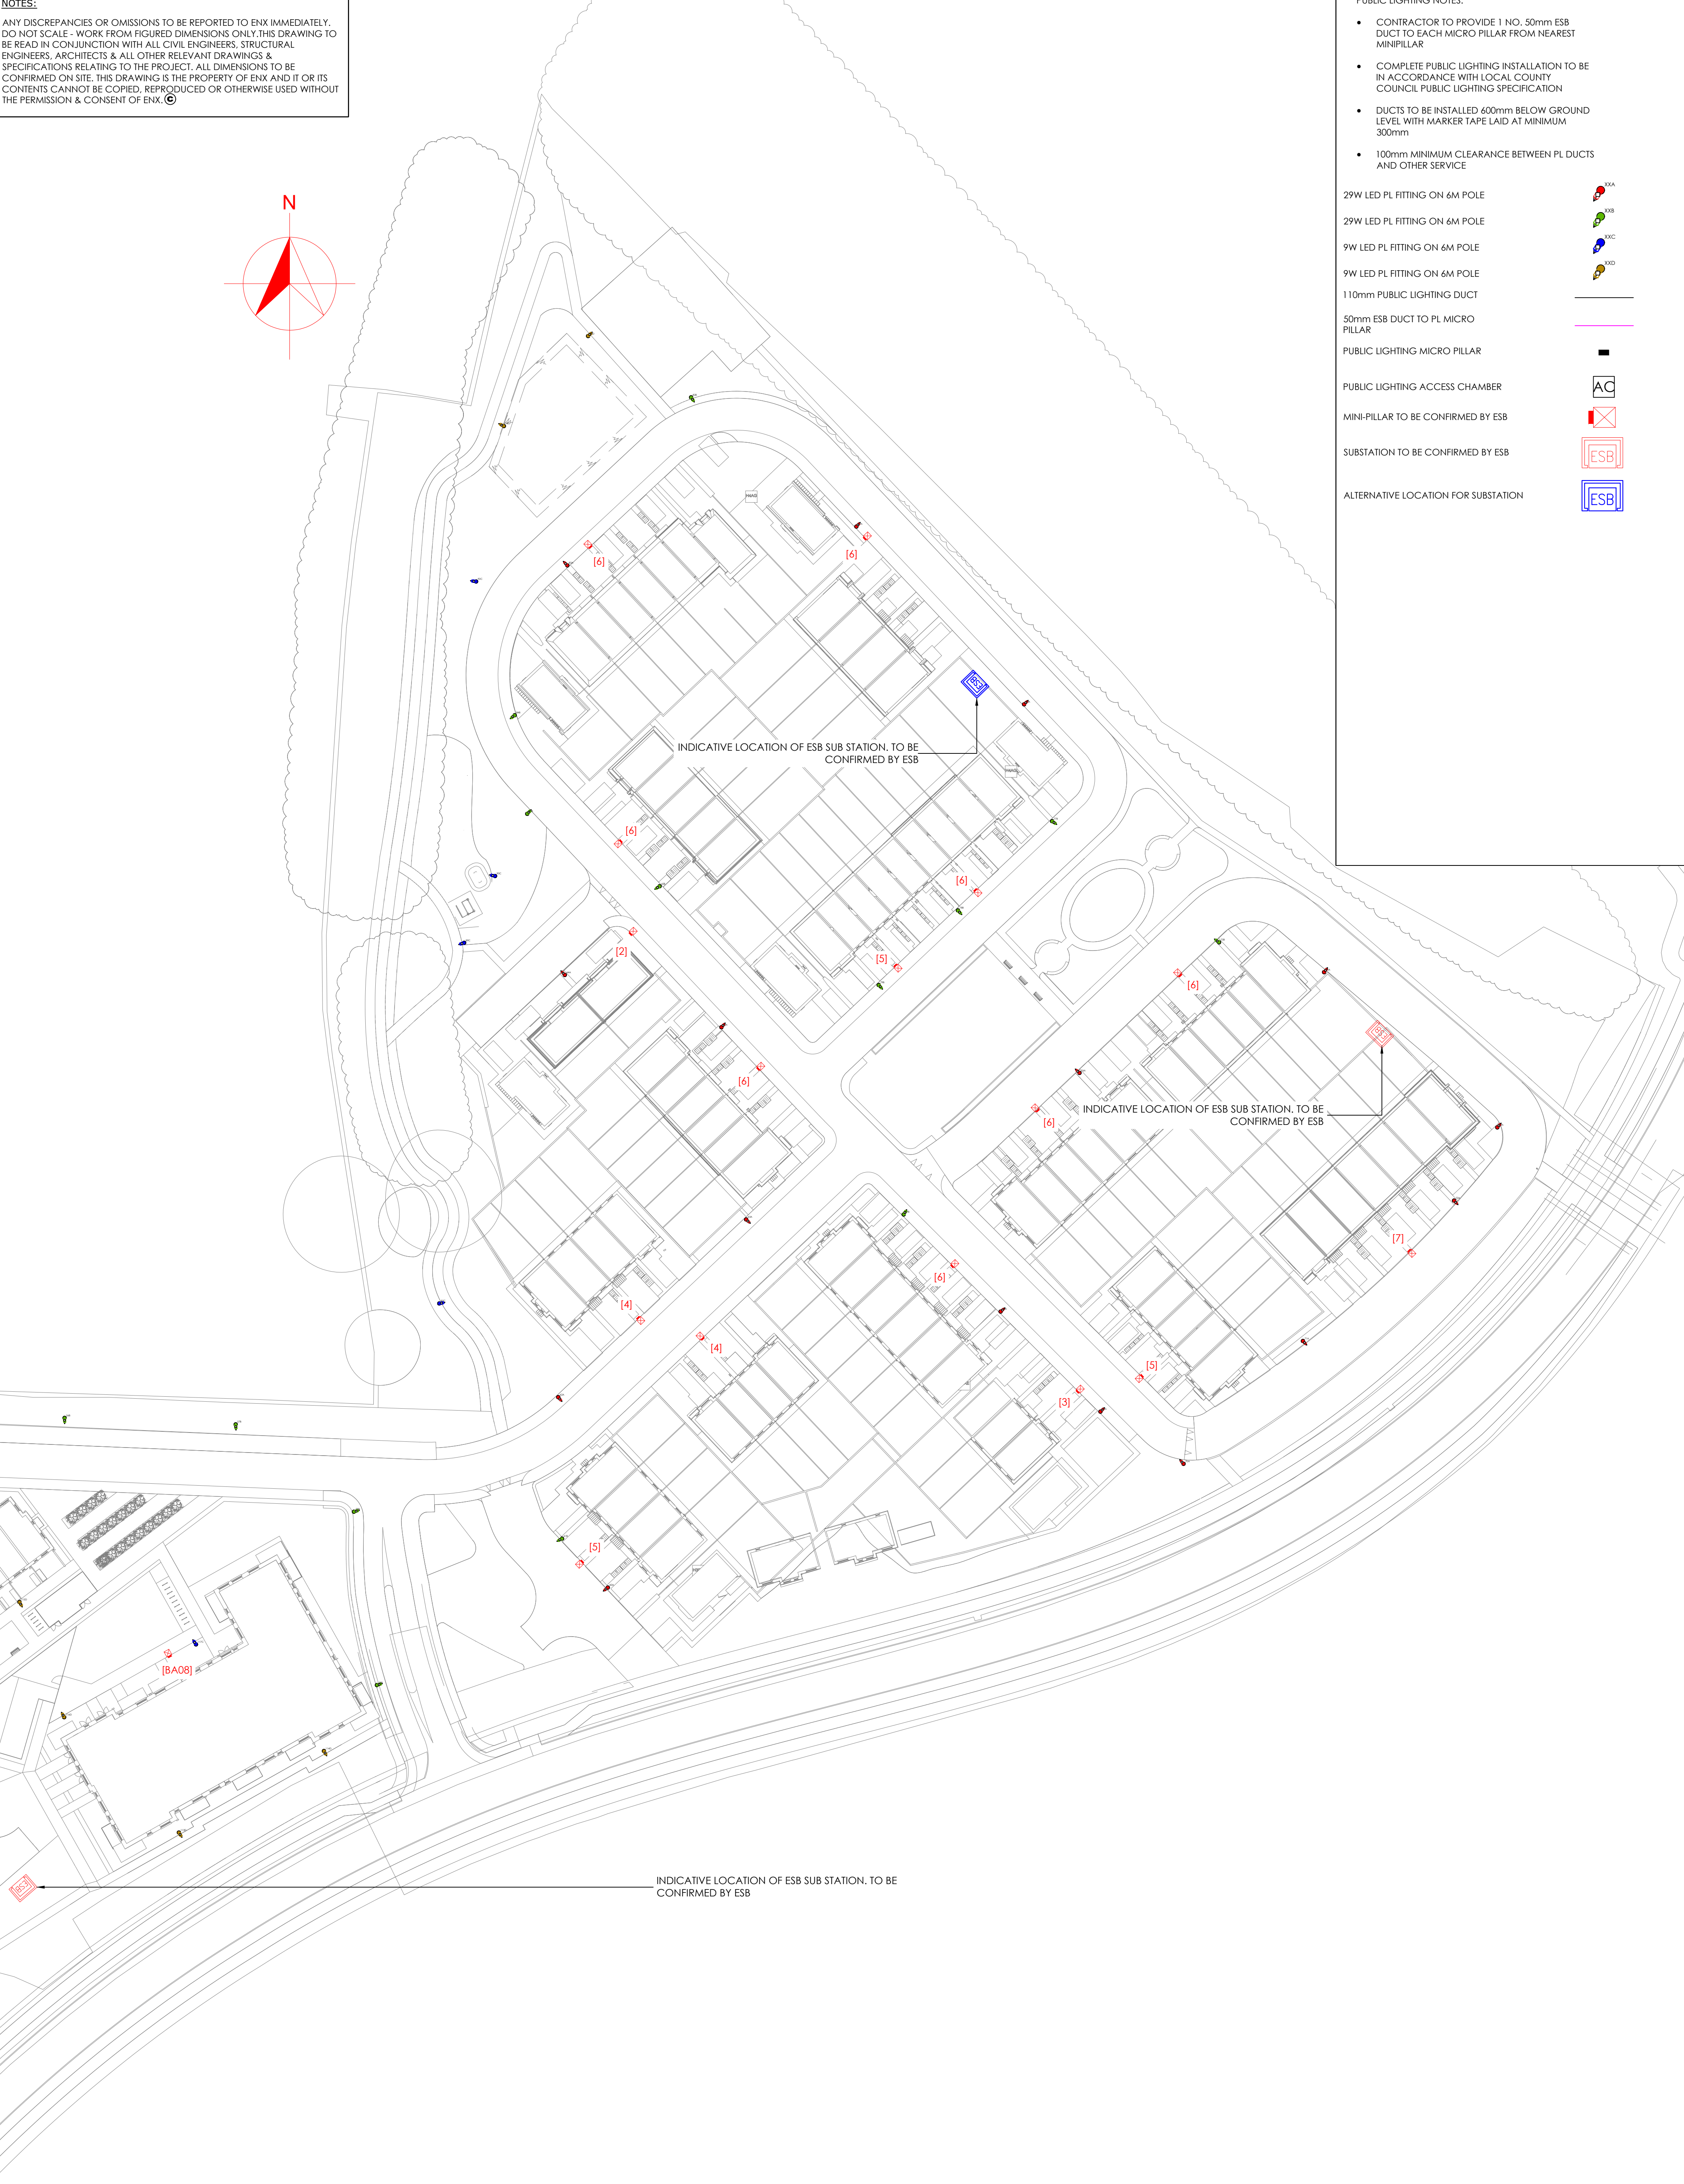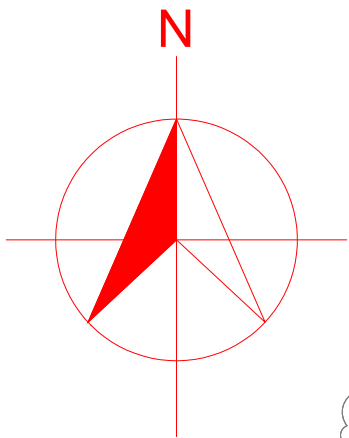

- PUBLIC LIGHTING NOTES:
- CONTRACTOR TO PROVIDE 1 NO. 50mm ESB DUCT TO EACH MICRO PILLAR FROM NEAREST MINIPILLAR
 - COMPLETE PUBLIC LIGHTING INSTALLATION TO BE IN ACCORDANCE WITH LOCAL COUNTY COUNCIL PUBLIC LIGHTING SPECIFICATION
 - DUCTS TO BE INSTALLED 600mm BELOW GROUND LEVEL WITH MARKER TAPE LAID AT MINIMUM 300mm
 - 100mm MINIMUM CLEARANCE BETWEEN PL DUCTS AND OTHER SERVICE
- 29W LED PL FITTING ON 6M POLE
- 29W LED PL FITTING ON 6M POLE
- 9W LED PL FITTING ON 6M POLE
- 9W LED PL FITTING ON 6M POLE
- 110mm PUBLIC LIGHTING DUCT
- 50mm ESB DUCT TO PL MICRO PILLAR
- PUBLIC LIGHTING MICRO PILLAR
- PUBLIC LIGHTING ACCESS CHAMBER
- MINI-PILLAR TO BE CONFIRMED BY ESB
- SUBSTATION TO BE CONFIRMED BY ESB
- ALTERNATIVE LOCATION FOR SUBSTATION

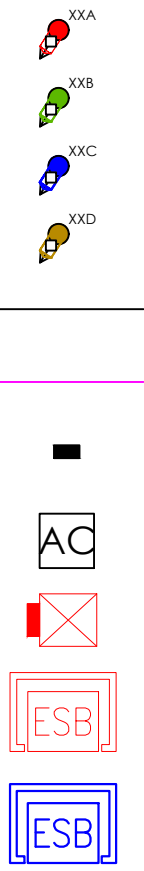

01	ISSUED FOR REVIEW & COMMENT - UPDATED TO COMMENTS RECEIVED	09-07-2025
00	ISSUED FOR REVIEW & COMMENT	18-06-2025
REV No.	DESCRIPTION	DATE

PROJECT TITLE BALLYMASTONE PHASE 3		DRAWING TITLE SITE - SERVICES LAYOUTS - ELECTRICAL ESB SUBSTATION LOCATION - SHEET 2 OF 2		Revision: 01
CLIENT NAME: GLENVEAGH HOMES LTD		DOCUMENT NO: 3260-ENX-XXXX-XX-DR-E01-006005		Drawn By: T.P
INTERNAL CAD FILE NAME: 3260(6)-J01		Status: S3 Doc. Type: DR Role: E01 Scale @ A1: 500 Scale @ A3: 1000 Location Code: XXXX Level Code: XX Rev Date: JUL 2025		
		Mechanical, Electrical & Energy Consultants Block 5, High Street, Dublin 24, D24 YK8N Phone: +353 1 5321578 e-mail: info@enx.ie Web: www.enx.ie		