



NOTES:
ANY DISCREPANCIES OR OMISSIONS TO BE REPORTED TO ENX IMMEDIATELY.
DO NOT SCALE - WORK FROM FIGURED DIMENSIONS ONLY.
THIS DRAWING TO BE READ IN CONJUNCTION WITH ALL CIVIL ENGINEER'S, STRUCTURAL ENGINEER'S, ARCHITECTS & ALL OTHER RELEVANT DRAWINGS & SPECIFICATIONS RELATING TO THE PROJECT.
ALL DIMENSIONS TO BE CONFIRMED ON SITE.
THIS DRAWING IS THE PROPERTY OF ENX AND IT OR ITS CONTENTS CANNOT BE COPIED, REPRODUCED OR OTHERWISE USED WITHOUT THE PERMISSION & CONSENT OF ENX.©

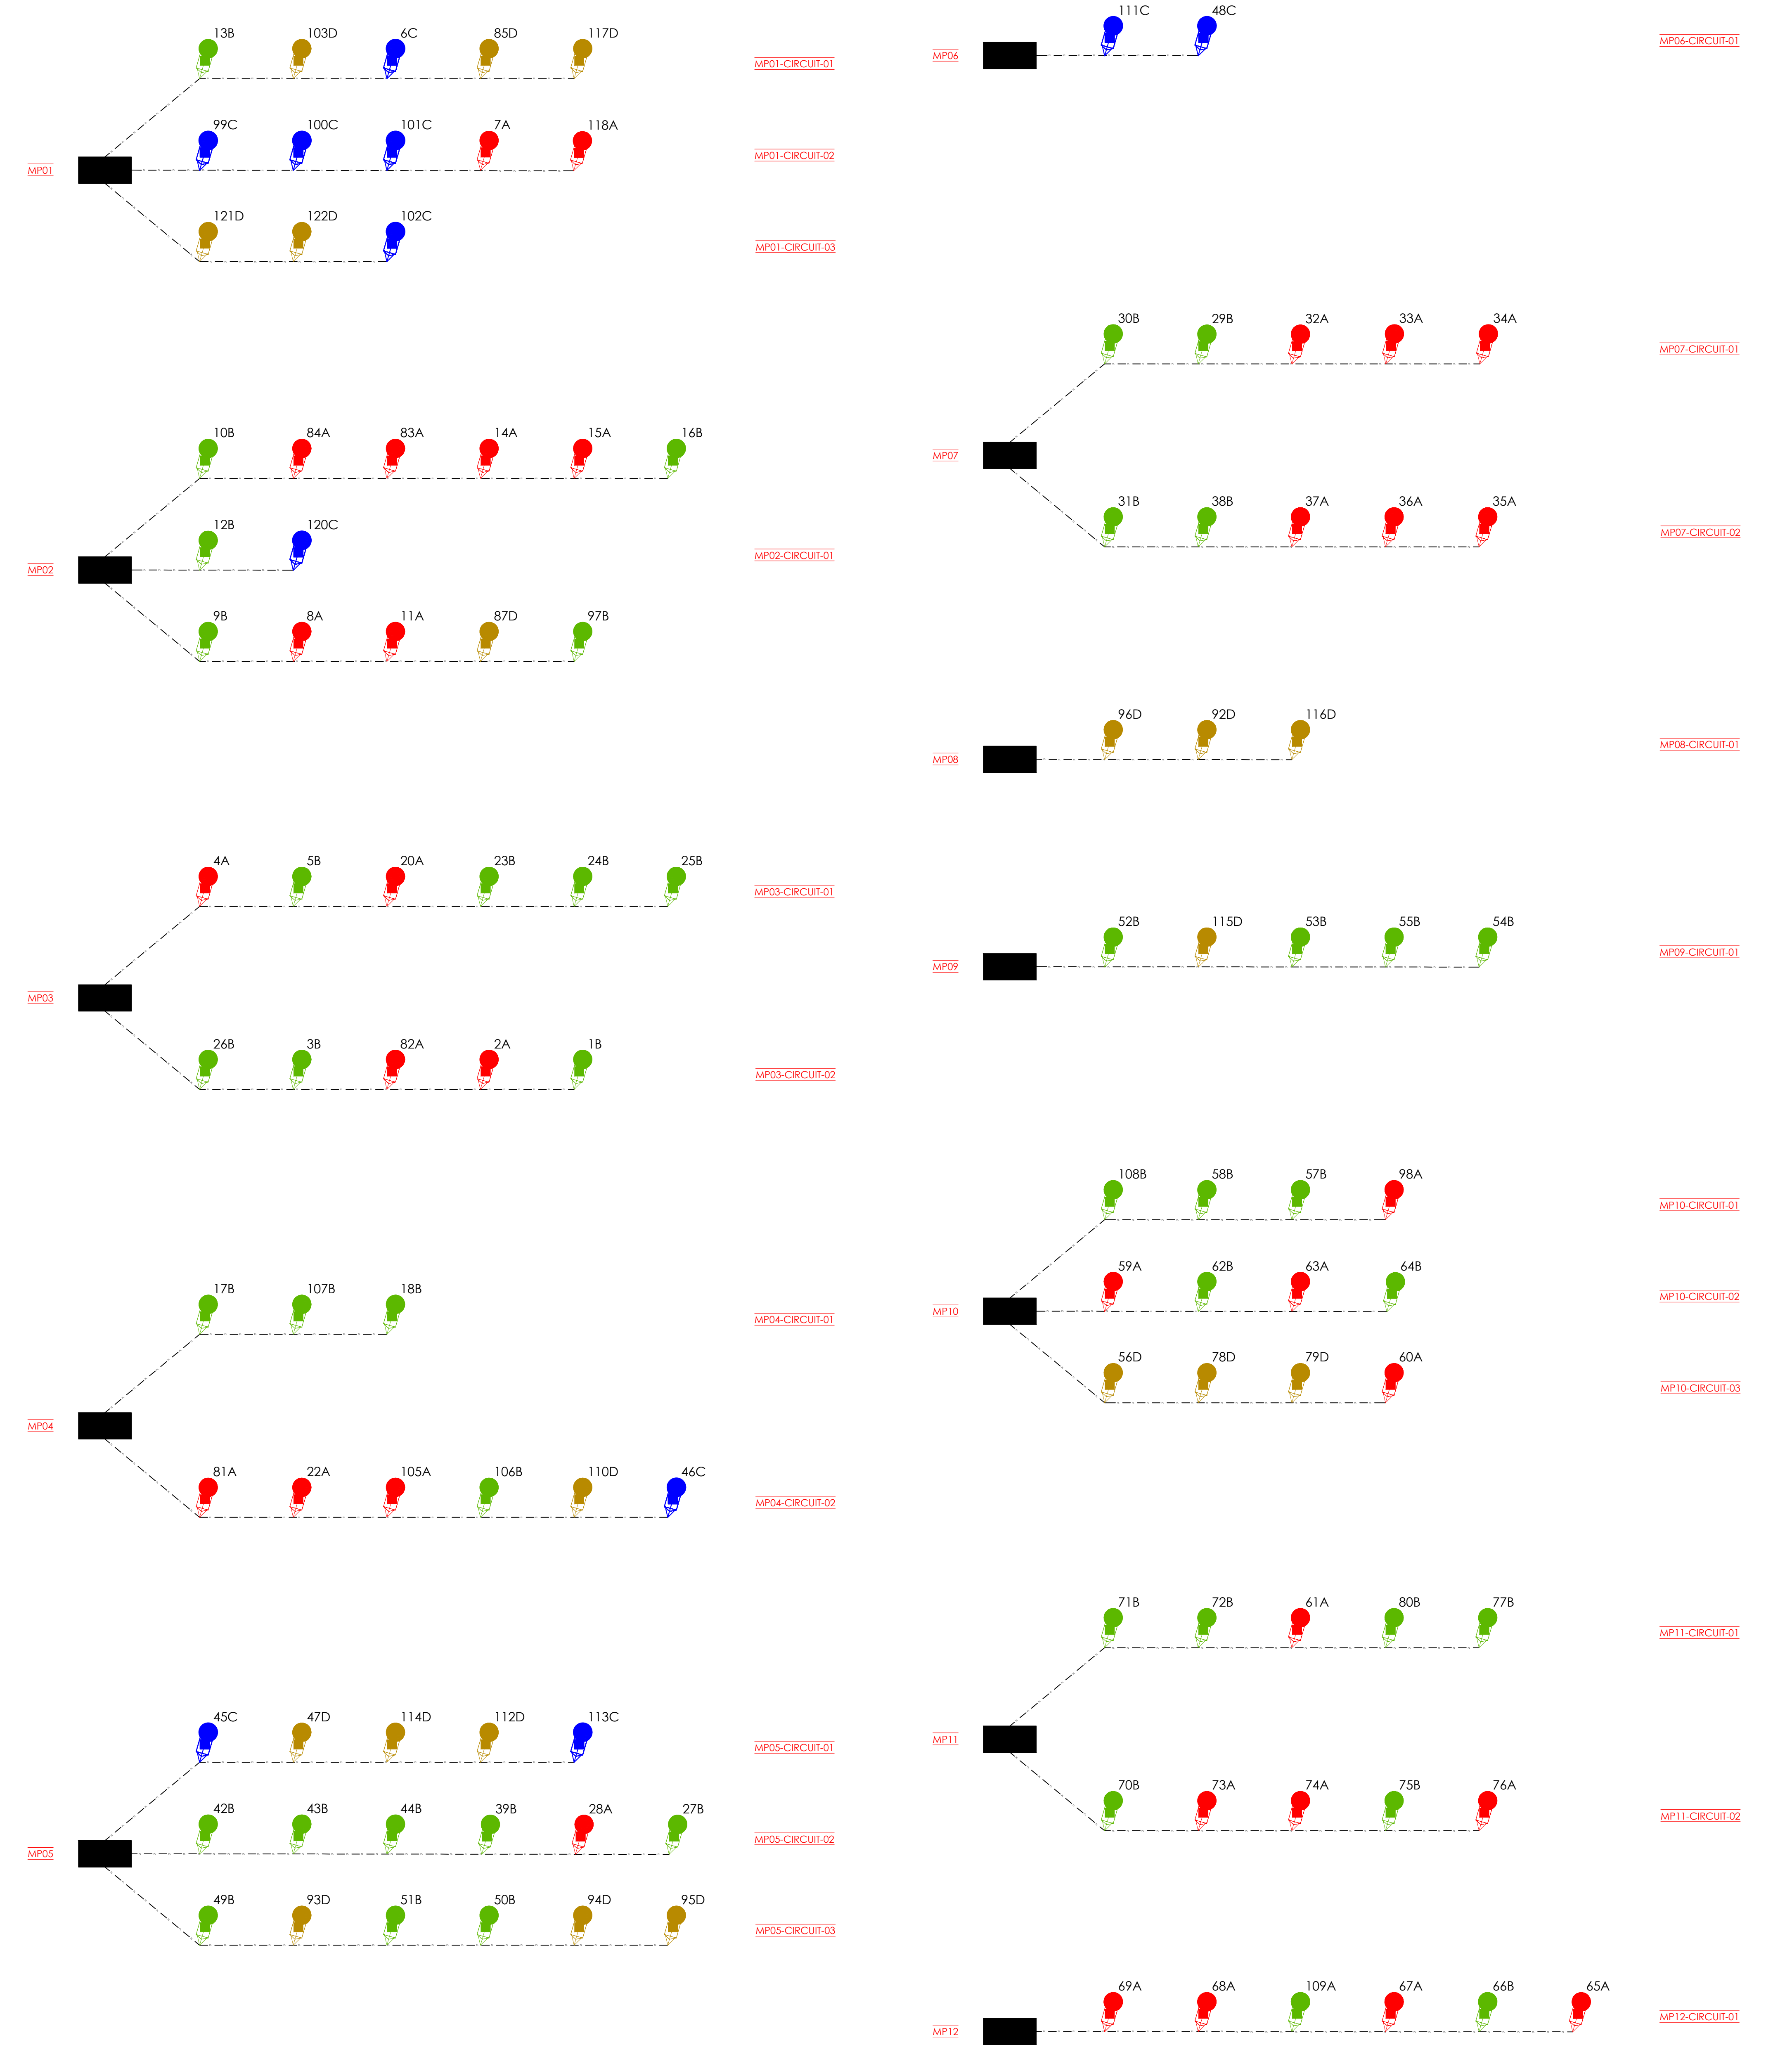

No.	DESCRIPTION	DATE
00	ISSUED FOR PLANNING	19-05-2026

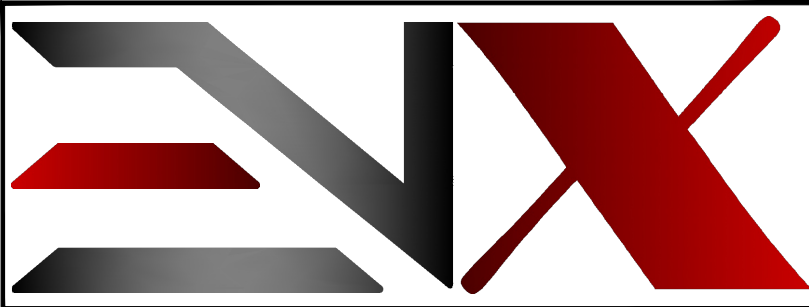

Drawing Title: Site - Services Layouts - Electrical Public Lighting Circuit Schematic			
Client: Glenveagh Homes Ltd			Approved: ML
Project: Ballymestone Phase 3			Rev: 00
Project No: 3260	Scale @ A1: 1:500	Drawn: PL	Checked: ML
Drawing Reference: 3260-ENX-XXXX-XX-DR-E01-006009		Date: MAY 2026	Status: S3