ON ORIGINAL

0 5 10 20 30 40 50mm


© COPYRIGHT OF THIS DRAWING IS RESERVED BY DBFL CONSULTING ENGINEERS. NO PART SHALL BE REPRODUCED OR TRANSMITTED WITHOUT THEIR WRITTEN PERMISSION.

NO CHANGES OF WHATSOEVER NATURE ARE TO BE MADE TO ANY DETAILS SET OUT OR CONTAINED IN ANY DBFL SPECIFICATIONS OR DRAWINGS UNLESS THE EXPRESS CONSENT HAS BEEN OBTAINED IN ADVANCE, IN WRITING, FROM DBFL

NOTES:


LEGEND

- PROPOSED ROAD - CARRIAGEWAY
- PROPOSED FOOTPATH
- PROPOSED SHARED PEDESTRIAN & CYCLE ROUTE
- PROPOSED CYCLE TRACK
- BUFF TACTILE PAVING
- RED TACTILE PAVING
- CORDUROY TACTILE PAVING
- PROPOSED RAISED CROSSING/RAMP
- PROPOSED ROAD SIGN
- PROPOSED 114mm MITRED STAINLESS STEEL BOLLARDS IN RS115 RETENTION SOCKET
- PROPOSED 100mm ACTIVE TRAVEL KERB
- PROPOSED TRANSITION ACTIVE TRAVEL KERB
- PROPOSED 6mm FLUSH ACTIVE TRAVEL KERB
- PROPOSED 100mm KERB
- PROPOSED TRANSITION KERB
- PROPOSED 6mm FLUSH KERB
- PROPOSED 25mm DROPPED KERB
- PROPOSED FLUSH PIN KERB

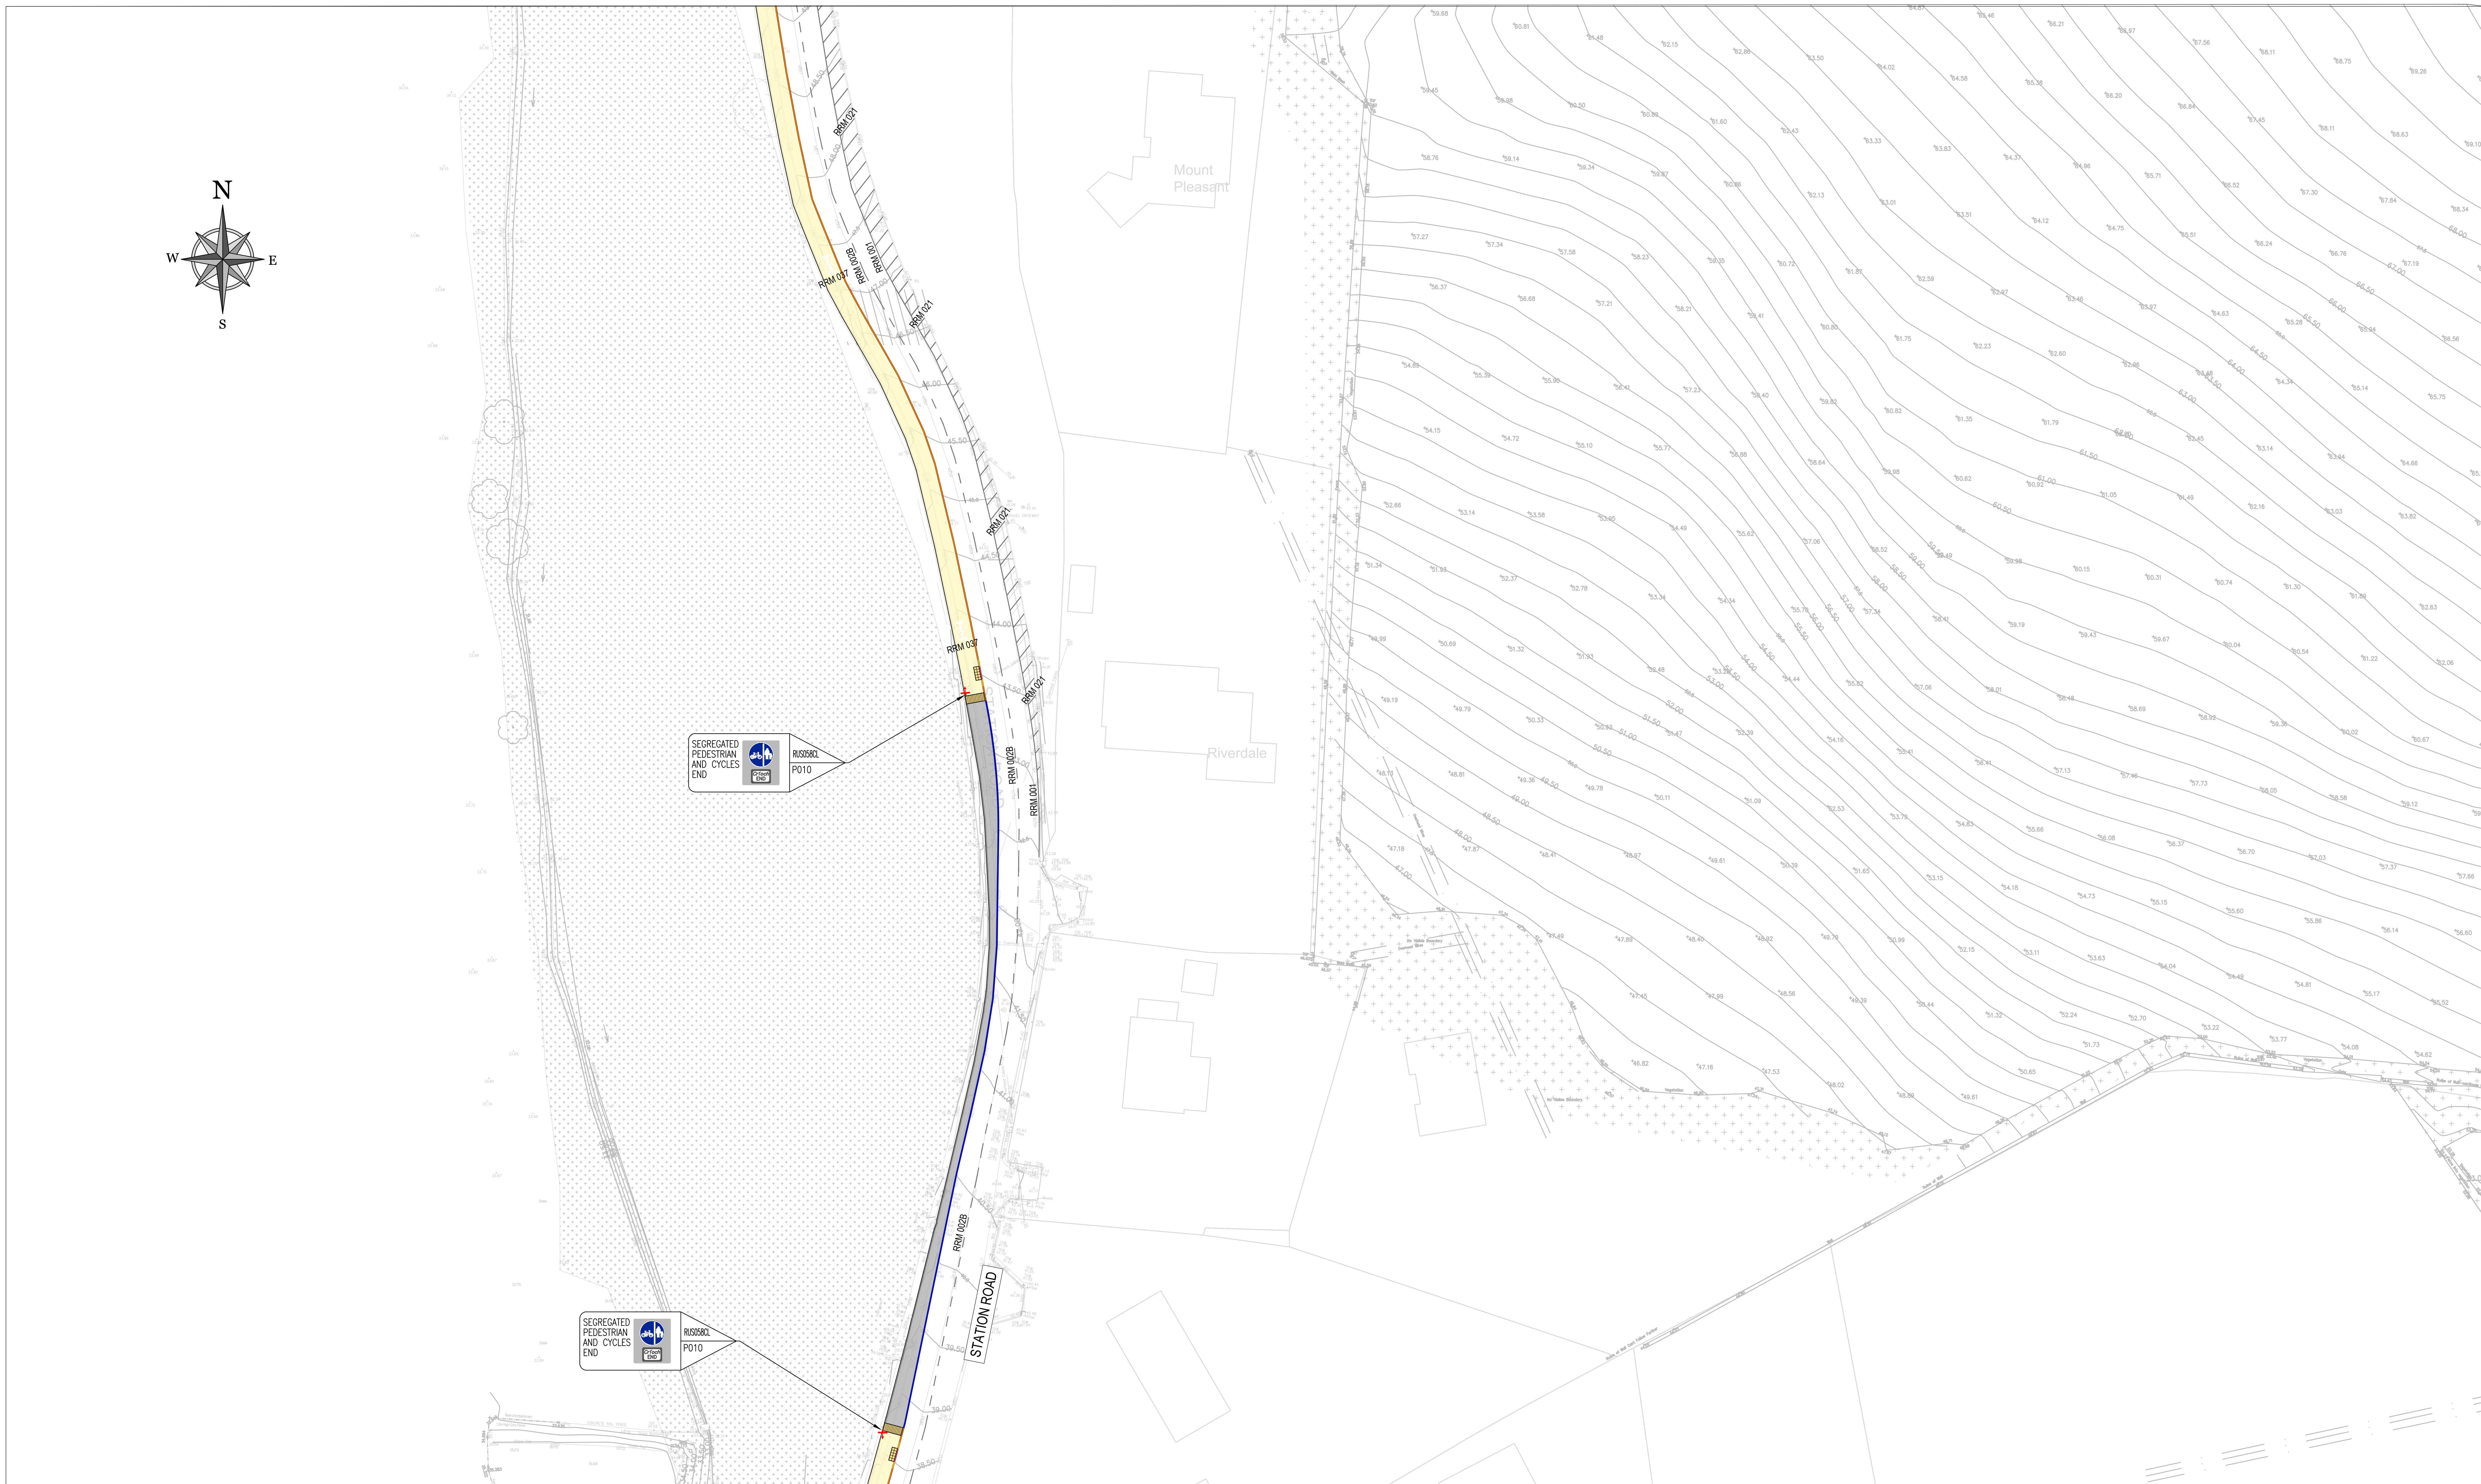

ORDNANCE SURVEY IRELAND LICENCE
No CYAL50276885
© ORDNANCE SURVEY IRELAND
GOVERNMENT OF IRELAND

DBFL CONSULTING ENGINEERS LTD.
DRAFT
ORMOND HOUSE, UPPER ORMOND QUAY, DUBLIN 7.

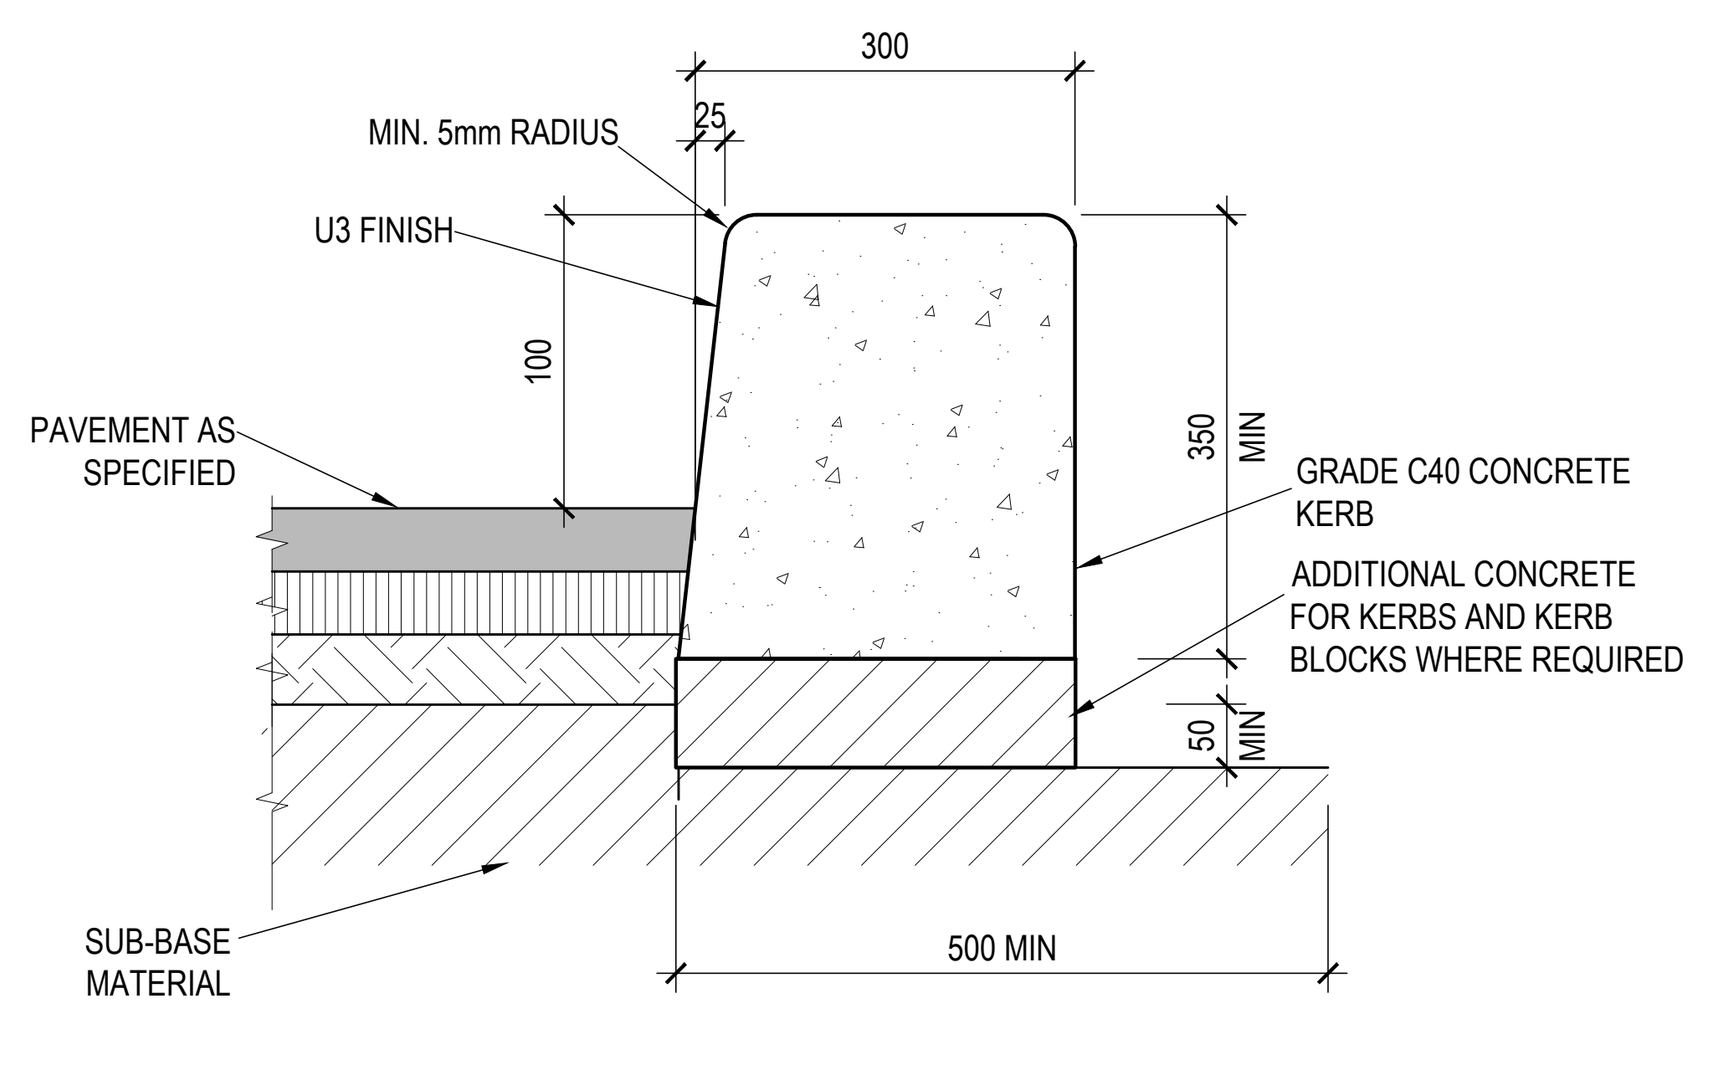


STANDARD INSITU CONCRETE KERB DETAIL

SCALE 1:10

SHARED PATH CONSTRUCTION

5mm	HIGH FRICTION SURFACING WITH HOT BINDERS AND BUFF COLOURED AGGREGATES TO CLAUSE 7.3 (TII PUBLICATIONS, PUBLICATION NUMBER CC-SPW-00900, OCTOBER 2023). **MINIMUM PSV - 60**
30mm	SURFACE COURSE - SMA 6 SURF PMB 65/105-60 DES TO CLAUSE 5.1.7 (TII PUBLICATIONS, PUBLICATION NUMBER CC-SPW-00900, OCTOBER 2023).
	BITUMINOUS SPRAY 'BOND COAT' TO CLAUSE 10.1.4 (TII PUBLICATIONS, PUBLICATION NUMBER CC-SPW-00900, OCTOBER 2023).
50MM	BINDER COURSE - (ASPHALT CONCRETE) AC 20 DENSE BIN 40/60 REC TO CLAUSE 3.1.4 (TII PUBLICATIONS, PUBLICATION NUMBER CC-SPW-00900, OCTOBER 2023).
150MM	UNBOUND SUB-BASE - UGM A (CLAUSE 804) (TII PUBLICATIONS, PUBLICATION NUMBER CC-SPW-00800, OCTOBER 2023); MINIMUM CBR: 30%

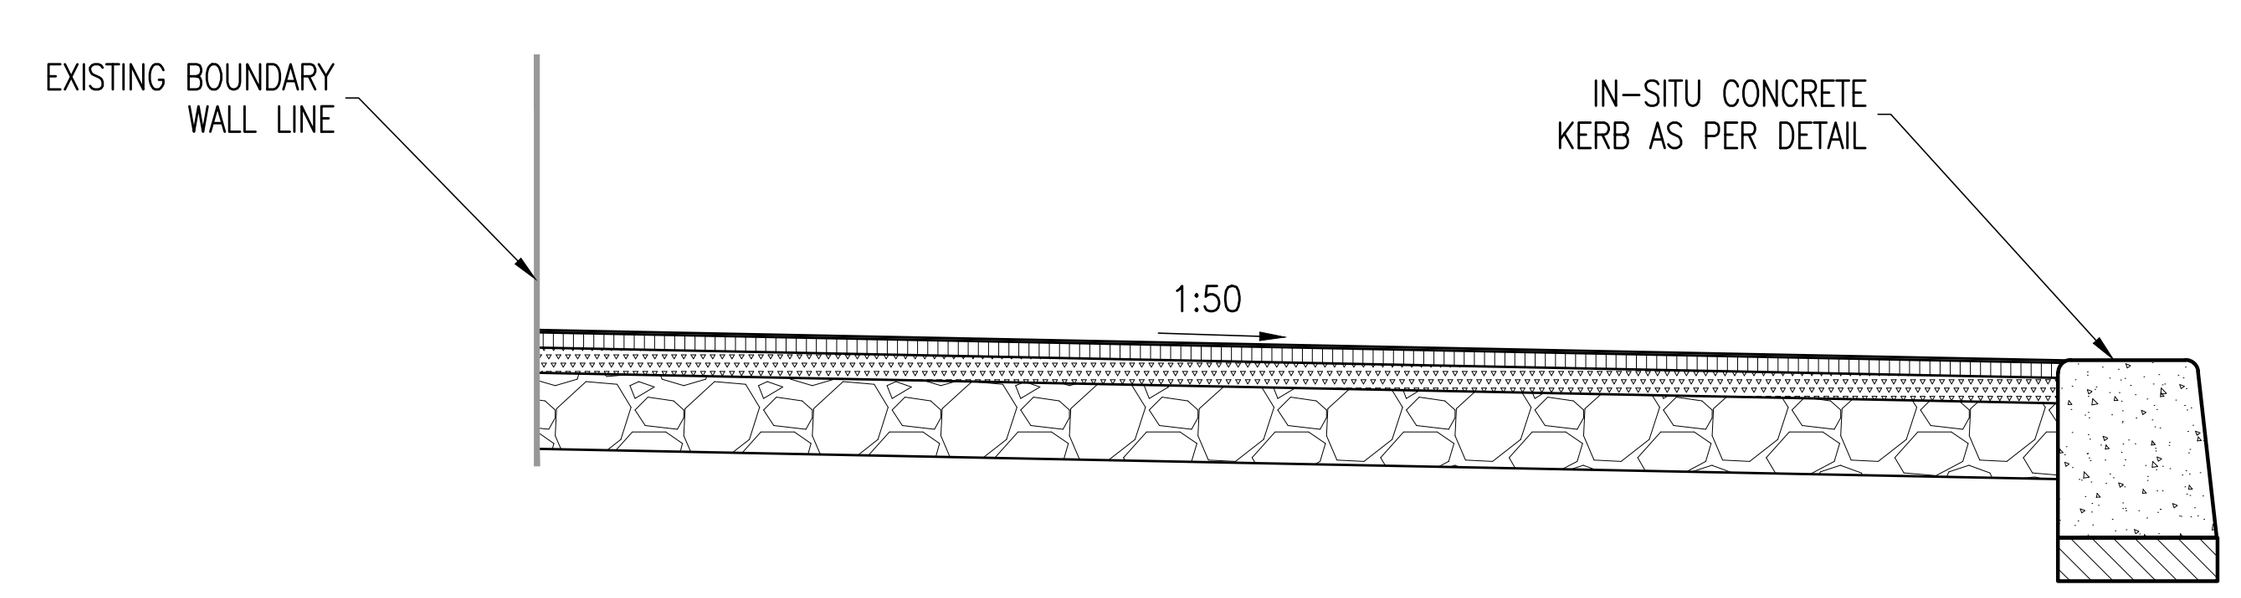

TYPICAL CROSS SECTION THROUGH SHARED SPACE

SCALE 1:25

rev	date	description	by	chkd.
0	24-03-26	DRAFT ISSUE FOR INFORMATION	BS	GK

STATUS CODES

purpose	acceptance
P9 - CONTRACT/CONSTRUCTION	S - ISSUED

DBFL
CONSULTING ENGINEERS
T: + 353 1 400 4000 | E: info@dbfl.ie | W: www.dbfl.ie
DUBLIN | CORK | GALWAY | WATERFORD

project ref.
RINGWOOD BLARNEY

drawing title
STATION RD ACTIVE TRAVEL WORKS - SHEET 1

client
CAIRN HOMES

designed by	author	scale	sheet size
JA	BS	1:500	A1

drawing no.	revision
237FO-01-95-XX-XX-XXX-DR-DBFL-CE-1231	0