
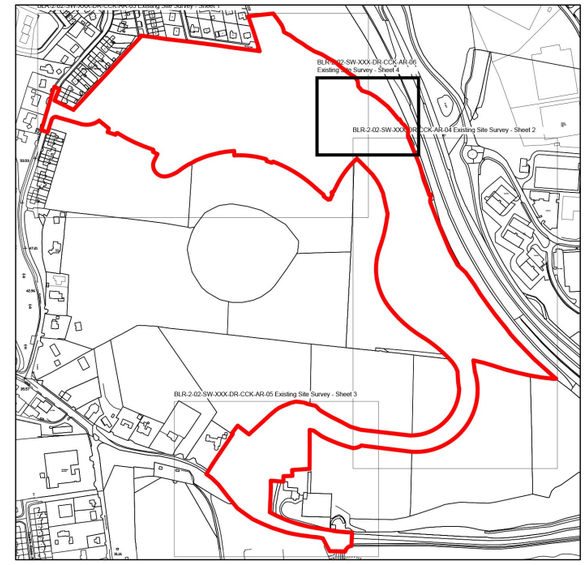


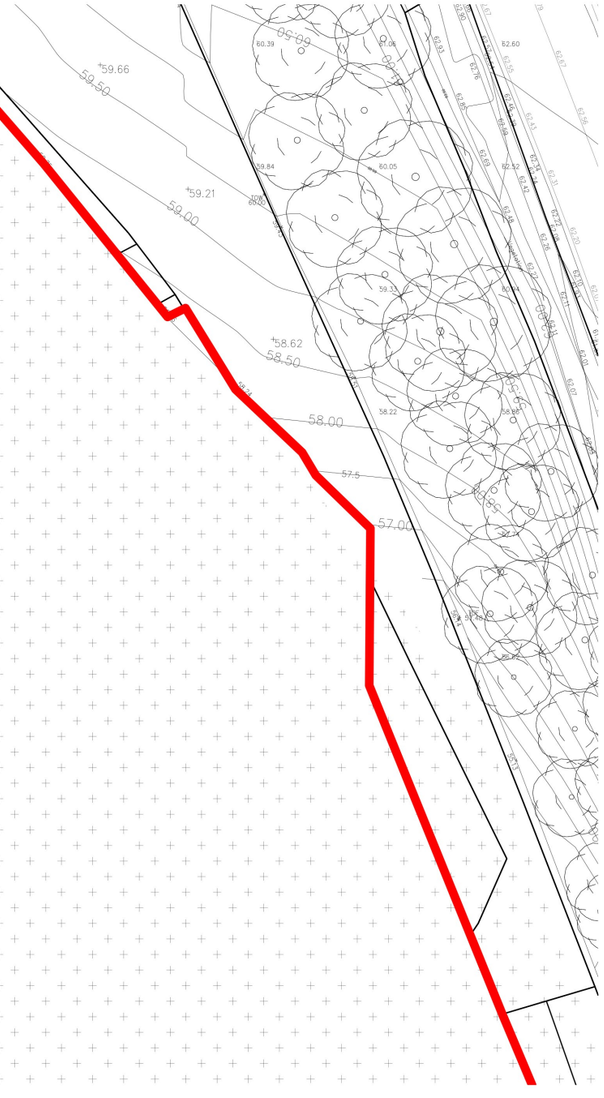

© This drawing is copyright.

1 Do not scale this drawing.

2 Errors and omissions to be immediately notified to Architect.

3 All dimensions to be checked on site.

4 To be read with relevant Engineers drawings.

N

© Ordnance Survey Ireland
and Government of Ireland
Licence No. CYAL50382574
Map Sheets:
6289-C, 6289-D, 6336-A, 6336-B

Please refer to MHL Consulting Engineers' drawings and reports for all proposed road levels, drainage and attenuation details, and other engineering works.

Please refer to Cunnane Stratton Reynolds Land Planning and Design drawings for surface finishes, landscaping details, planting details and specification, and boundary details.

This drawing is also to be read in conjunction with reports and drawings from the following consultants included with this application:

Coakley O'Neill Town Planners

Surveyed by	Date May 2021	Datum	Malin Head
Drawn by CC /	Date 23.08.2021	Grid System	Irish National (IG/ITM)
Checked by TS	Date 14.12.2022		
	Revisions		

No.	Date	Description
0	24.08.2021	First Drawing – Draft Issue
1	24.09.2021	Orthophoto added
2	08.11.2022	All data sets combined and data added
3	14.02.2025	Data Added

Murphy GEOSPATIAL
Topographic surveys, Measured Building Surveys, Setting-Out, As-Built Surveys, Hydrographic Surveys, Legal Mapping, Pipeline Surveys, Services Location, Ground Penetrating Radar, Laser Scanning, Rectified Photography
Kildare Cork Dublin Belfast Glasgow Manchester London
Head Office
Global House
Kilcullen Business Campus
Kilcullen Co. Kildare
Ireland
Phone: (+353) 045 484040
Fax: (+353) 045 484004
Email: info@murphysurveys.ie

revisions	date	inls
description: Existing Site Survey Sheet 4	drawing no. / cad ref.	BLR-2-02-SW-XXX-DR-CCK-AR-06
	revn.	
job: Development at Ringwood, Shean Upper, Blarney, Co Cork.	scale	1:500 A3
	date	Dec '25
	drawn	JK
	checked	
client: Clockstrike Ltd.		
issue: Planning		

CONROY CROWE KELLY
ARCHITECTS
65 MERRION SQUARE
DUBLIN 2
PHONE 66139901 FAX 6765715
e-mail info@cck.ie