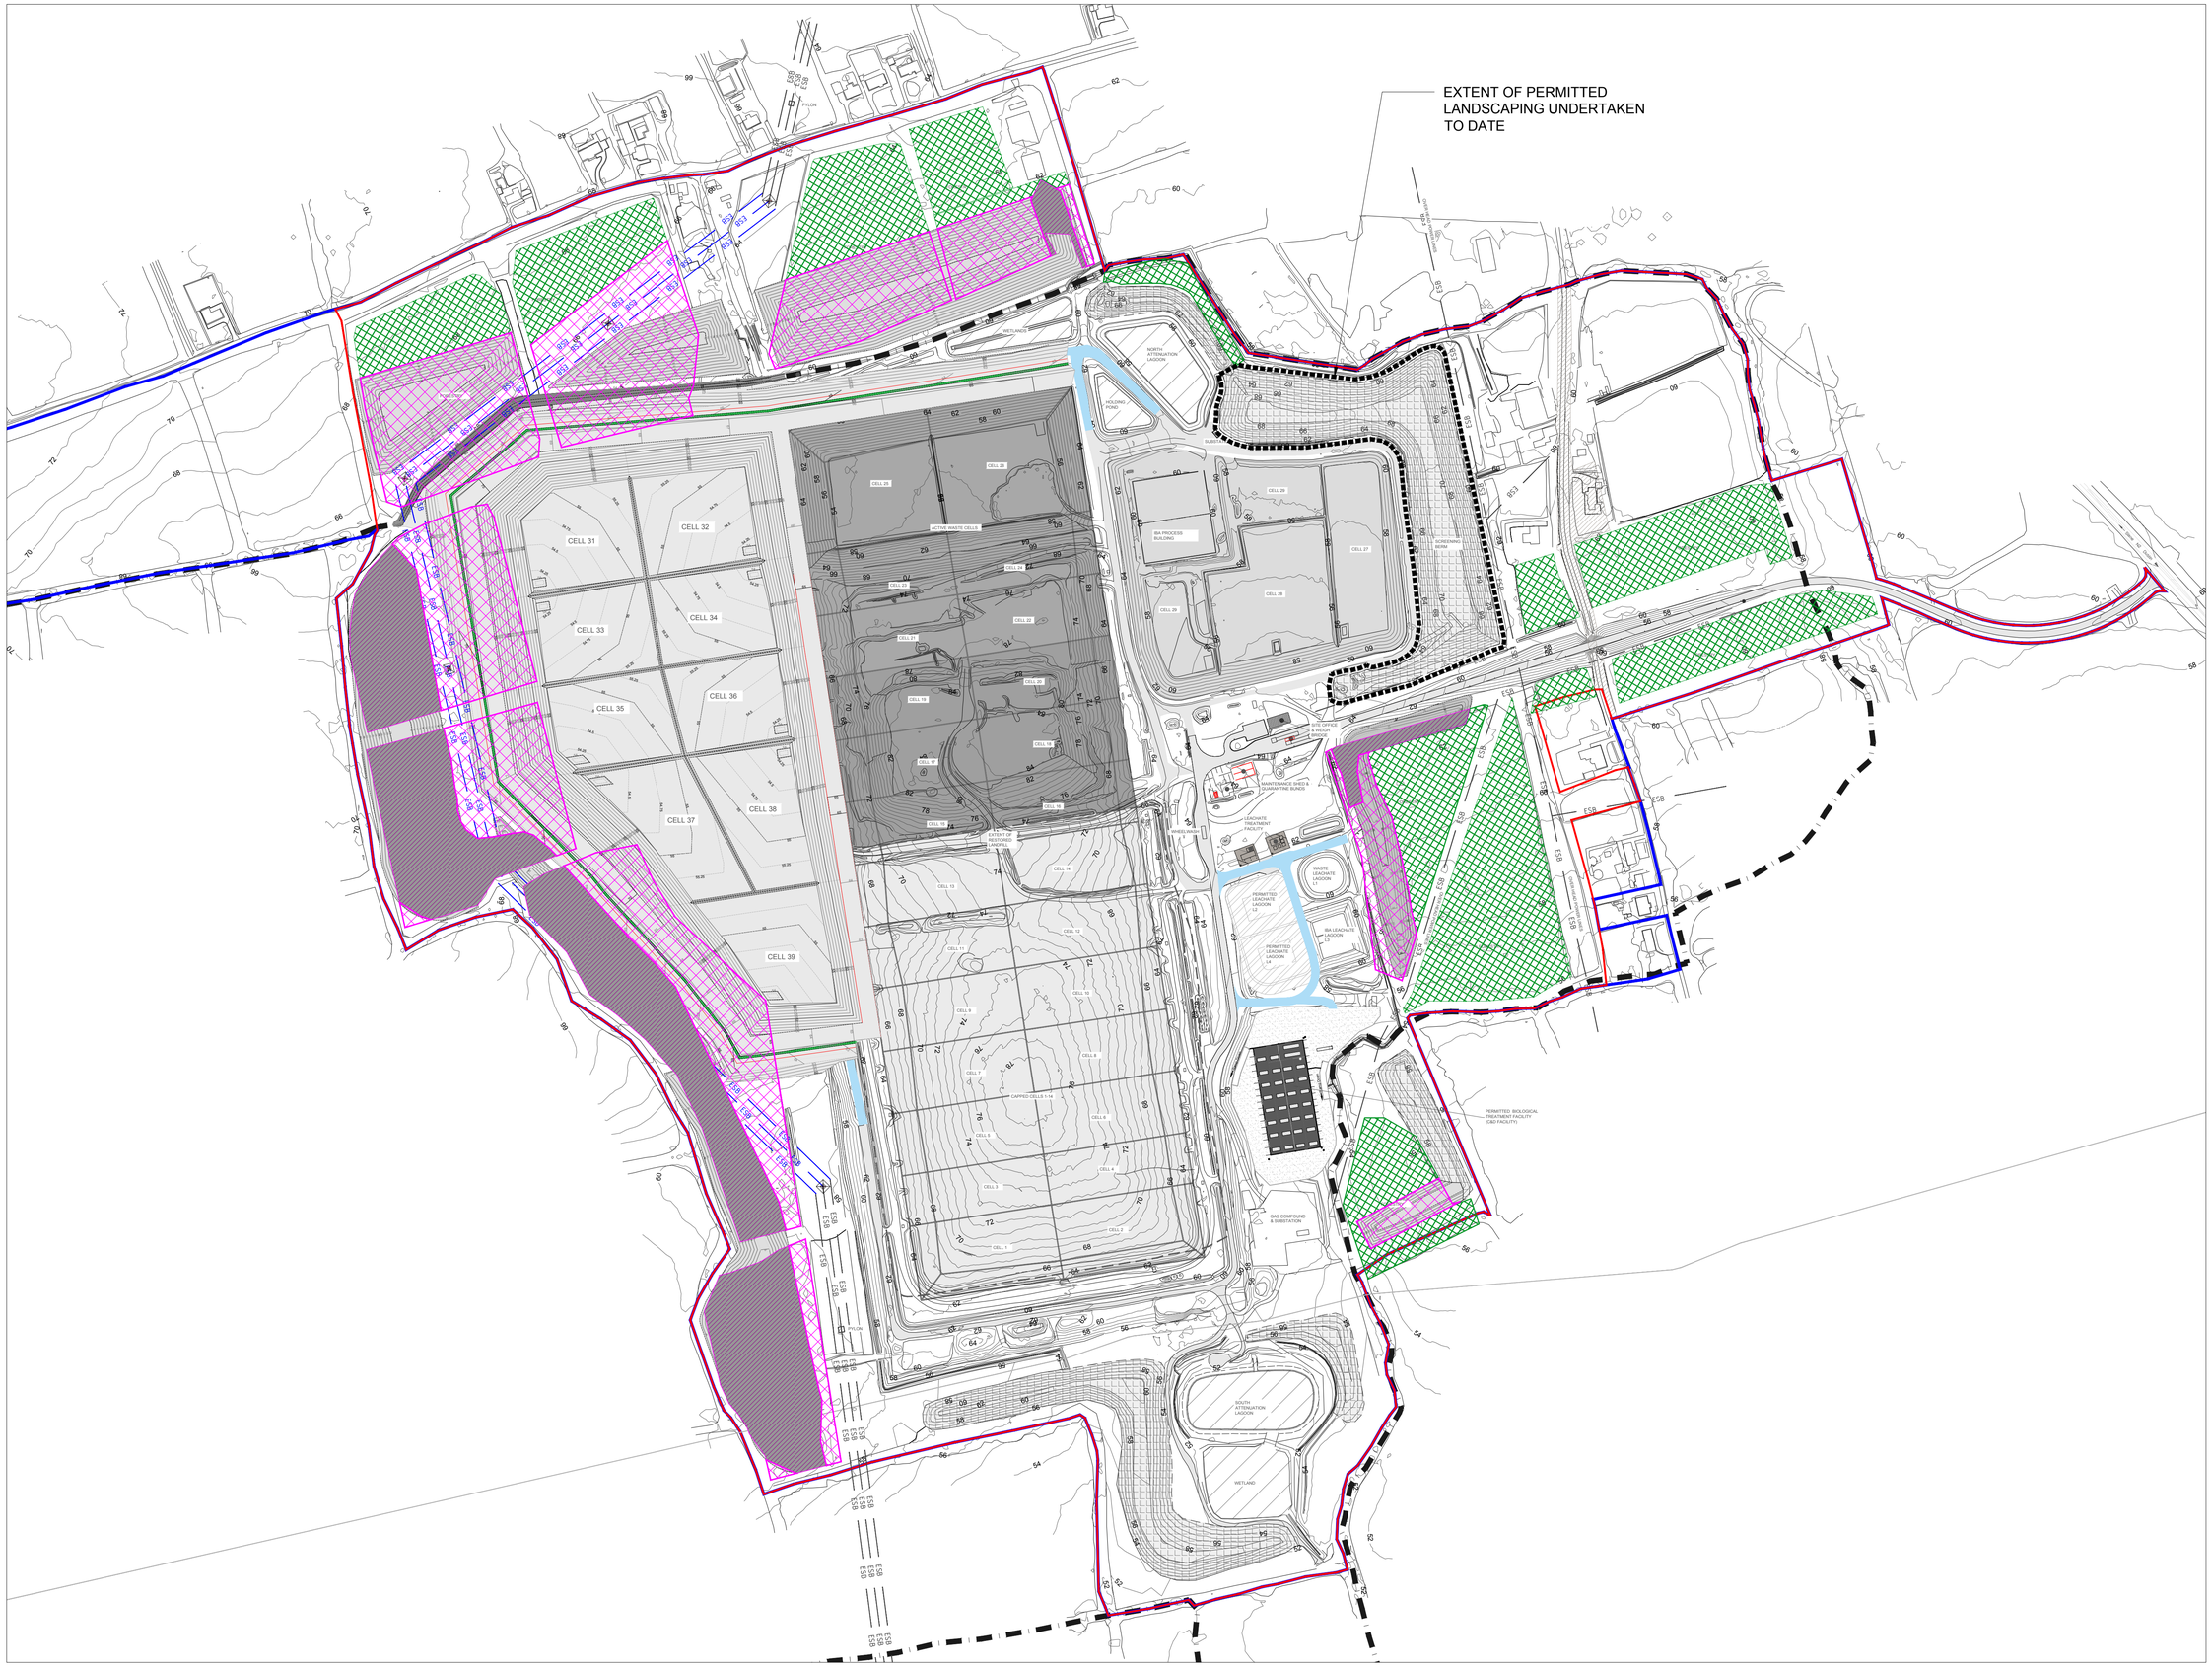

EXTENT OF PERMITTED LANDSCAPING UNDERTAKEN TO DATE
CELL 31
CELL 32
CELL 33
CELL 34
CELL 35
CELL 36
CELL 37
CELL 38
CELL 39
WETLAND
NORTH ATTENUATION LAGOON
HOLDING POND
BIA PROCESS BUILDING
SCREENING WORKS
MAINTENANCE SHED & FUNCTIONAL BUNDS
LEACHATE TREATMENT FACILITY
WHEEL WASH
EXTENT OF MONITORED RESTORED LANDFILL
PERMITTED LEACHATE LAGOON L2
PERMITTED LEACHATE LAGOON L3
PERMITTED LEACHATE LAGOON L4
WASTE LEACHATE LAGOON L1
BIA LEACHATE LAGOON L5
CAPPED CELLS 1-14
GAS COMPOUND & SUBSTATION
PERMITTED BIOLOGICAL TREATMENT FACILITY (CBD FACILITY)
SOUTH ATTENUATION LAGOON
WETLAND
PYLON
ESB
ESB
ESB