NORTH POINT

FARM SCHEME BUILDINGS:A,B,C,D,E

140 APARTMENTS	NO.	%
1 BEDROOM AP.	70	50 %
2 BEDROOMS AP. 3P	12	8.6 %
2 BEDROOM AP. 4P	57	40.7%
3 BEDROOMS AP.	1	0.7 %
TOTAL NO.	140	100 %
DUAL ASPECT	57	40.7%
NO. OF UNITS WITH AREA 10% GREATER THAN REQUIRED	35	25.0%
TOTAL COMMUNAL AMENITY AREA	2,563 sqm	
PUBLIC OPEN SPACE		
PUBLIC PARK *(outside of developable area)*	24,520 sqm	
PUBLIC PLAZA AND LAWN *(inside of developable area)*	1,555 sqm	
PARKING SPACES	54	38.0%
CRECHE DROP OFF	4	
MOTORBIKE SPACES	5	
RESIDENT'S BIKE SPACES	230	
VISITOR'S BIKE SPACES	100	

LEGEND

- SITE BOUNDARY (red line)
  SITE AREA: 50 816 sqm (red line)
  DEVELOPABLE AREA: 14 688 sqm
- 1BEDROOM APARTMENT 2 PERSON
- 2BEDROOM APARTMENT 4 PERSON
- 2BEDROOM APARTMENT 3 PERSON
- 3BEDROOM APARTMENT 5 PRESON
- COMMUNAL AREA
- CRECHE
- PLANT
- BINS
- BIKE STORE
- RESIDENT'S AMENITY
- EXISTING BUILDING WALL TO BE RETAINED
- EXISTING STRUCTURE TO BE DEMOLISHED
- UNIT WITH AREA 10% GREATER THAN REQUIRED (35 APARTMENTS)
- PROPOSED TREES
- EXISTING TREES TO BE RETAINED
- ROOT PROTECTION ZONE
- EXISTING TREES TO BE REMOVED

SACRED HEART CONVENT

EXISTING CAR PARK

PUBLIC LAWN 483 SQM

PLAZA 248 SQM

COMMUNAL AMENITY AREA 1 1 063 sqm

COMMUNAL AMENITY AREA 2 1 223 sqm

PUBLIC PLAZA 1 072 SQM

Bioretention area

New Parking

Existing 2m high boundary wall

Apartment block E
4-5 Storey
Unit number- E.0.1-E.4.48
48 APARTMENTS
1 BED 2P: 27
2 BED 3P: 3
2 BED 4P: 17
3 BED 5P+: 1

Apartment block D
3-4 Storey
Unit number- D.0.1-D.3.58
58 APARTMENTS
1 BED 2P: 34
2 BED 3P: 6
2 BED 4P: 18

Building A
Existing building to be retained

Building B
Existing Farm building to be retained

Existing wall to be demolished

Existing stairs to be removed

Existing structure to be demolished

No.4 Set down for creche drop off only


Main access to Site

Tag: T3-T4 X4

Tag: T1

Tag: T5

Tag: 6901 Tag: 6902 Tag: 6903 Tag: 6904 Tag: 6905 Tag: 6906 Tag: 6907 Tag: 6908 Tag: 6909 Tag: 6910 Tag: 6911 Tag: 6912 Tag: 6913 Tag: 6914 Tag: 6915 Tag: 6916 Tag: 6917 Tag: 6918 Tag: 6919 Tag: 692(0?) Tag: 6921 Tag: 6922 Tag: 6923 Tag: 6924 Tag: 6925 Tag: 6926 Tag: 6927 Tag: 6928 Tag: 6971 Tag: 6972 Tag: 6973 Tag: 6974 Tag: 6975 Tag: 6976 Tag: 6977 Tag: 7066 Tag: 7067

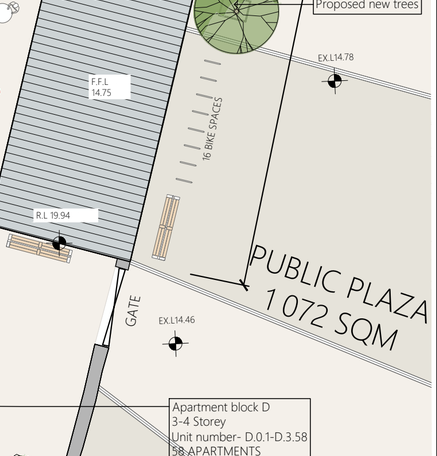

1 LEVEL 2 (PROPOSED SECOND FLOOR PLAN)
1:200 @ A1

1:200@A1

G 12.2025 FOR LRD PLANNING
F. 09.2025 FOR PLANNING
E 03.2022 FOR PLANNING
D 08.2021 FOR TRI-PARTY
C. 13.07.2021 FOR INFORMATION
B. 30.06.2021 FOR INFORMATION
A. 22.06.2021 FOR INFORMATION

LEVEL 2- BUILDING A, B, D, E

SHiPSEYBARRY place makers

PROJECT :	PHASE 1- THE FARM- BESSBOROUGH	DRAWING DESCRIPTION:	LEVEL 2	CLIENT :	ESTUARY VIEW ENT. 2020 LTD.
SCALE :	1:200 @ A1	DATE :	09.2025	OVERSEEN BY :	AIM	APPROVED BY :	GB	DRAWING NO. :	SB-2020-107-203

28,Richmond Hill , Bellfield , Cork, Ireland t: + 353 (0)21 23988 55 f: + 353 (0)21 23988 27 e: info@shipseybarry.com www.shipseybarry.com
© COPYRIGHT of SHIPSEY BARRY Ltd. This drawing or design may not be reproduced without express written permission of SHIPSEYBARRY Ltd