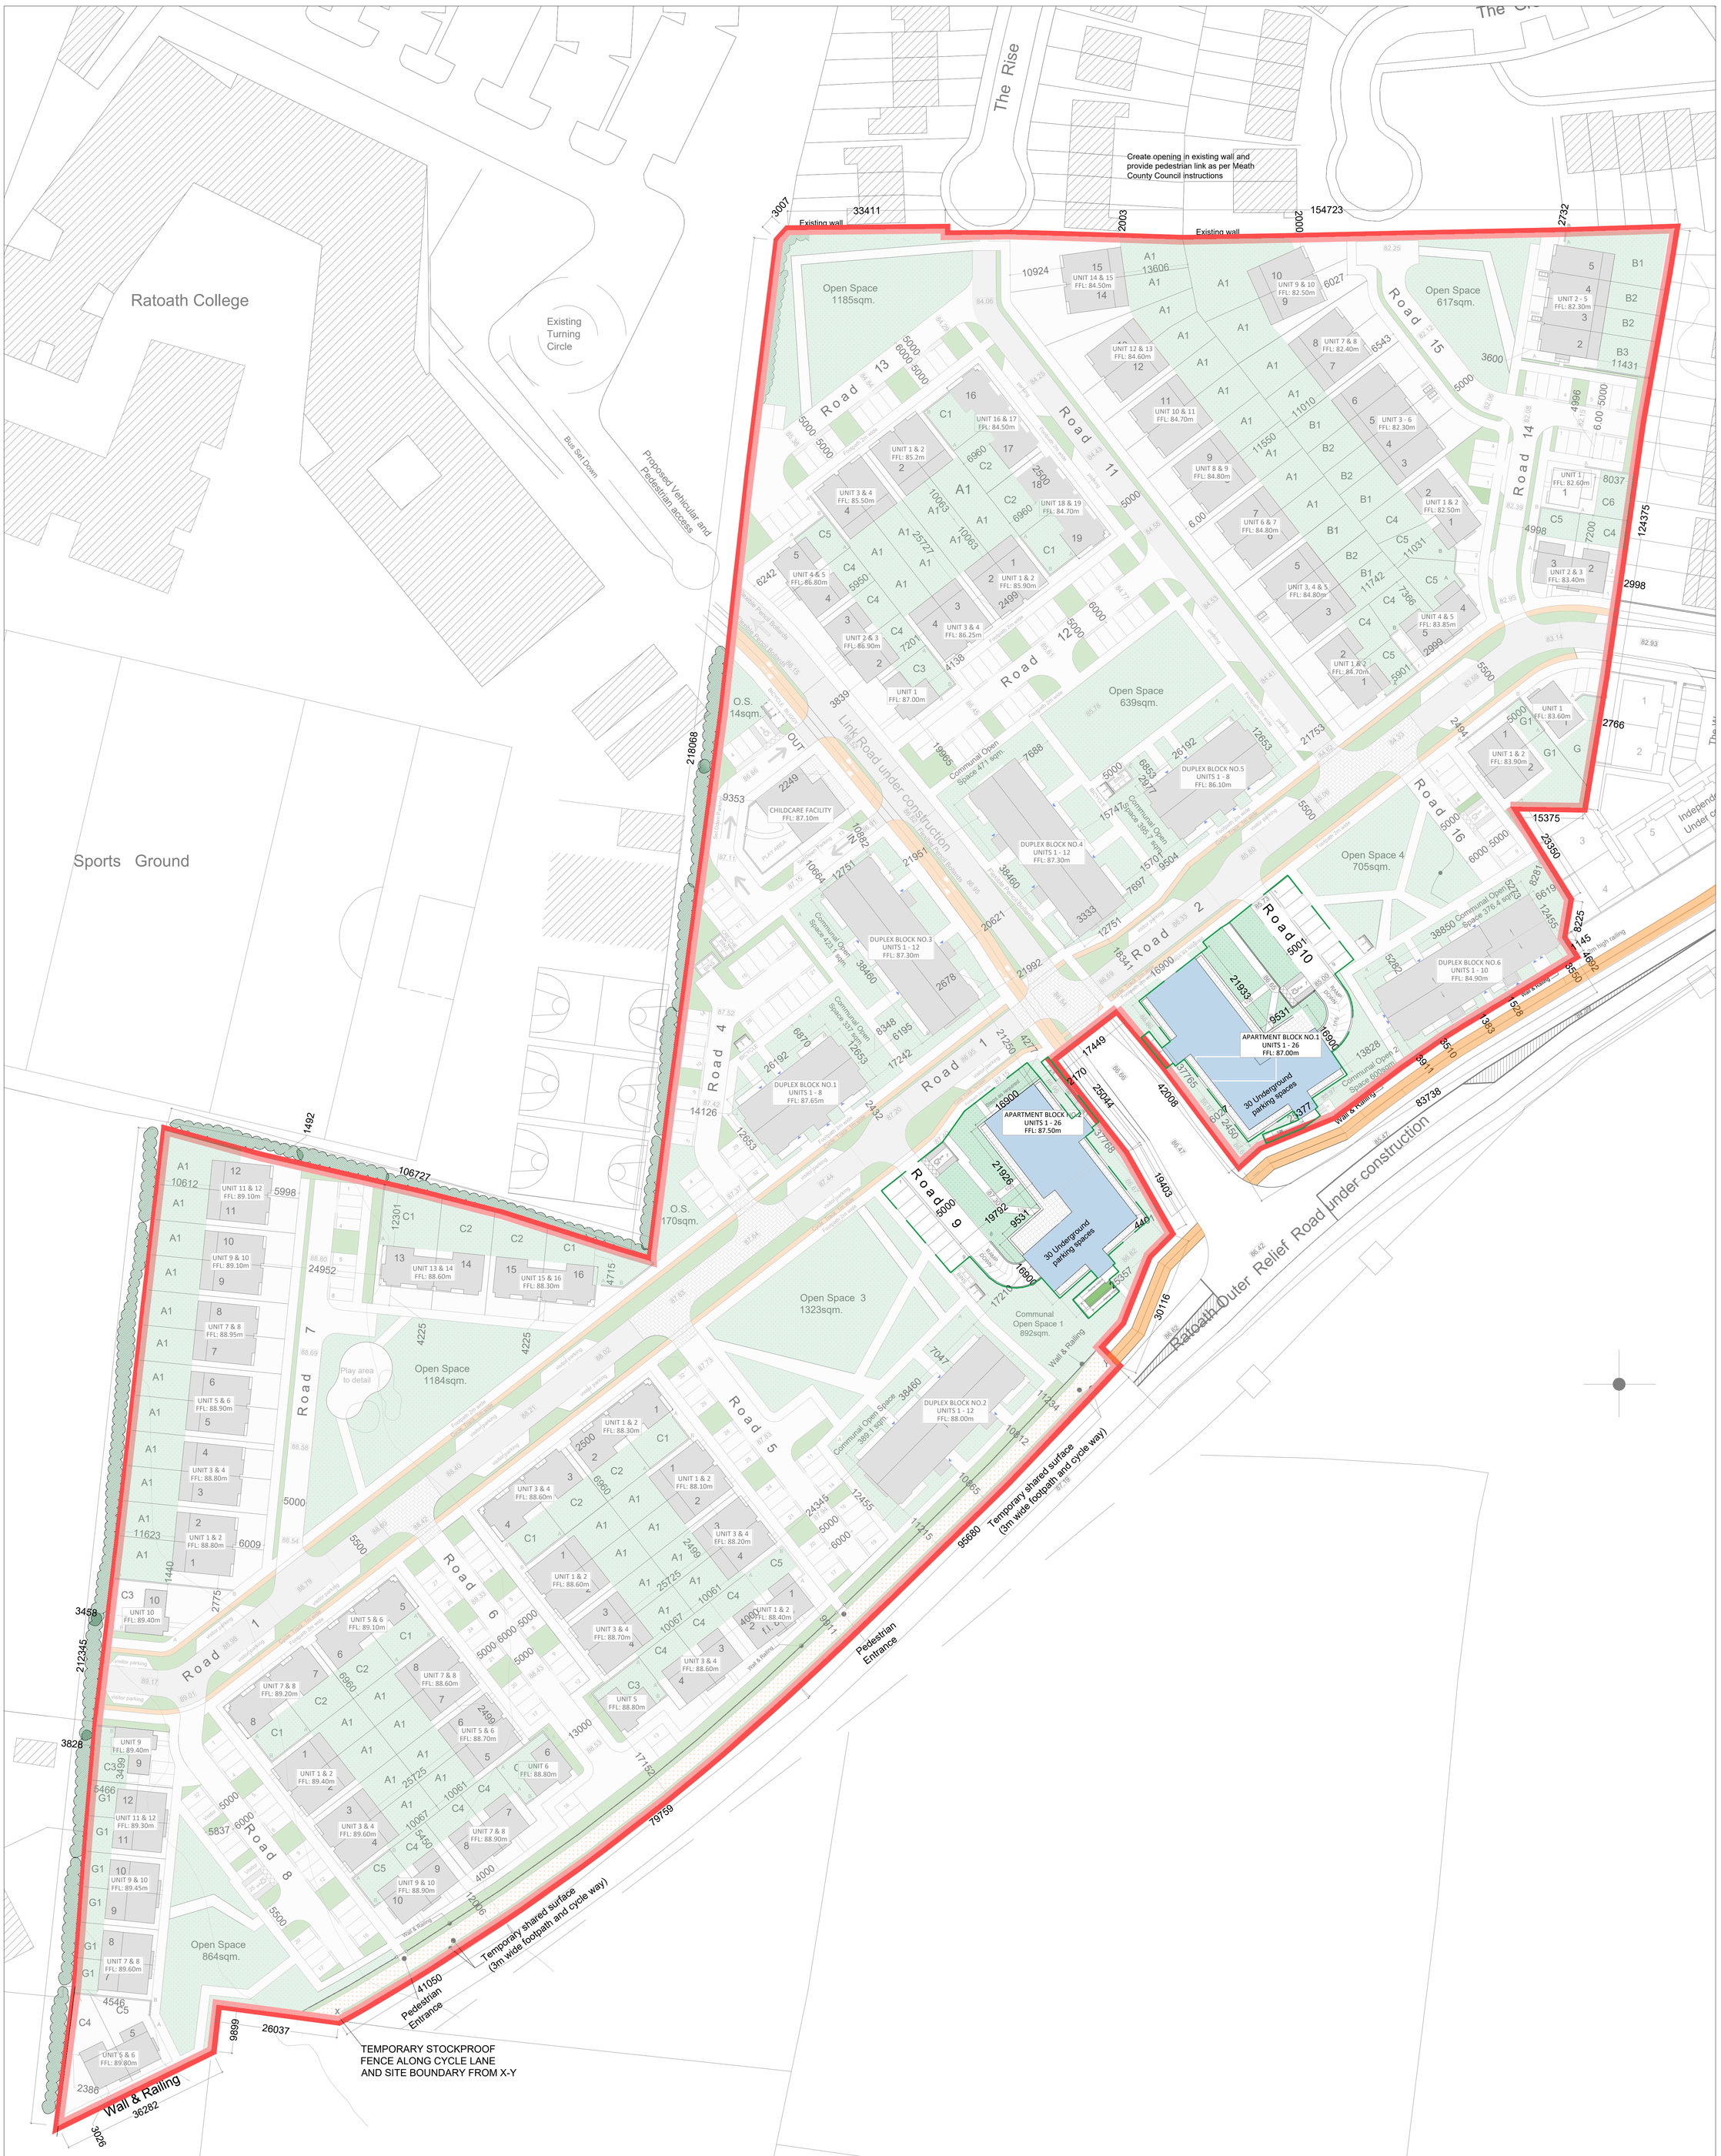

Ratoath College
Sports Ground
Existing Turning Circle
Bus Set Down
Proposed Vehicular and Pedestrian access
The Rise
Create opening in existing wall and provide pedestrian link as per Meath County Council instructions
Existing wall
33411
154723
3007
2003
2000
2732
Open Space 1185sqm.
Open Space 617sqm.
Open Space 639sqm.
Open Space 4 705sqm.
Open Space 1184sqm.
Open Space 864sqm.
Open Space 3 1323sqm.
Communal Open Space 1 892sqm.
O.S. 14sqm.
O.S. 170sqm.
Road 1
Road 2
Road 4
Road 5
Road 6
Road 7
Road 8
Road 9
Road 10
Road 11
Road 12
Road 13
Road 14
Road 15
Road 16
Link Road under construction
Ratoath Outer Relief Road under construction
CHILDCARE FACILITY FFL: 87.10m
DUPLEX BLOCK NO.1 UNITS 1 - 8 FFL: 87.65m
DUPLEX BLOCK NO.2 UNITS 1 - 12 FFL: 88.00m
DUPLEX BLOCK NO.3 UNITS 1 - 12 FFL: 87.30m
DUPLEX BLOCK NO.4 UNITS 1 - 12 FFL: 87.30m
DUPLEX BLOCK NO.5 UNITS 1 - 8 FFL: 86.10m
DUPLEX BLOCK NO.6 UNITS 1 - 10 FFL: 84.90m
APARTMENT BLOCK NO.1 UNITS 1 - 26 FFL: 87.00m
APARTMENT BLOCK NO.2 UNITS 1 - 26 FFL: 87.50m
30 Underground parking spaces
Communal Open Space 471 sqm
Communal Open Space 395.7 sqm
Communal Open Space 423.1 sqm
Communal Open Space 437 sqm
Communal Open Space 600sqm
Communal Open Space 376.4 sqm
Communal Open Space 389.1 sqm
Temporary shared surface (3m wide footpath and cycle way)
Pedestrian Entrance
Wall & Railing
TEMPORARY STOCKPROOF FENCE ALONG CYCLE LANE AND SITE BOUNDARY FROM X-Y
218068
106727
95680
79759
41050
26037
36282
212345
124375
83738
30116
1492
3458
3828
3026
2998
2766
15375
23350
2249
9353
10892
10664
12751
21961
38460
3333
2678
20621
21992
18341
16900
14126
12653
2492
17242
8348
6195
6870
26192
21250
4277
17449
2170
250044
42008
37765
37788
19403
21933
9531
6900
13828
8911
85510
1383
5528
5550
4692
1149
8225
6619
12455
5282
38850
11431
11742
11550
11010
11031
10924
6027
6543
3600
5000
6000
4998
4996
8037
7200
7386
5901
2999
2494
2766
1
2
3
4
5
6
7
8
9
10
11
12
13
14
15
16
17
18
19
UNIT 1 FFL: 87.00m
UNIT 1 & 2 FFL: 85.90m
UNIT 1 & 2 FFL: 85.2m
UNIT 3 & 4 FFL: 85.50m
UNIT 4 & 5 FFL: 86.80m
UNIT 2 & 3 FFL: 86.90m
UNIT 3 & 4 FFL: 86.25m
UNIT 16 & 17 FFL: 84.50m
UNIT 18 & 19 FFL: 84.70m
UNIT 14 & 15 FFL: 84.50m
UNIT 12 & 13 FFL: 84.60m
UNIT 10 & 11 FFL: 84.70m
UNIT 9 & 10 FFL: 82.50m
UNIT 8 & 9 FFL: 84.80m
UNIT 7 & 8 FFL: 82.40m
UNIT 6 & 7 FFL: 84.80m
UNIT 3 - 6 FFL: 82.30m
UNIT 1 & 2 FFL: 82.50m
UNIT 3, 4 & 5 FFL: 84.80m
UNIT 4 & 5 FFL: 83.85m
UNIT 1 & 2 FFL: 84.70m
UNIT 2 - 5 FFL: 82.30m
UNIT 1 FFL: 82.60m
UNIT 2 & 3 FFL: 83.40m
UNIT 1 FFL: 83.60m
UNIT 1 & 2 FFL: 83.90m
UNIT 11 & 12 FFL: 89.10m
UNIT 9 & 10 FFL: 89.10m
UNIT 7 & 8 FFL: 88.95m
UNIT 5 & 6 FFL: 88.90m
UNIT 3 & 4 FFL: 88.80m
UNIT 1 & 2 FFL: 88.80m
UNIT 10 FFL: 89.40m
UNIT 5 & 6 FFL: 89.10m
UNIT 7 & 8 FFL: 89.20m
UNIT 1 & 2 FFL: 89.40m
UNIT 9 FFL: 89.40m
UNIT 11 & 12 FFL: 89.30m
UNIT 9 & 10 FFL: 89.45m
UNIT 7 & 8 FFL: 89.60m
UNIT 5 & 6 FFL: 89.80m
UNIT 13 & 14 FFL: 88.60m
UNIT 15 & 16 FFL: 88.30m
UNIT 1 & 2 FFL: 88.30m
UNIT 3 & 4 FFL: 88.60m
UNIT 1 & 2 FFL: 88.10m
UNIT 3 & 4 FFL: 88.20m
UNIT 1 & 2 FFL: 88.60m
UNIT 3 & 4 FFL: 88.70m
UNIT 3 & 4 FFL: 88.60m
UNIT 5 FFL: 88.80m
UNIT 5 & 6 FFL: 88.70m
UNIT 6 FFL: 88.80m
UNIT 7 & 8 FFL: 88.60m
UNIT 7 & 8 FFL: 88.90m
UNIT 9 & 10 FFL: 88.90m
