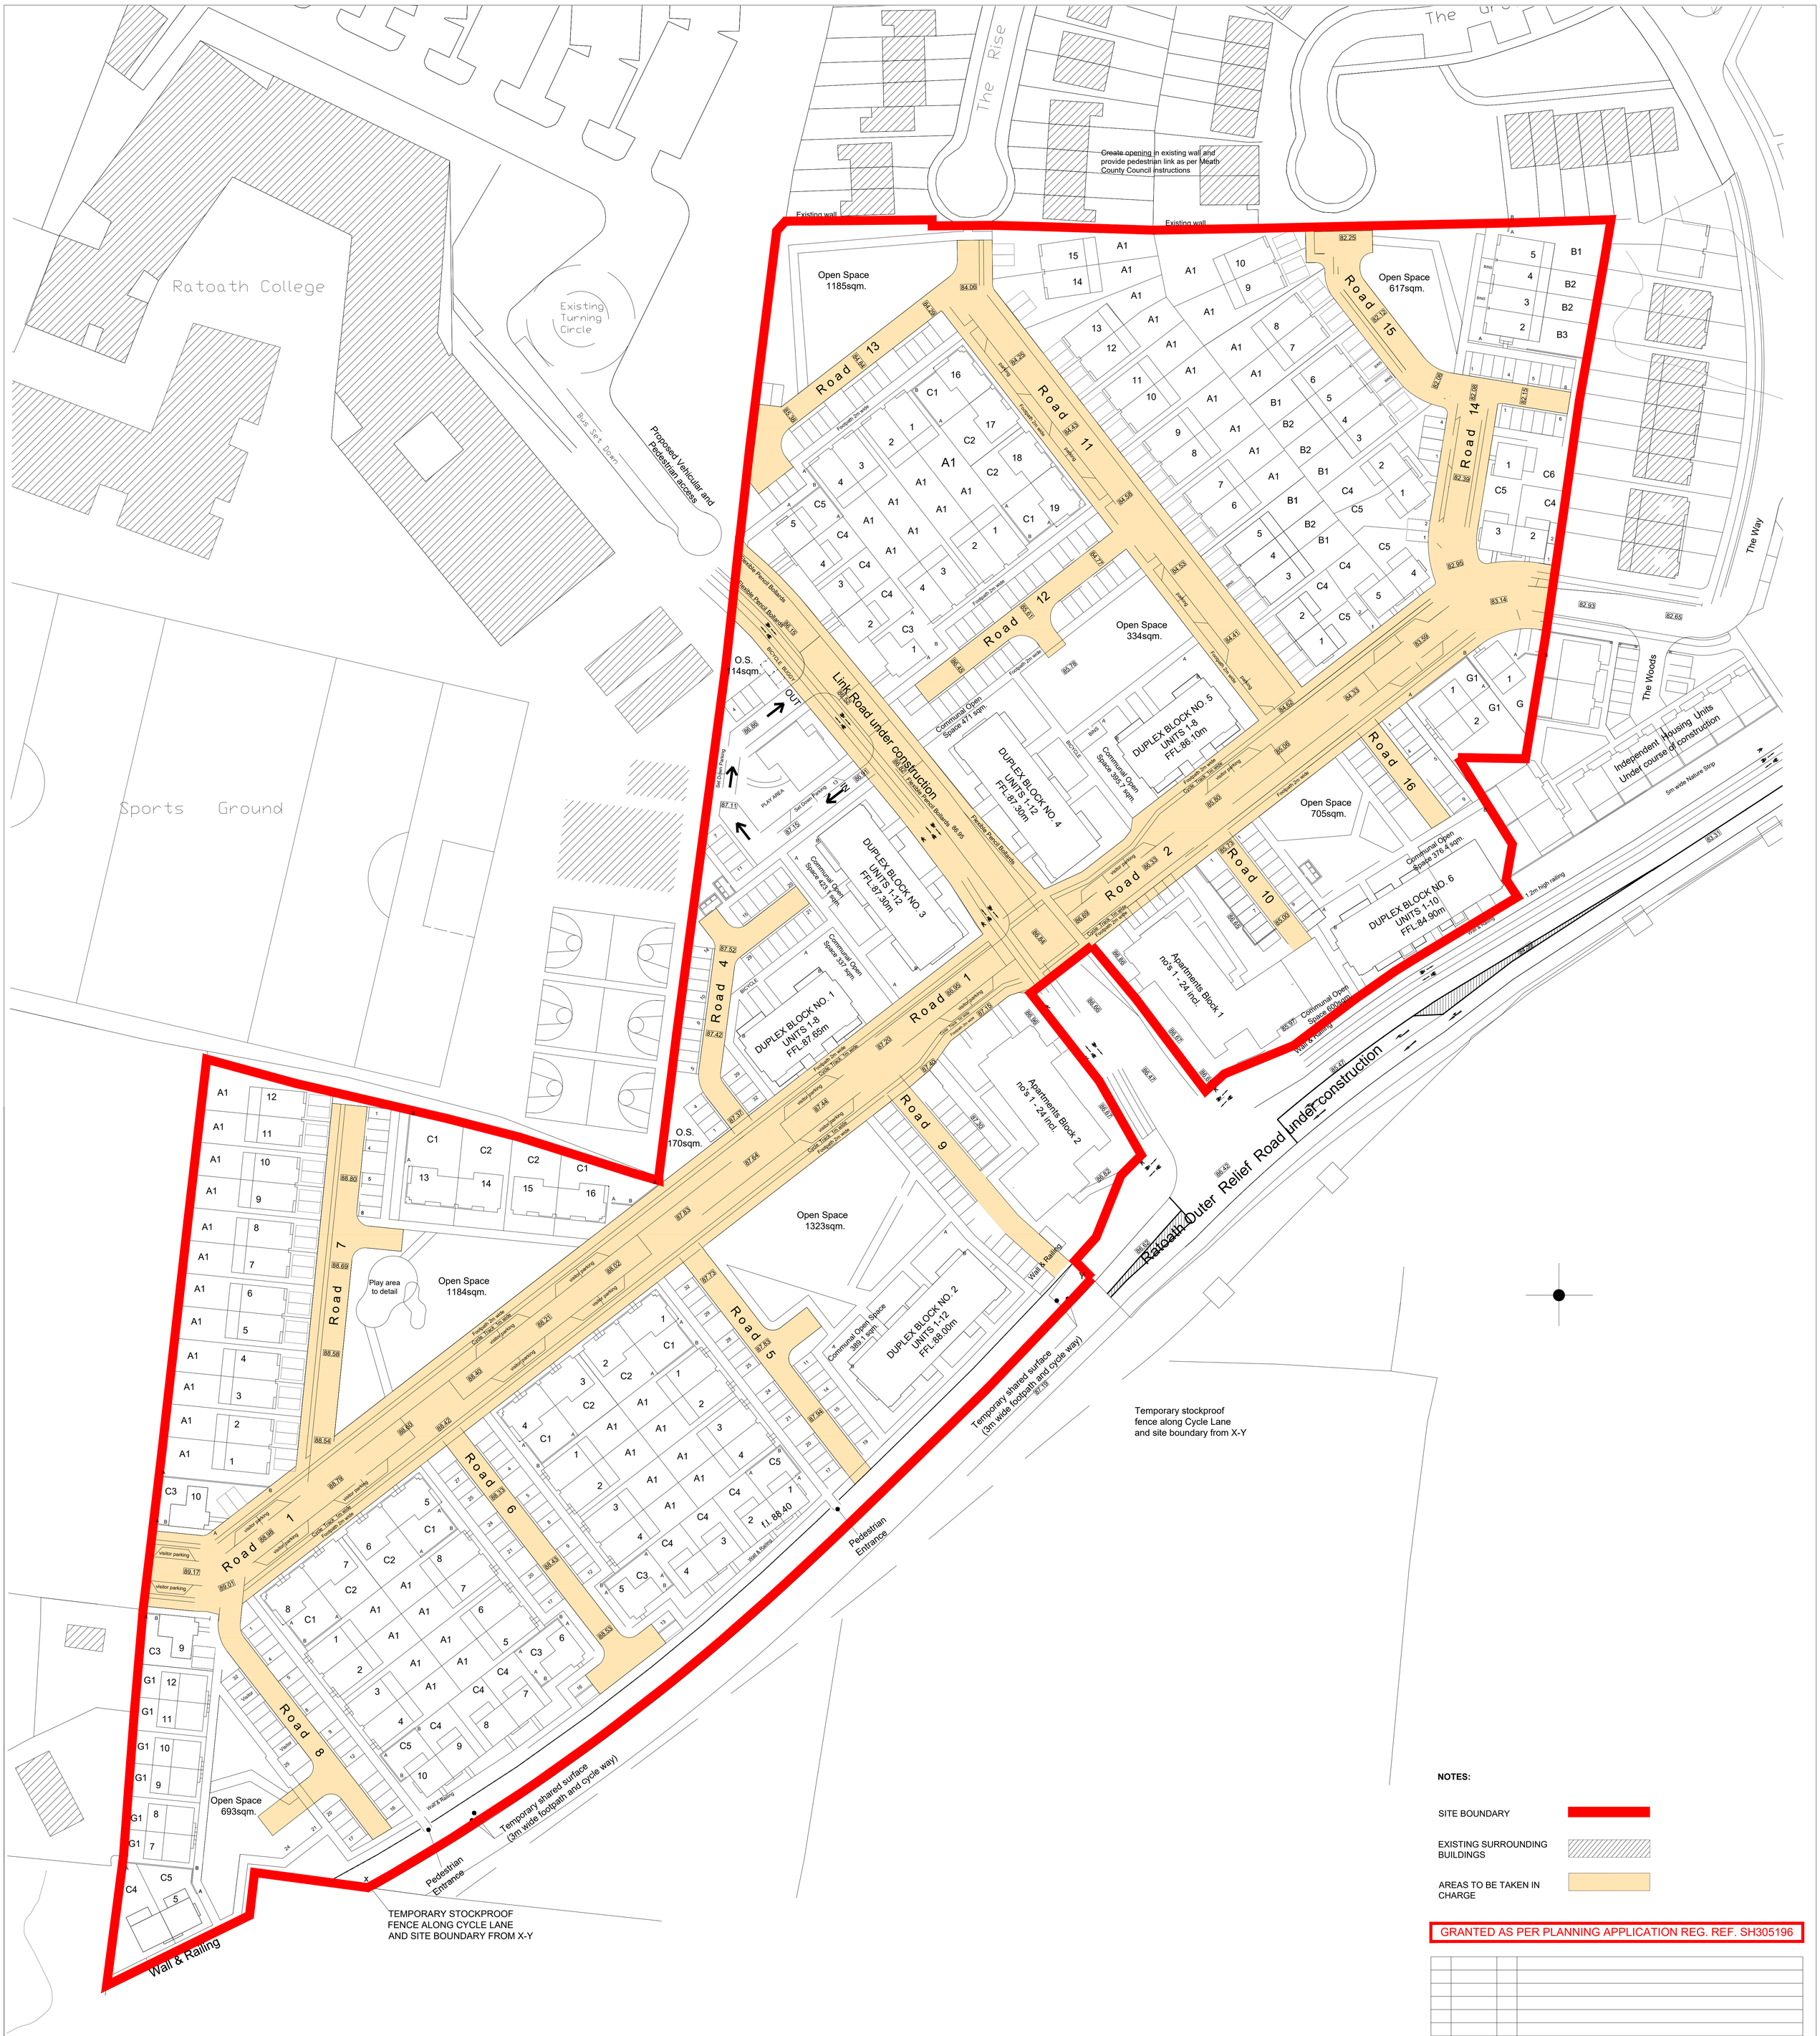


N

TAKE IN CHARGE LAYOUT
Scale 1:500

NOTES:

SITE BOUNDARY

EXISTING SURROUNDING BUILDINGS

AREAS TO BE TAKEN IN CHARGE

GRANTED AS PER PLANNING APPLICATION REG. REF. SH305196

REV	DATE	DRN	NOTES

DO NOT SCALE FROM THIS DRAWING. USE FIGURED DIMENSIONS IN ALL CASES.
VERIFY DIMENSIONS ON SITE AND REPORT ANY DISCREPANCIES TO THE ARCHITECTS IMMEDIATELY.
THIS DRAWING TO BE READ IN CONJUNCTION WITH THE ARCHITECTS SPECIFICATION.
THIS DRAWING IS COPYRIGHT AND MAY ONLY BE REPRODUCED WITH THE ARCHITECTS PERMISSION.

CDP Architecture
Designers - Planning - Interiors - Project Management

4, The Mall, Main Street,
Lucan Village, Co. Dublin,
K78 V9R6

T: 01 6214498
E: info@cdparchitecture.ie
W: www.cdp-architecture.com

PLANNING

JOB
PROPOSED MODIFICATION TO RESIDENTIAL DEVELOPMENT AT JAMESTOWN, RATOATH,CO. MEATH

CLIENT
KINGSCROFT DEVELOPMENTS LIMITED

DRAWING TITLE
TAKEN IN CHARGE LAYOUT

DATE
NOV 2024

DRN
VR

SCALE
1:500 @ A0

JOB NUMBER	DRAWING NUMBER	REVISION
2024_084	3.1.601	