


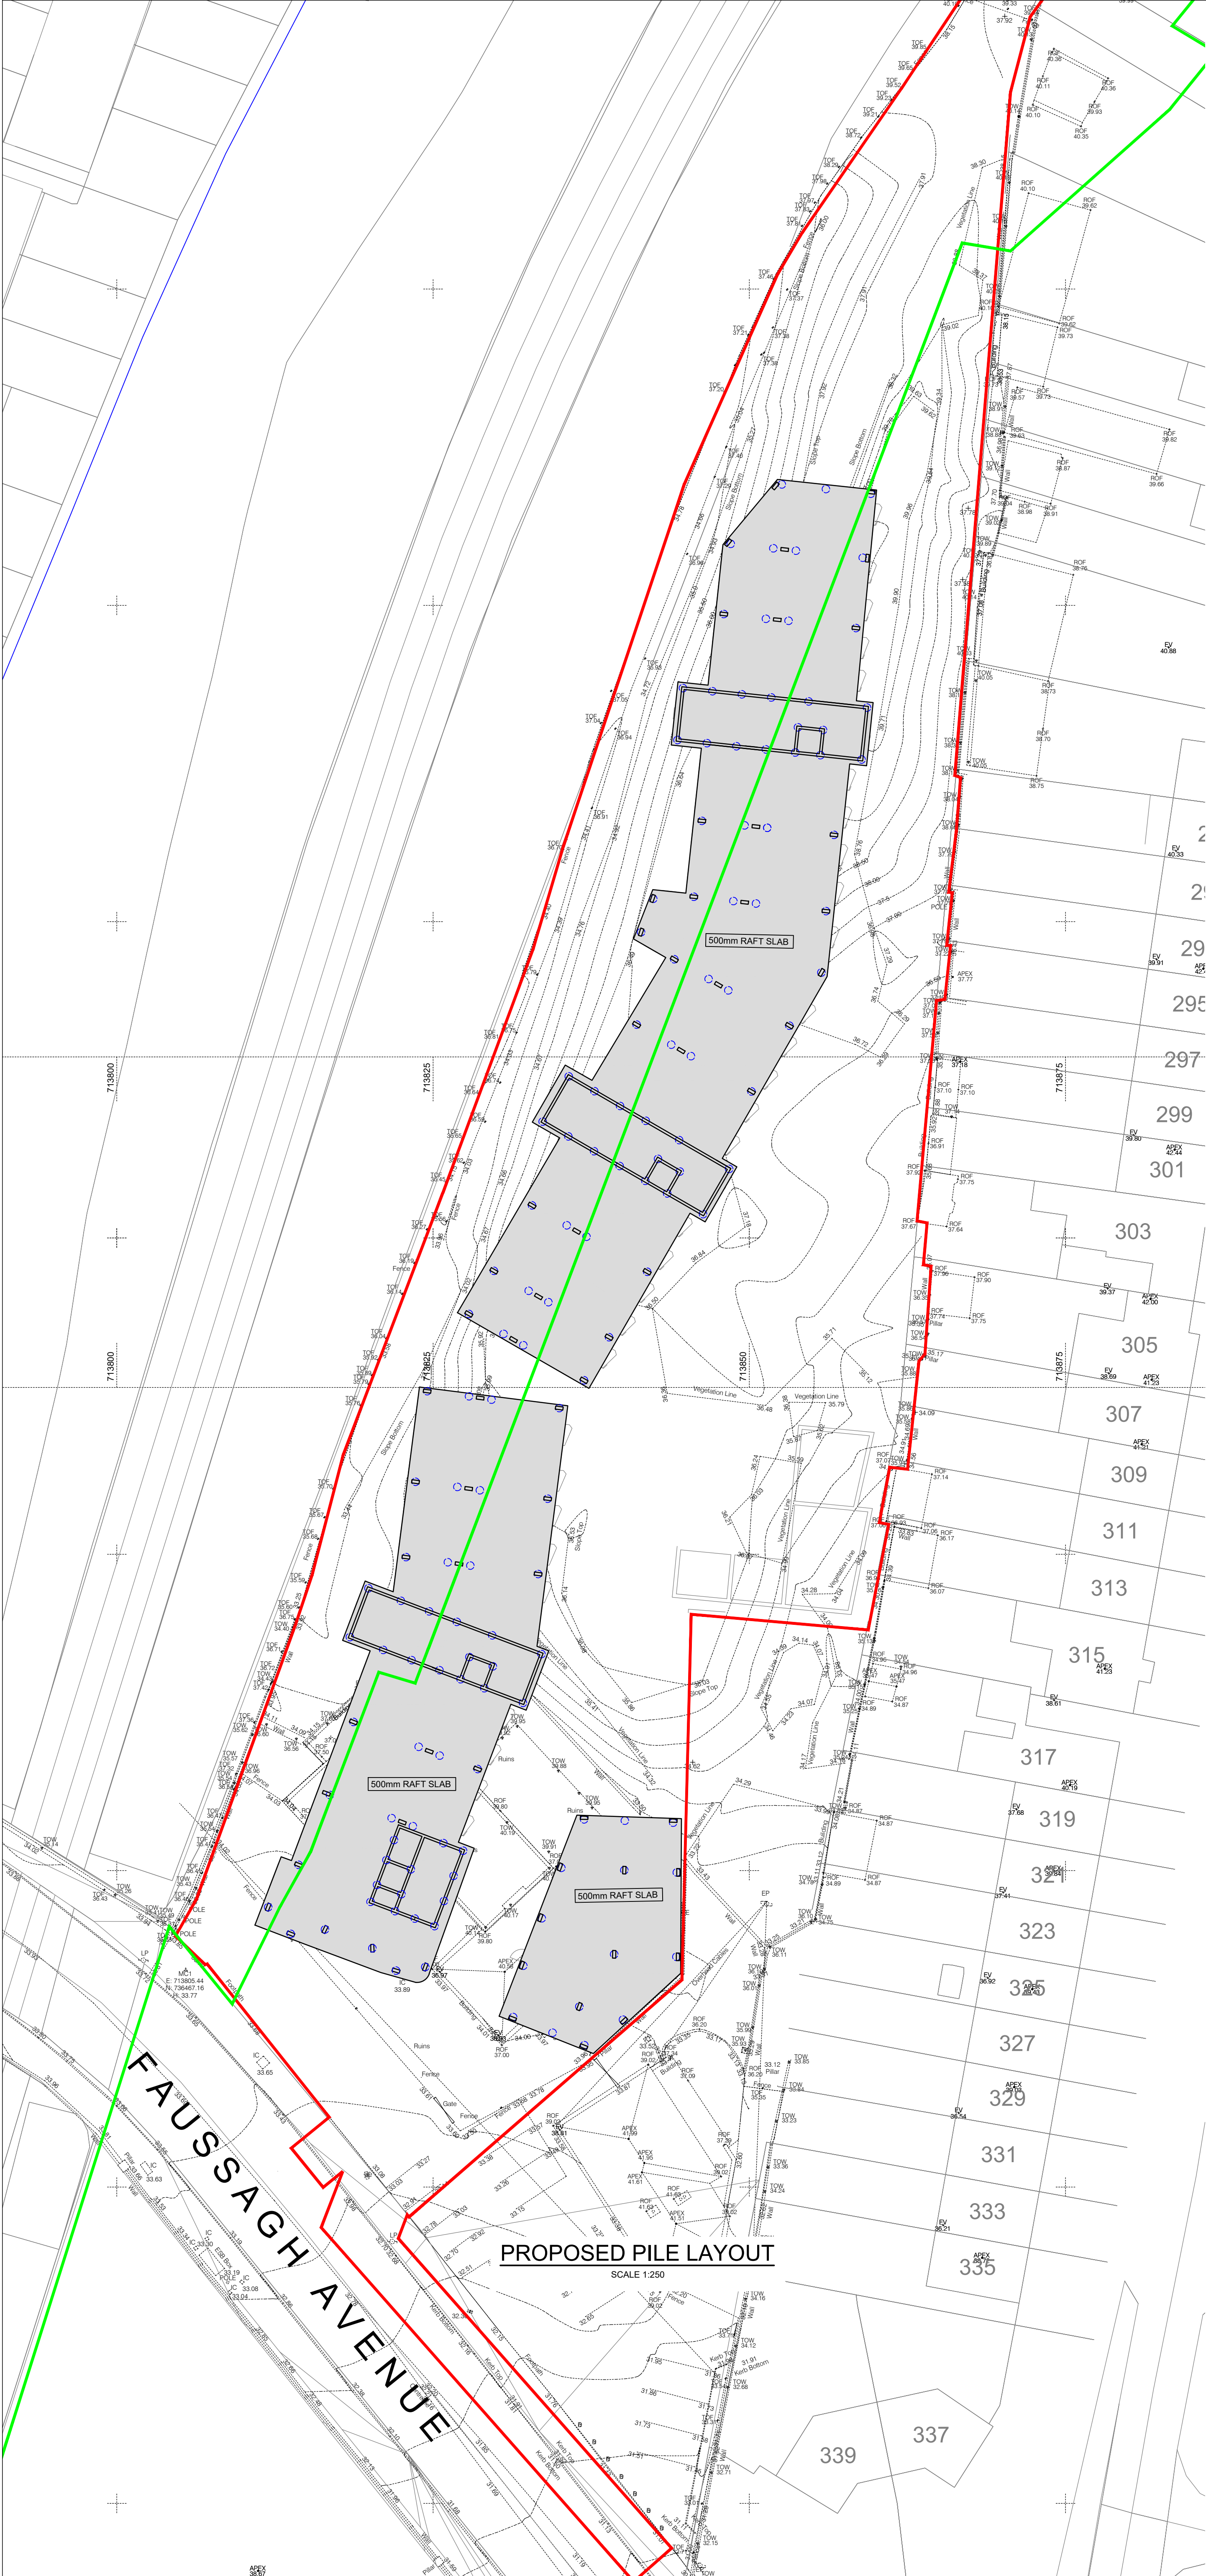

LEGEND

200

W1: 200mm RC WALL

250

600

C1: 600 x 250mm RC COLUMN

Ø600

P1: 600Ø CFA PILE

NOTE:
ALL PILES REQUIRE A MINIMUM UNFACTORED
LOADING OF 2000kN PER PILE.

LEGEND

SITE BOUNDARY

—

DENOTES EXTENT OF IRISH
RAIL ENABLING WORKS

—

P2	22/12/2025	S.R.H.	G.P.	Issued for planning.	
P	21/08/2025	S.R.H.	G.P.	Issued for planning.	
Rev	Date	Dwn	Chk'd	Description	

L&D

LOHAN & DONNELLY
Consulting Engineers

13 Gardiner Place, Mountjoy Square, Dublin 1. T: 01 8787770
W: www.lohan-donnelly.com E: info@lohan-donnelly.com

Project:

Cabra PBSA

Project No.

24227

Dwg. No.

001

Drawing:

Proposed Pile Layout

Scale

@A1

Date

Aug. 25

Model Reference:

24227-LDE-ZZ-ZZ-M2-S-0001

Drawing Reference:

24227-LDE-ZZ-ZZ-DR-S-1001

Drawn

S.R.H.

Rev.

P2

Model Rev:

P01

Suitability:

S1