


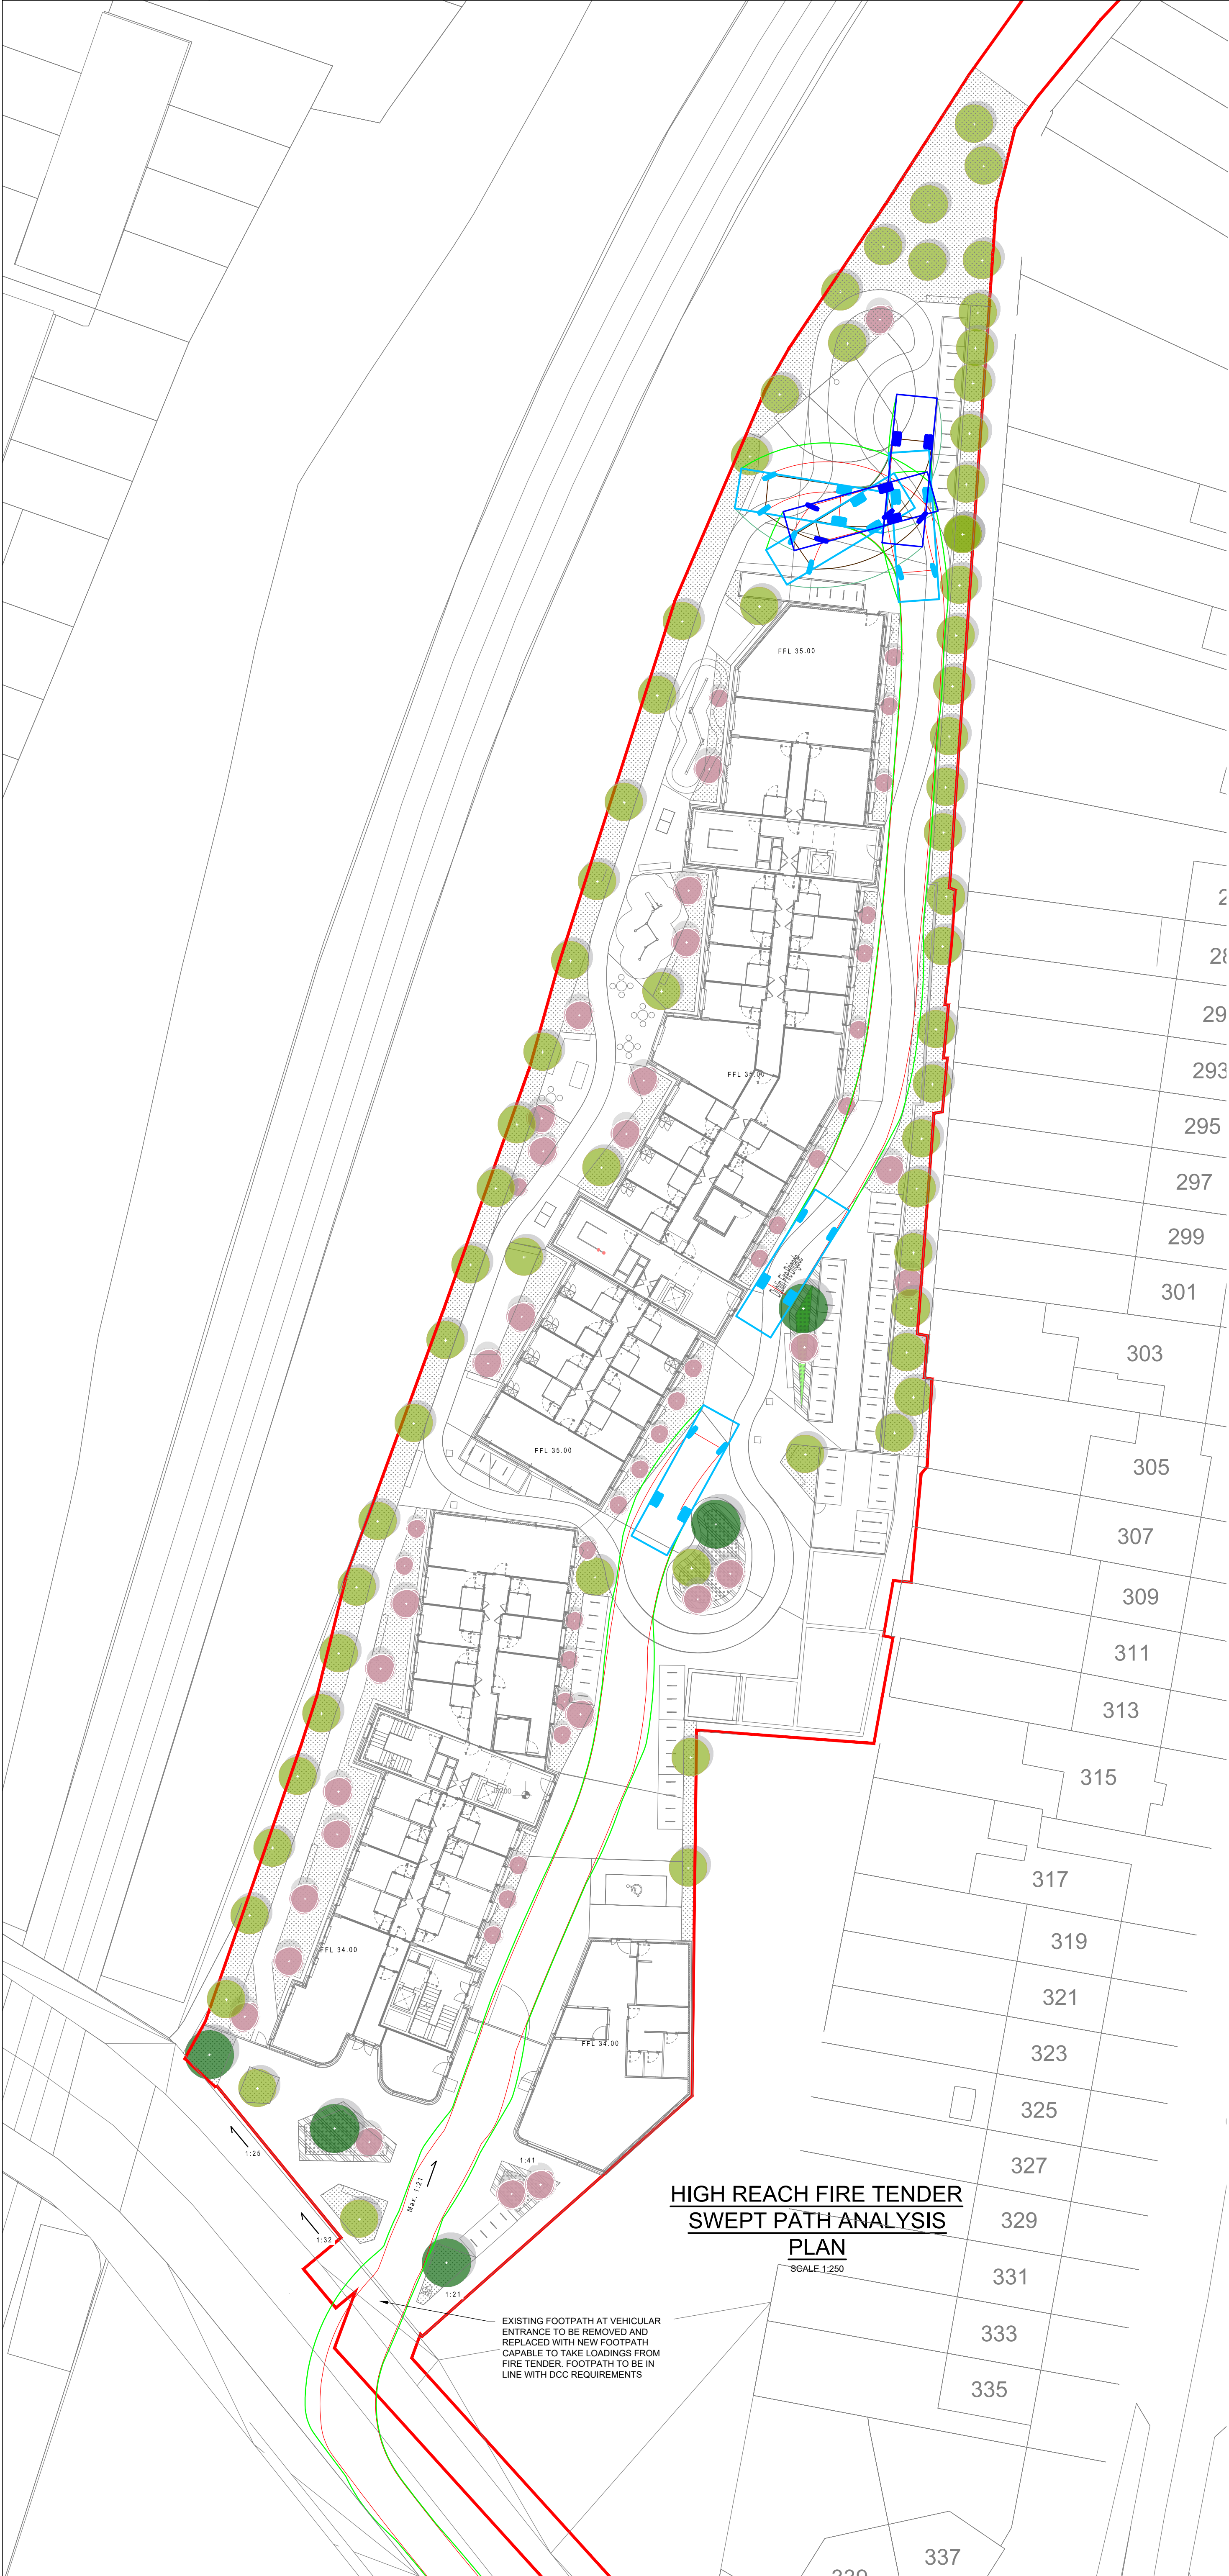

HIGH REACH FIRE TENDER DIMESIONS

Dublin Fire Brigade	
Overall Length	11.800m
Overall Width	3.200m
Overall Body Height	3.700m
Min Body Ground Clearance	0.400m
Max Track Width	3.100m
Lock to lock time	5.00s
Max Wheel Angle	45.00°

METHOD STATEMENT FOR FIRE TENDER:

- THE FIRE TENDER ENTERS THE DEVELOPMENT FROM FAUSSAGH AVENUE AND TRAVERSES UP THROUGH THE SITE AND STOPS WHERE REQUIRED TO ACCESS FIRE HYDRANTS AND STAIR CORES. REFER TO DRAWING "24227-LDE-ZZ-ZZ-DR-C-1002" FOR THE LOCATION OF THE FIRE HYDRANTS.
- TO LEAVE THE SITE, THE VEHICLE TRAVERSES UP TO THE NORTH OF THE SITE AND DOES A 3-POINT TURN, AS INDICATED ON THE DRAWING.
- ONCE COMPLETED, THE VEHICLE TRAVELS BACK THROUGH THE SITE AND PAST THE BOUNDARY GATES AND EXITS ONTO FAUSSAGH AVENUE.

P2	22/12/2025	S.R.H.	G.P.	Issued for planning.
P	21/08/2025	S.R.H.	G.P.	Issued for planning.
I2	17/07/2025	S.R.H.	G.P.	Landscape & Architectural backgrounds updated. Issued for information.
I	09/07/2025	S.R.H.	G.P.	Issued for information.
Rev	Date	Drm	Chk'd	Description

LOHAN & DONNELLY
Consulting Engineers

13 Gardiner Place, Mountjoy Square, Dublin 1. T: 01 8787770
W: www.lohan-donnelly.com E: info@lohan-donnelly.com

Project:	Purpose Built Student Accomodation, 2A Faussagh Avenue, Cabra, Dublin	Project No.	24227	Drg. No.	1T01
Scale:	@A1	Date:	July 25	Drawn:	S.R.H.
Drawing:	Fire Tender Swept Path Analysis Plan	Rev:	P2	Model Reference:	24227-LDE-ZZ-ZZ-M2-SC-0002
Drawing Reference:	24227-LDE-ZZ-ZZ-DR-SC-1T01	Model Rev:	P01	Suitability:	S1